Contractors are to check all levels and dimensions before work is put in hand, and any discrepancies are to be referred to the architects

REV	DATE	DESCRIPTION	DWN	CHKD

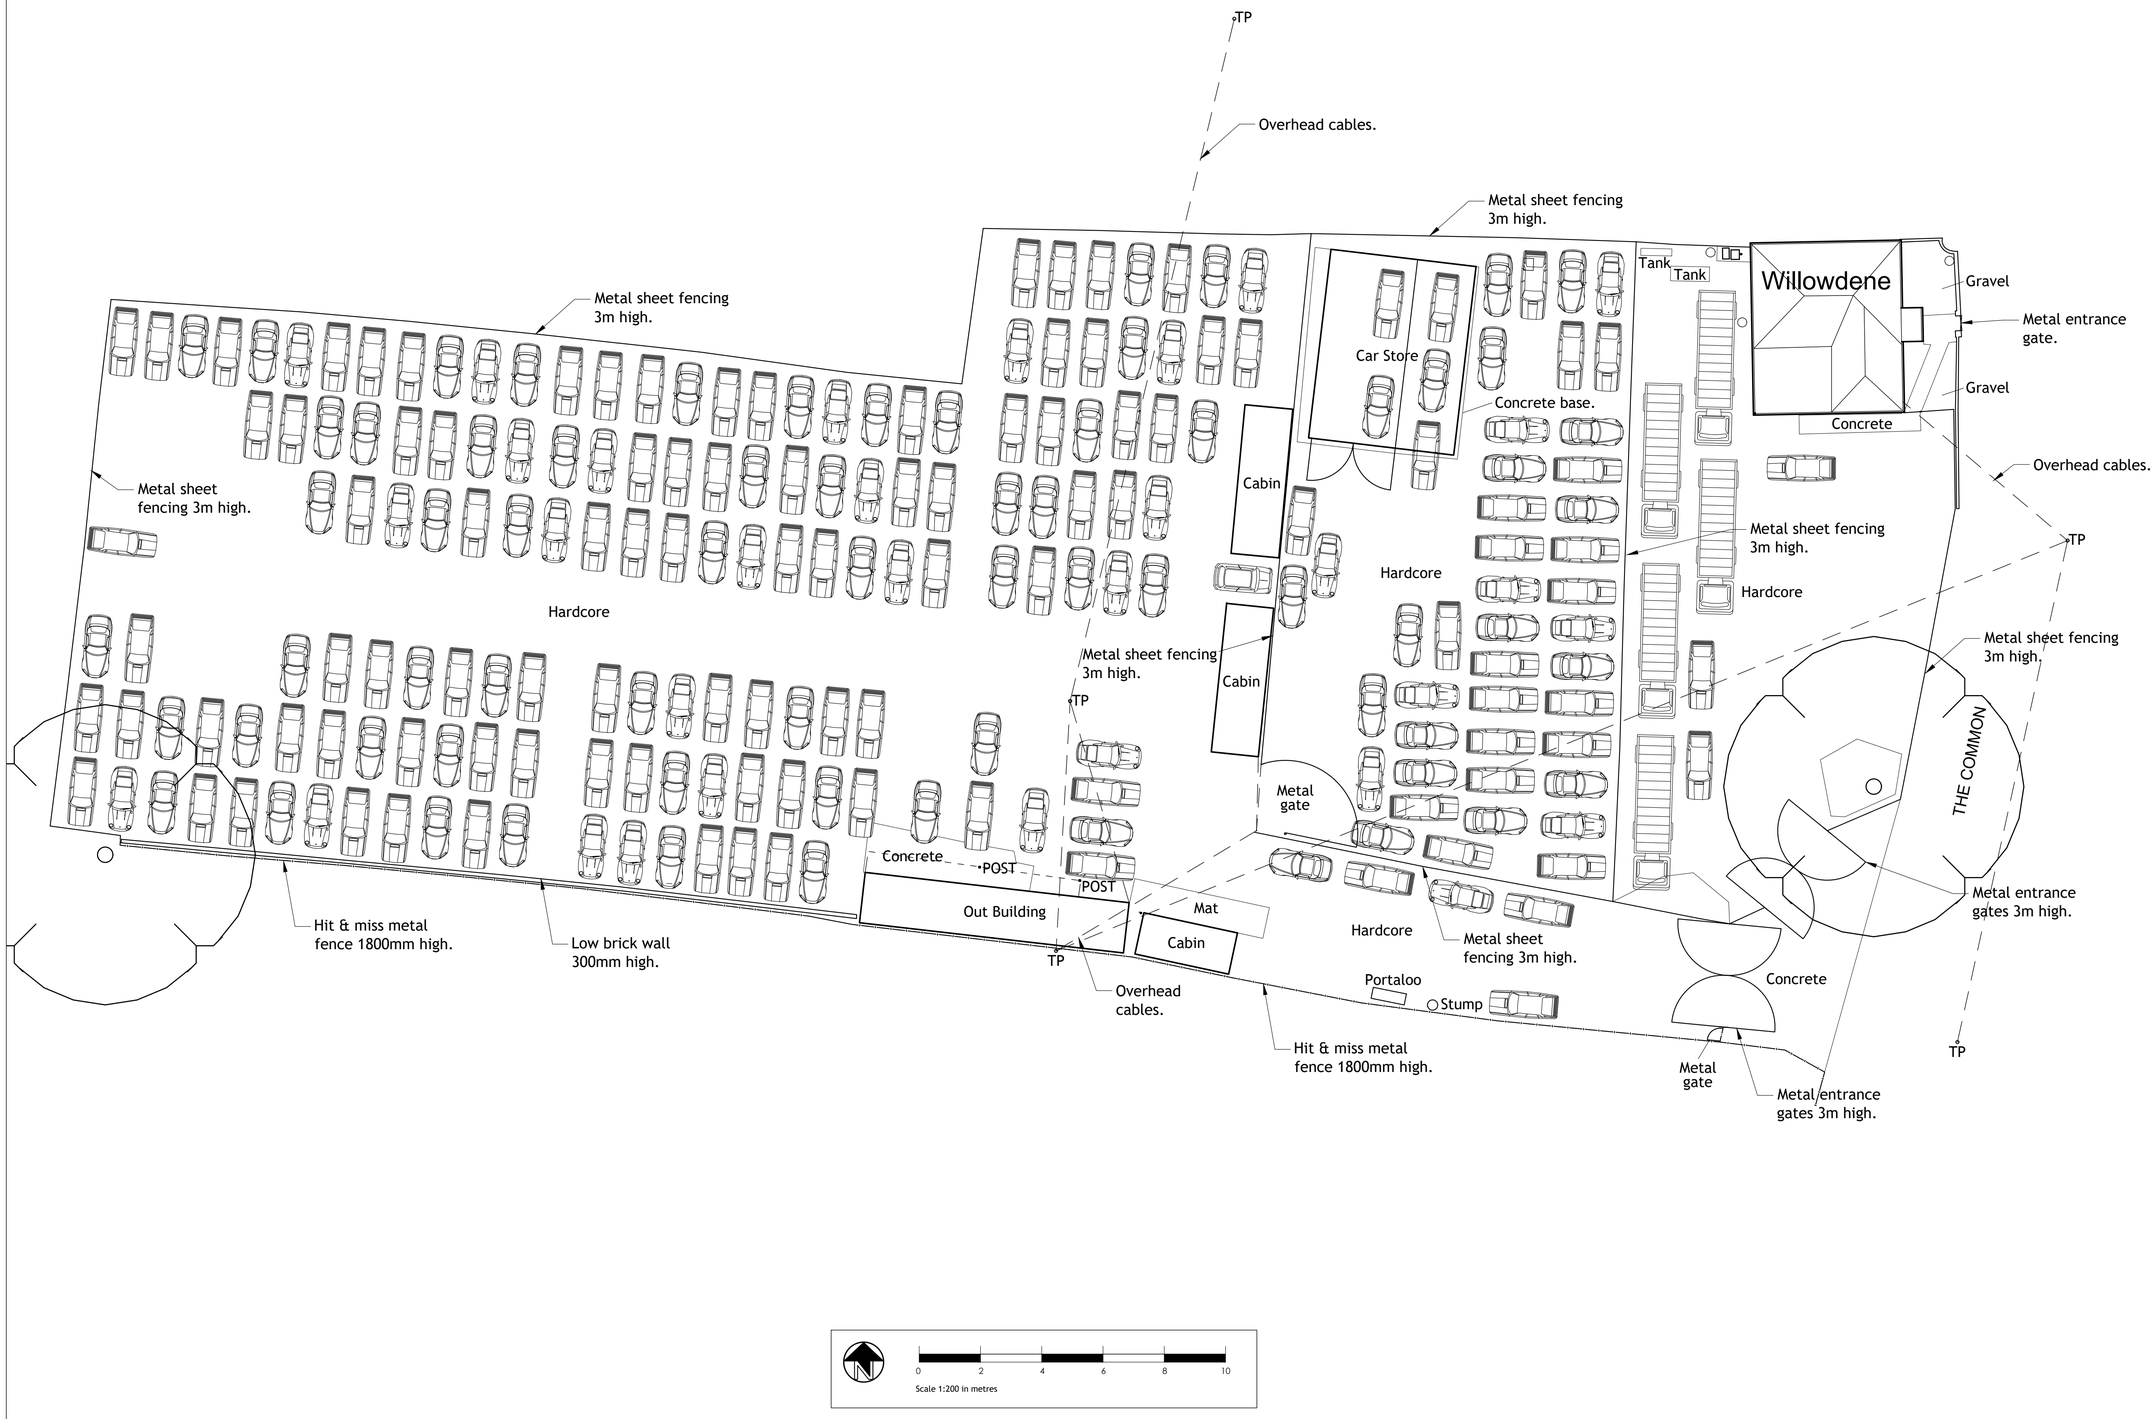

Planning

L A P
Architects + Interior Designers Limited
123 NEW LONDON ROAD, CHELMSFORD, ESSEX. CM2 0QT
TEL: +44 (0) 1245 269755 FAX: +44 (0) 1245 250310
E-MAIL: admin@lap-architects.co.uk
www.lap-architects.com

project

West Drayton
London
UB7 7HQ

client

Sir Lad Properties

drawing title

EXISTING SITE PLAN SHOWING VEHICLES.

drawing number	revision
9388 - 05	-
	checked AH
scale 1:200	drawn JMD
	date March 2026

This drawing is the property of LAP Architects + Interior Designers Ltd. and must not be copied or reproduced in any way in whole or in part without the express permission of LAP Architects + Interior Designers Ltd.
Copyright © LAP Architects + Interior Designers Ltd.