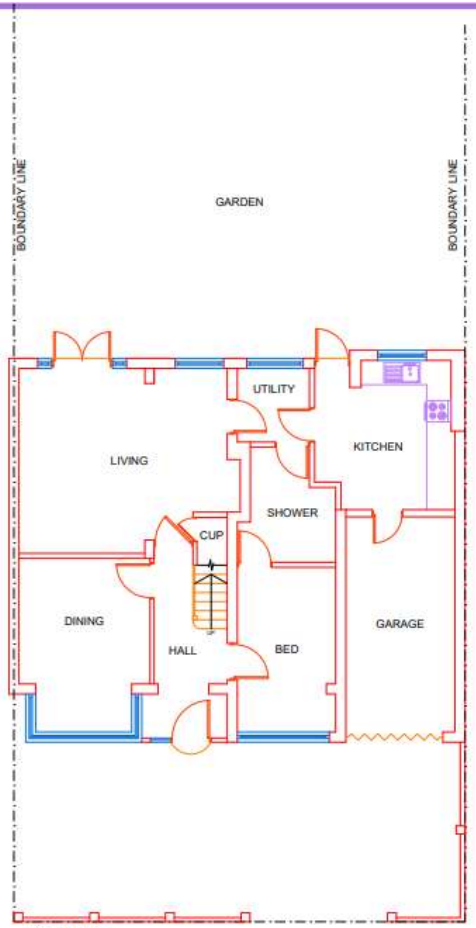

EXISTING
GROUND FLOOR PLAN

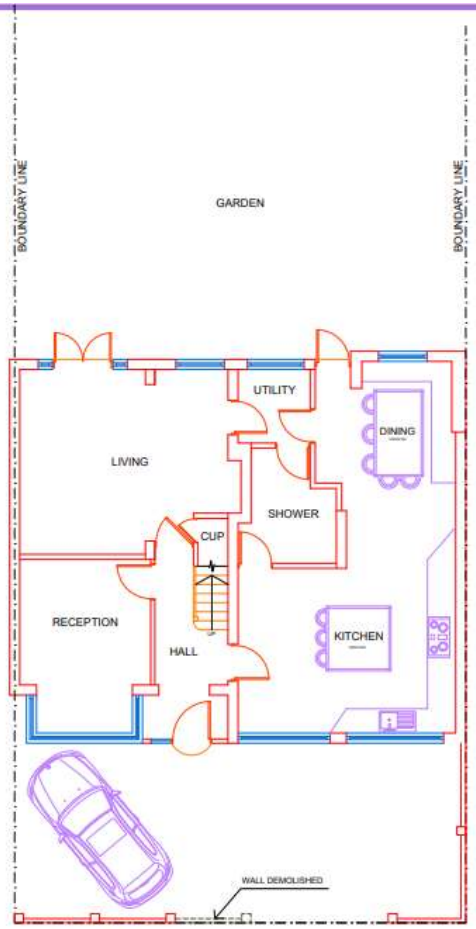

PROPOSED
GROUND FLOOR PLAN

A 07.03.24 DA ISSUE GK AMENDMENT BY	0 1 2 3 4 5 Metres SCALE 1:100@A3	Project : Proposed Garage Conversion	Sheet Title : Existing & Proposed Plans	Address : 2 Thurlstone Road RUISLIP HA4 0BS
		Date : 07/03/24	Sheet no : 01	Applicant :