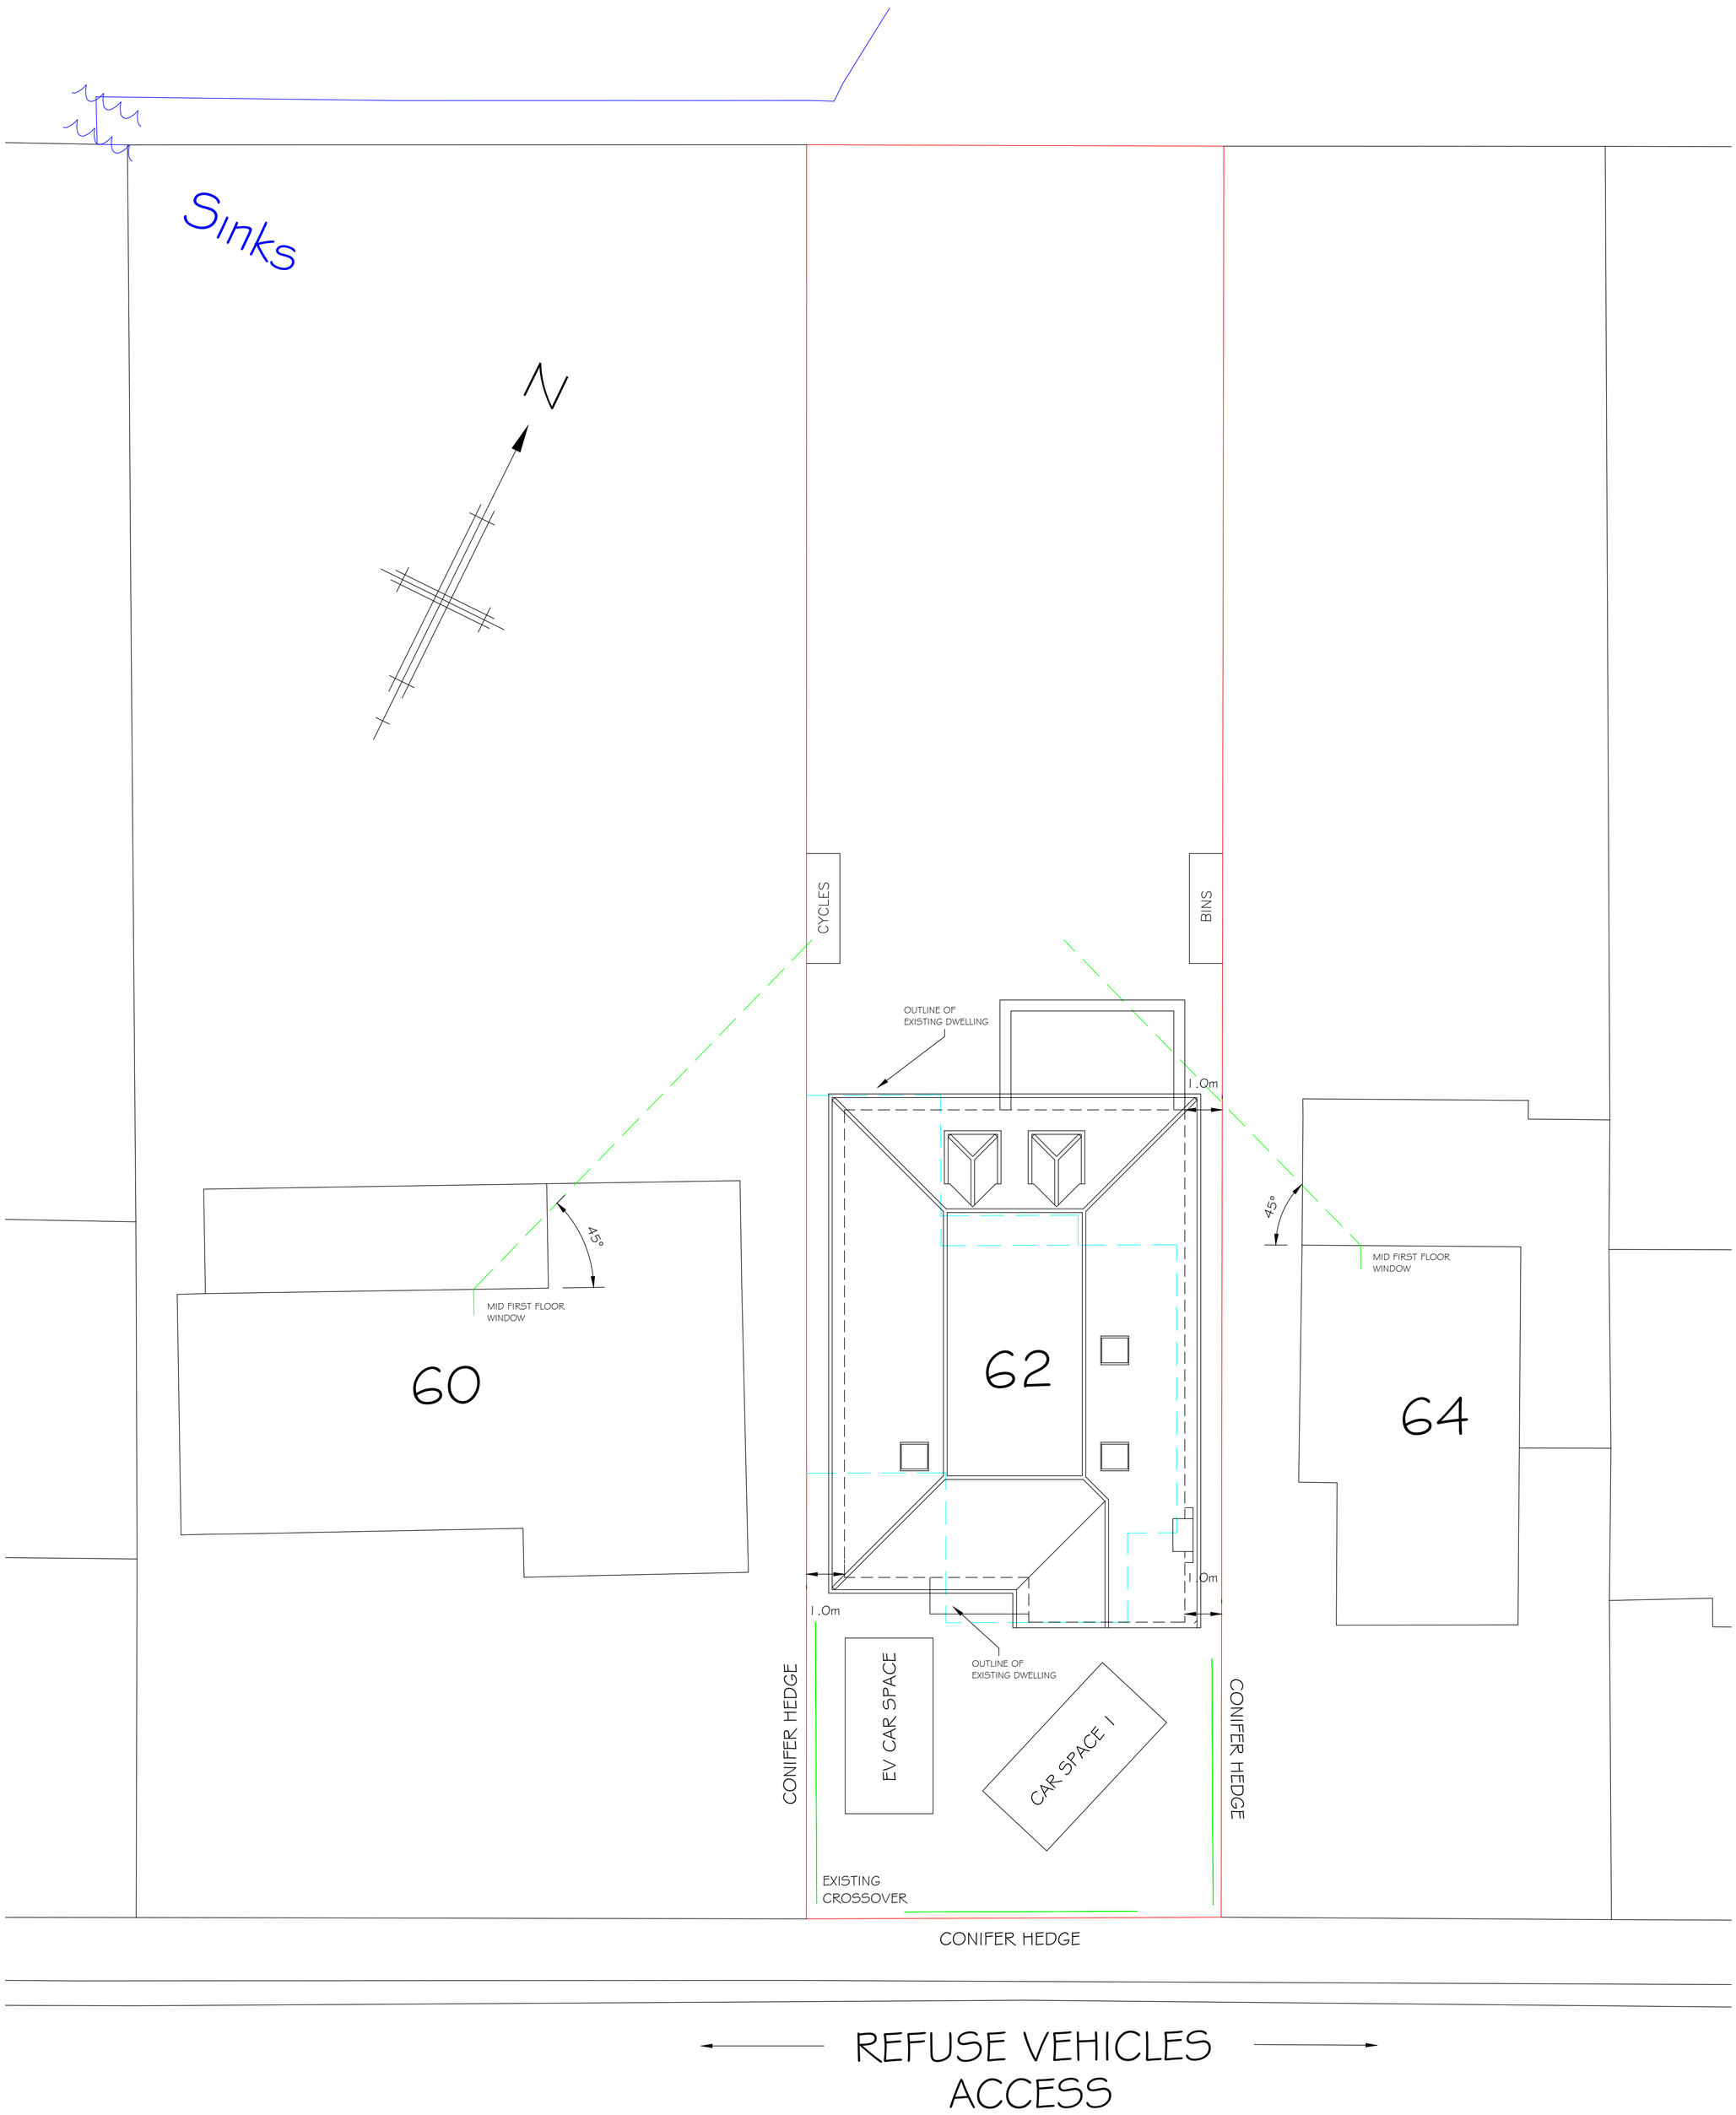

BIN STORAGE LOCATION

BIN COLLECTION AREA

0 2 4 6 8 10m

SCALE BAR ~ 1:100

MINOLI DESIGN
E: declan@minoli.design
W: www.minoli.design
77 HOWARDS THICKET GERRARDS CROSS BUCKS SL9 7NU
O: 01753 882010 M: 07973 548828

REVISIONS	DATE
B - REAR EXTENSION REDUCED IN WIDTH.	29/04/2025
A - 3.0m SINGLE STOREY REAR EXTENSION SHOWN.	07/04/2025

TITLE
Proposed Site Layout Plan

ADDRESS
62 Broadwood Avenue
Ruislip HA4 7XR

CLIENT

SCALE @ A1	1:100	DATE	February 2025
DRAWING No.	250220-03	REV.	B