

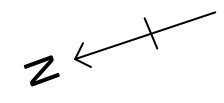


PROPOSED GROUND FLOOR PLAN

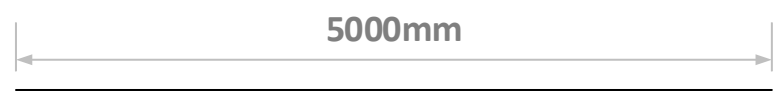


1 :50 at A3

 

 **Approved Ground Floor Plan**
(Application Ref: 22805/APP/2016/1675)


 **New Proposed Amendment**

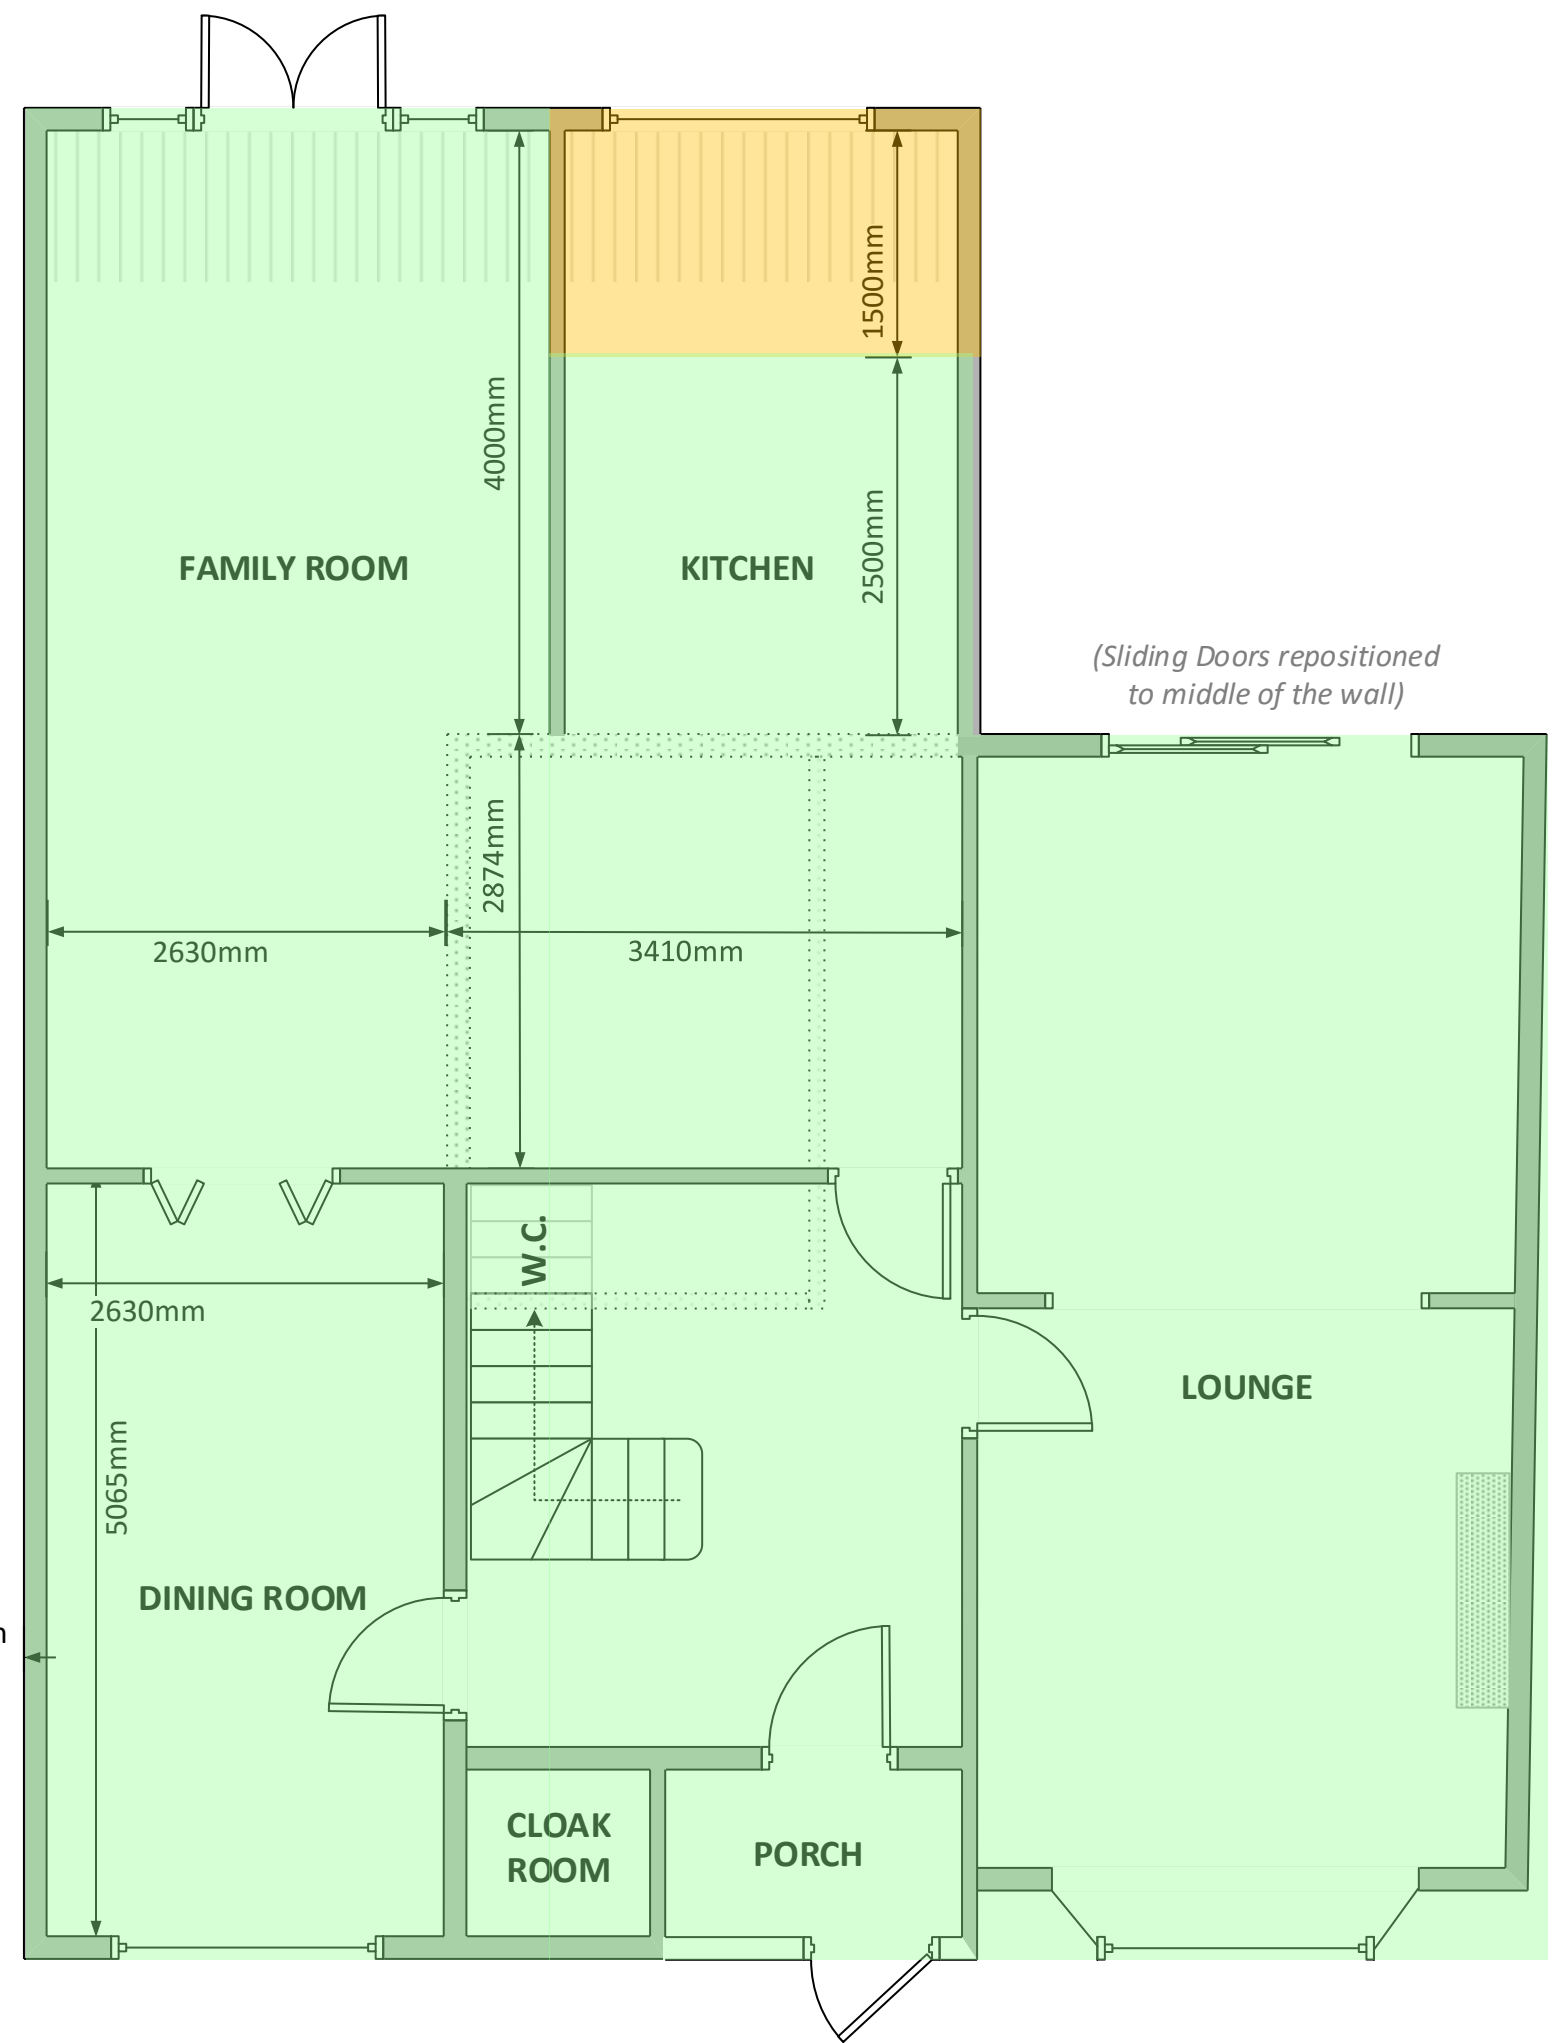


PROPOSED FIRST FLOOR PLAN




1 :50 at A3

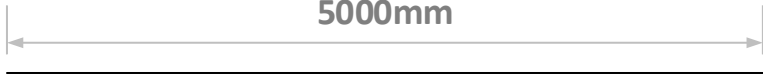


  **Approved First Floor Plan**
(Application Ref: 22805/APP/2016/1675)


 **New Proposed Amendment**

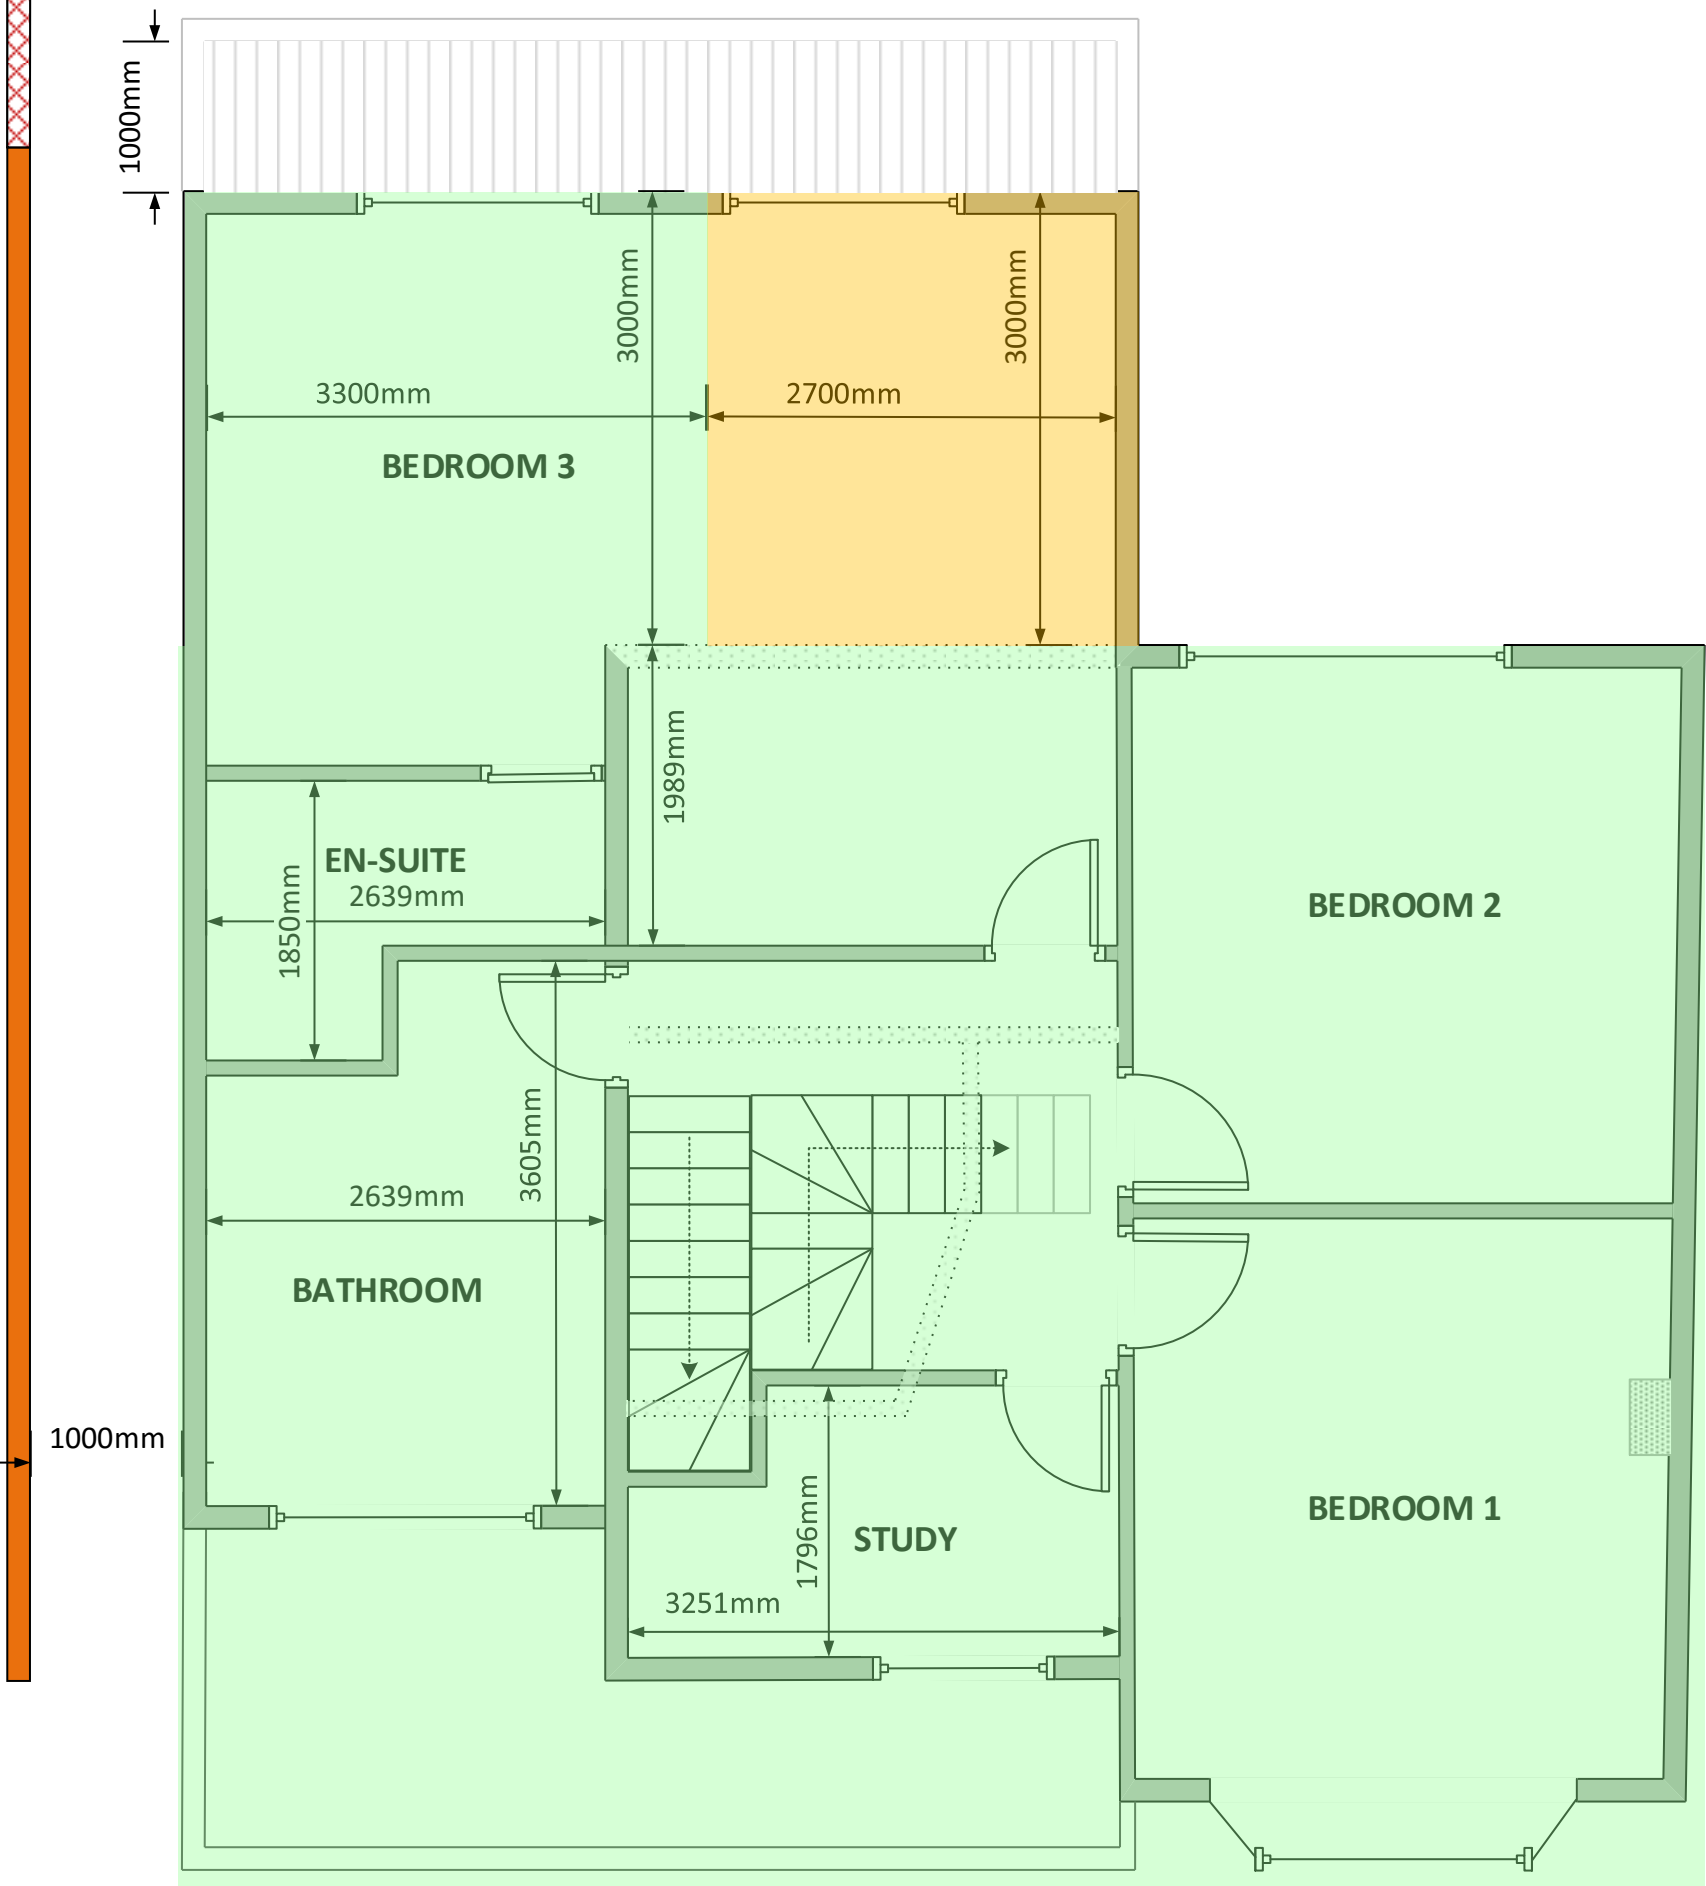

PROPOSED LOFT/2nd FLOOR PLAN

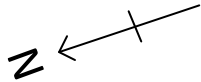


1 :50 at A3

 

Approved Second Floor Plan
(Application Ref: 22805/APP/2016/1675)



New Proposed Amendment

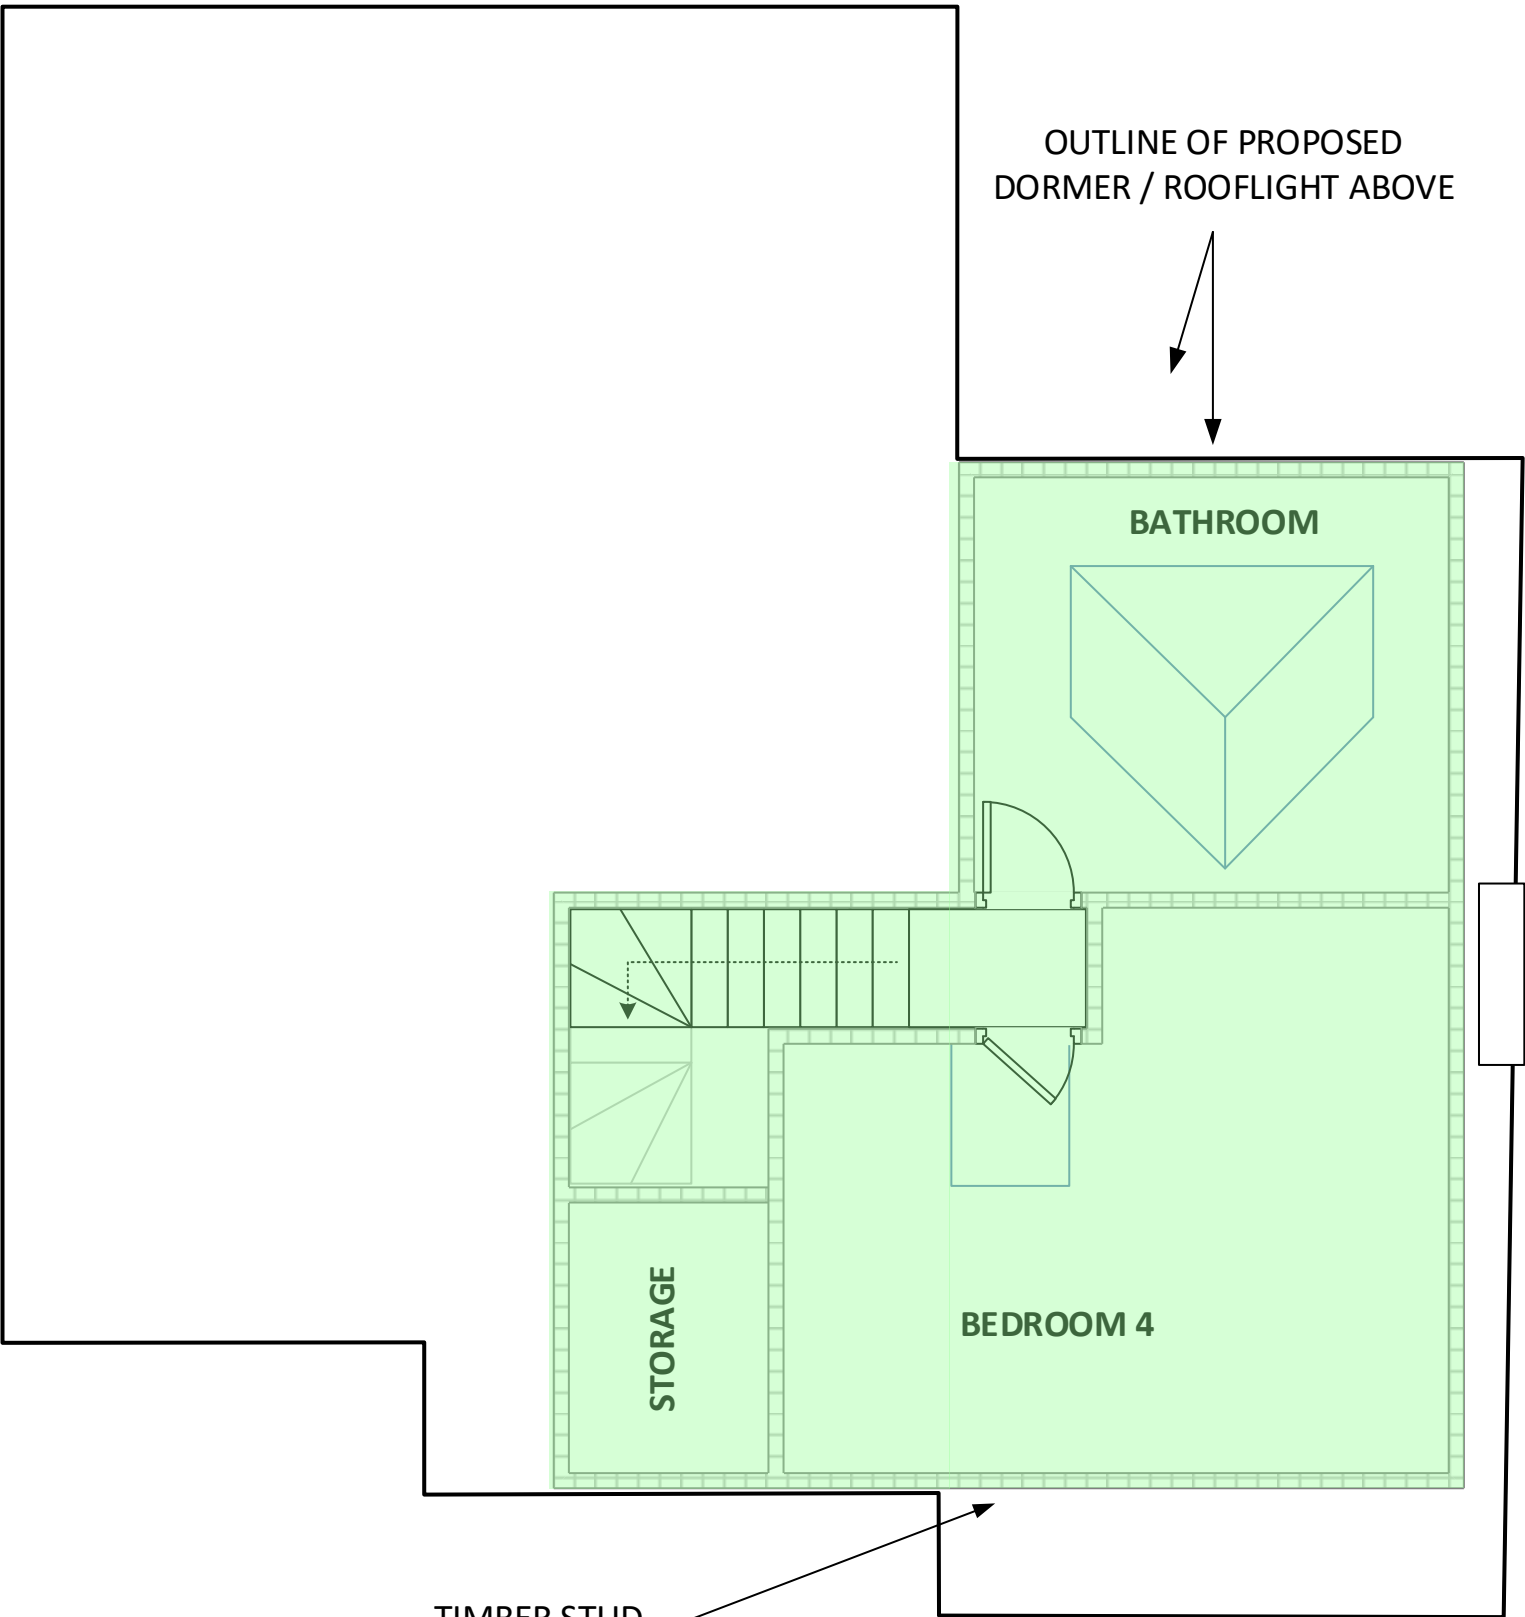

OUTLINE OF PROPOSED
DORMER / ROOFLIGHT ABOVE

BATHROOM

BEDROOM 4

STORAGE

TIMBER STUD
ASHLARING WALLS AT
FRONT AND REAR

PROPOSED FRONT ELEVATION

5000mm




PROPOSED REAR ELEVATION

5000mm




PROPOSED SIDE ELEVATION

5000mm

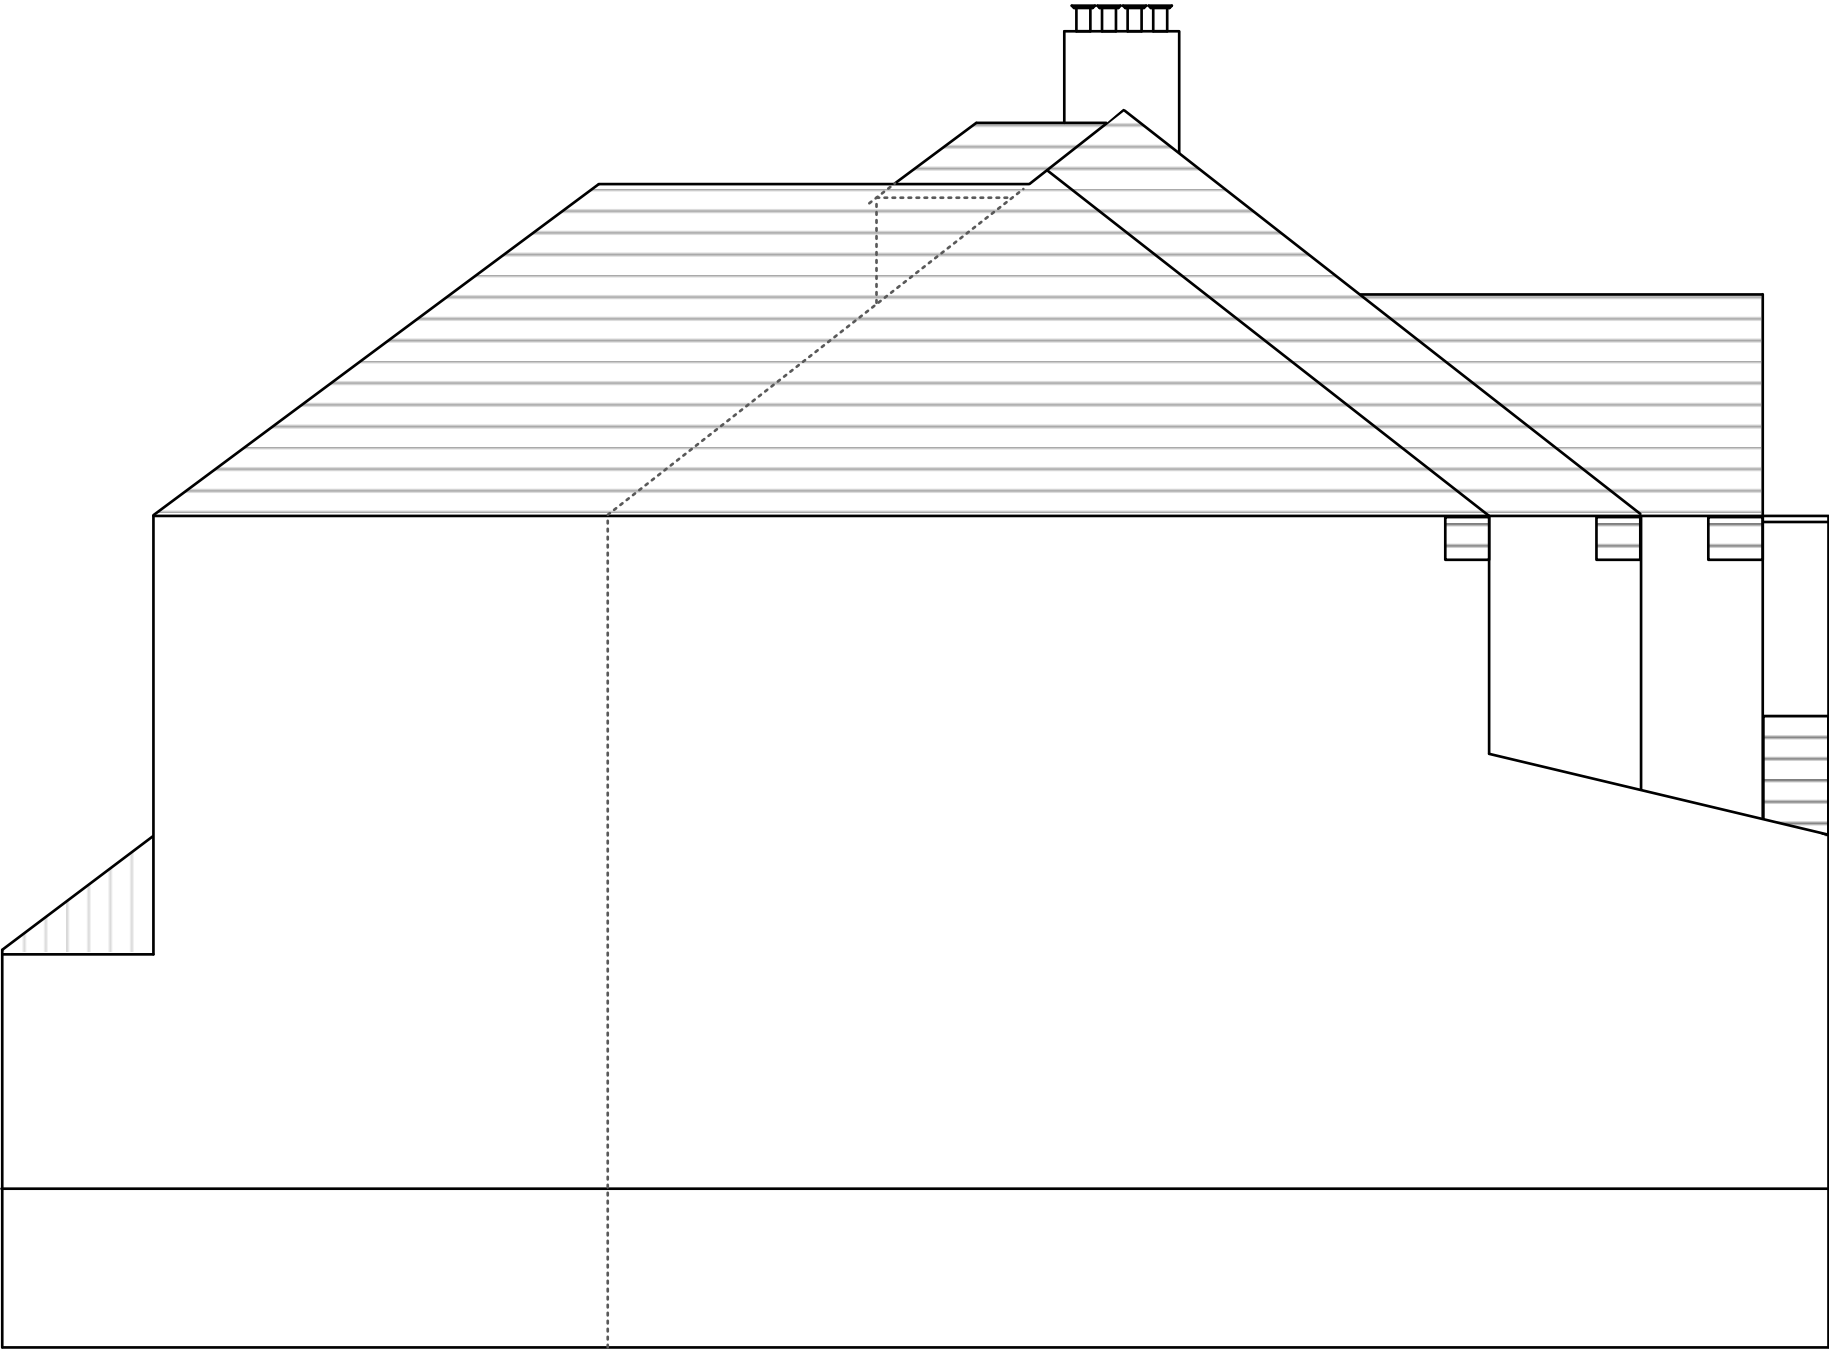

PROPOSED SIDE ELEVATION

5000mm

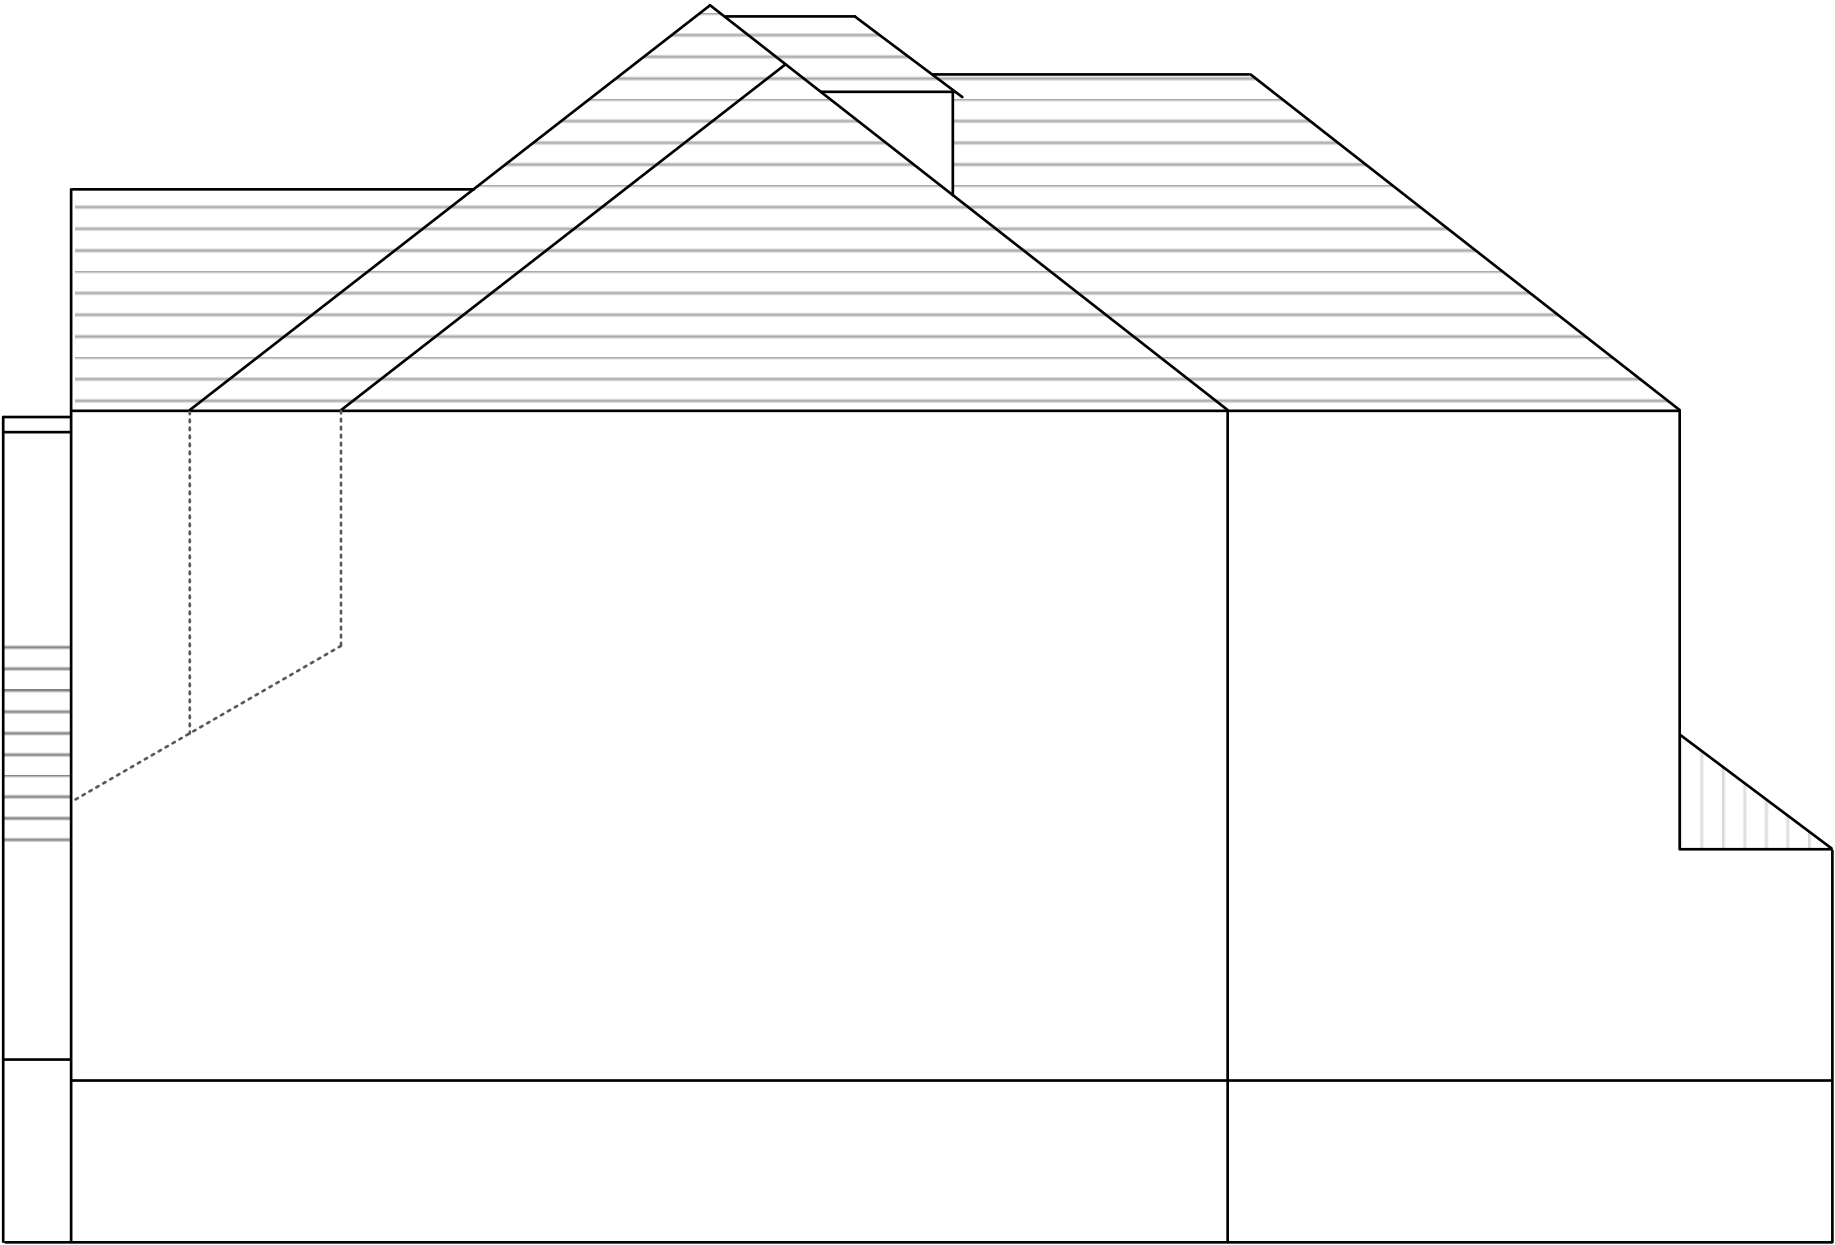

EXISTING DRIVEWAY PLAN

5000mm



3682mm

Soft ground = ~24.5m²



PROPOSED DRIVEWAY PLAN

5000mm



Soft ground / Border Shrubbery = ~7.0m²

5449mm

