



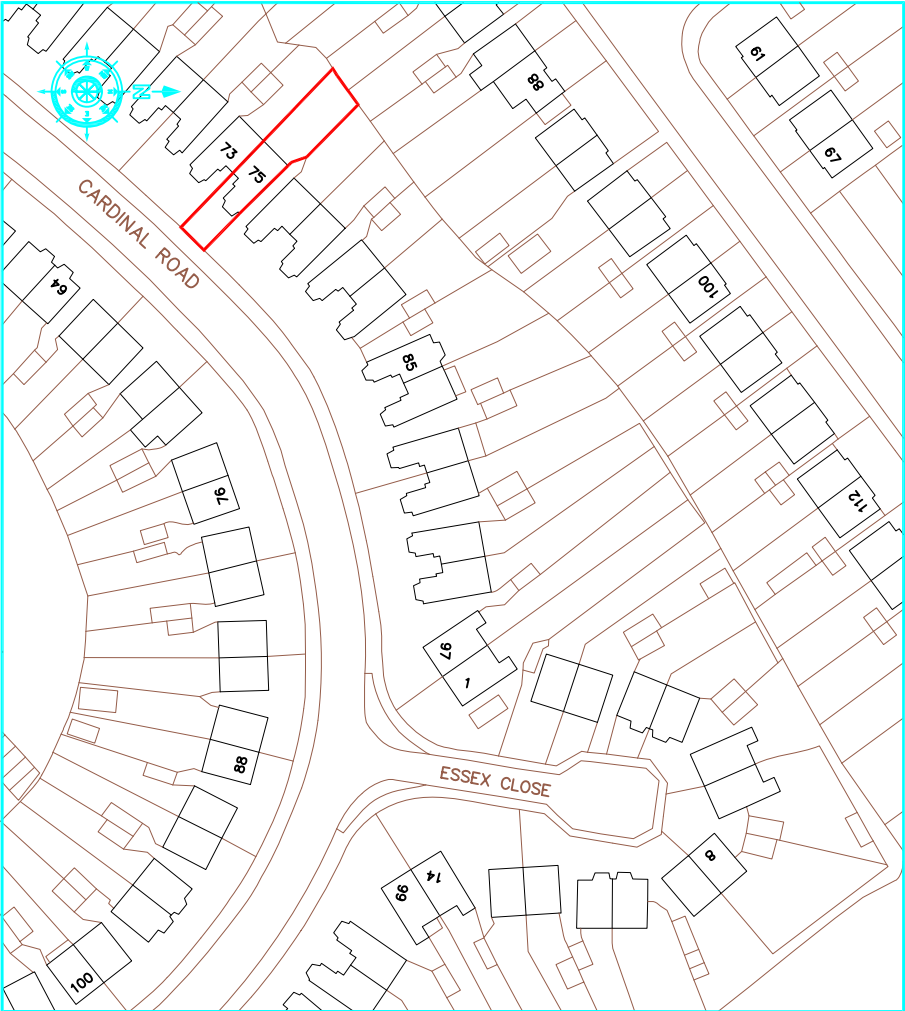

Location Plan (1:1250)

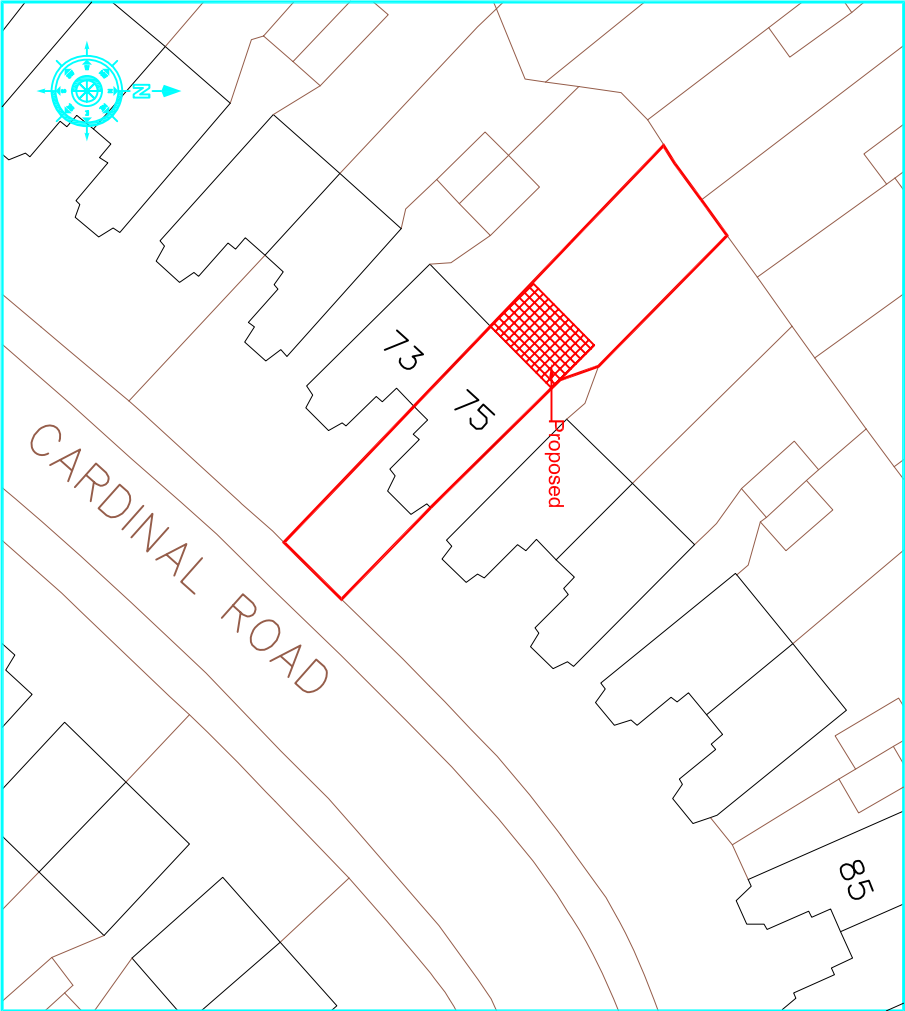

Block Plan (1:500)

rev		

These drawings should be approved by local Authority

No dimensions to be scaled from this drawing. All dimensions to be checked on site. This drawing is copyright and should not be reproduced without permission of the Architects.

client: **Mr. & Mrs. Mayne**

project: **75 Cardinal Road
Ruislip
HA4 9PU**

drawing:

Location & Block Plans

scale: As shown date: Apr 2017 drawn:

01 / 07 rev: **A**