


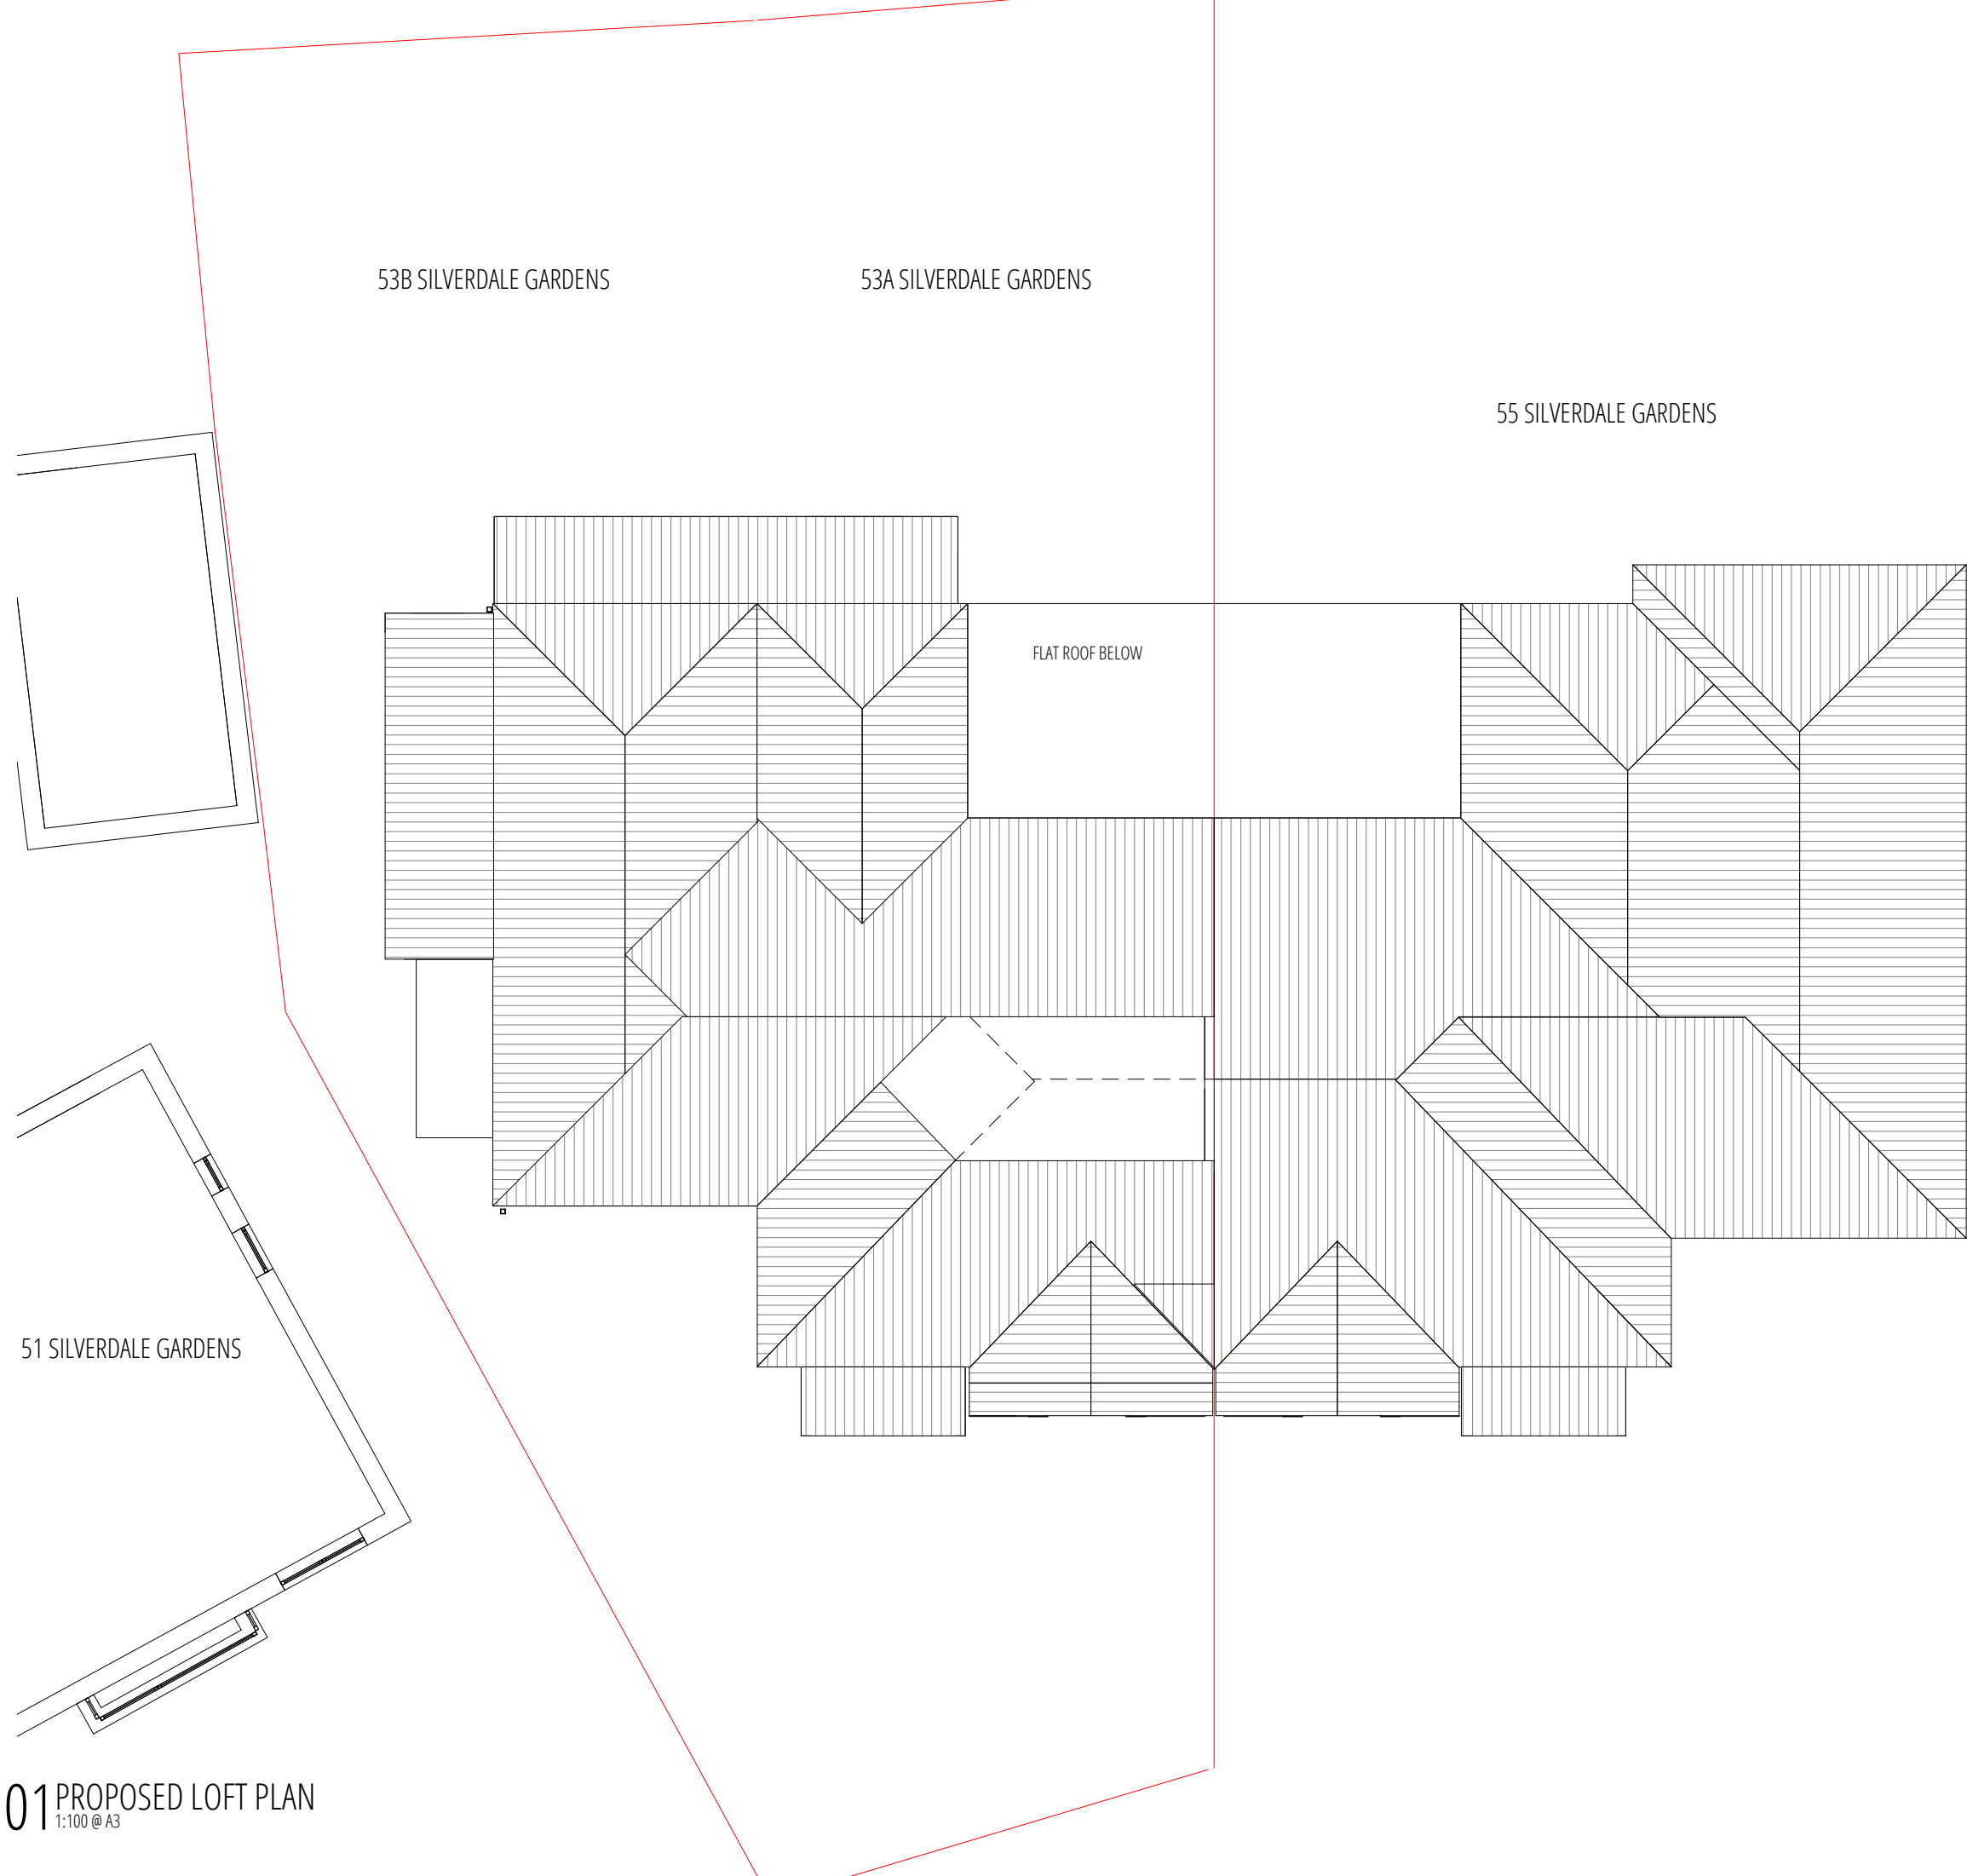

KEY

SITE BOUNDARY

PROPERTY ENTRANCE

EXISTING STRUCTURE

PROPOSED STRUCTURE

OP

OPAQUE WINDOW

NW

WHITE UPVC WINDOW

RT

RED ROOF TILE

RN

LIGHT GREY RENDER

SD

BLACK SLIDING DOOR

RWP

BLACK RAINWATER GOODS

BW

RED BRICK WORK

GC

GLASS CANOPY

BD

BLACK ENTRANCE DOOR

TS

TIMBER BIN/BIKE STORE

53B SILVERDALE GARDENS
2B3P - Min. 70 sqm
PROPOSED INTERNAL AREA
GF: 40 sqm
1F: 33 sqm
TOTAL AREA: 73 sqm

TOTAL SITE AREA: 375 sqm

EXISTING HOUSE FOOTPRINT: 75 sqm

PROPOSED EXTENSION FOOTPRINT: 50 sqm

TOTAL EXTERNAL AMENITY AREA: 60 sqm

1:100@A3

0

1

5M

J79 STUDIO

T: +44 (0)7742 071 052

W: info@j79studio.co.uk

Unit 312

Wey House

15 Church Street

Weybridge

KT13 8NA

FOR

ALL DIMENSIONS TO BE CHECKED ON SITE

OBTAINED BUILDING CONTROL /PLANNING

APPROVAL BEFORE WORK COMMENCE

This drawing is the property of J79 Studio. Copyright is reserved & this drawing is issued on the condition that it is not copied, reproduced, retained or disclosed to any unauthorised person, either wholly or in part, without our consent. Do not scale from this drawing, check all dimensions on site. Any errors please notify architect in the first instance.

Rev	Date	Note
P1	22-06-21	Planning app issue
PROJECT		
53 SILVERDALE GARDENS HAYES UB3 3LN		
DRAWING TITLE		
PROPOSED LOFT PLAN		
PROPOSED DEVELOPMENT / STATUS		
SIDE & REAR EXTENSION TO CREATE ONE ADDITIONAL DWELLING		
DRAWN BY		CHECKED BY
Author		Checker

PROJECT NO.	DATE	SCALE
1895	JUNE 2021	1:100 @ A3
DRAWING NO.	REVISION	
A102	P1	