


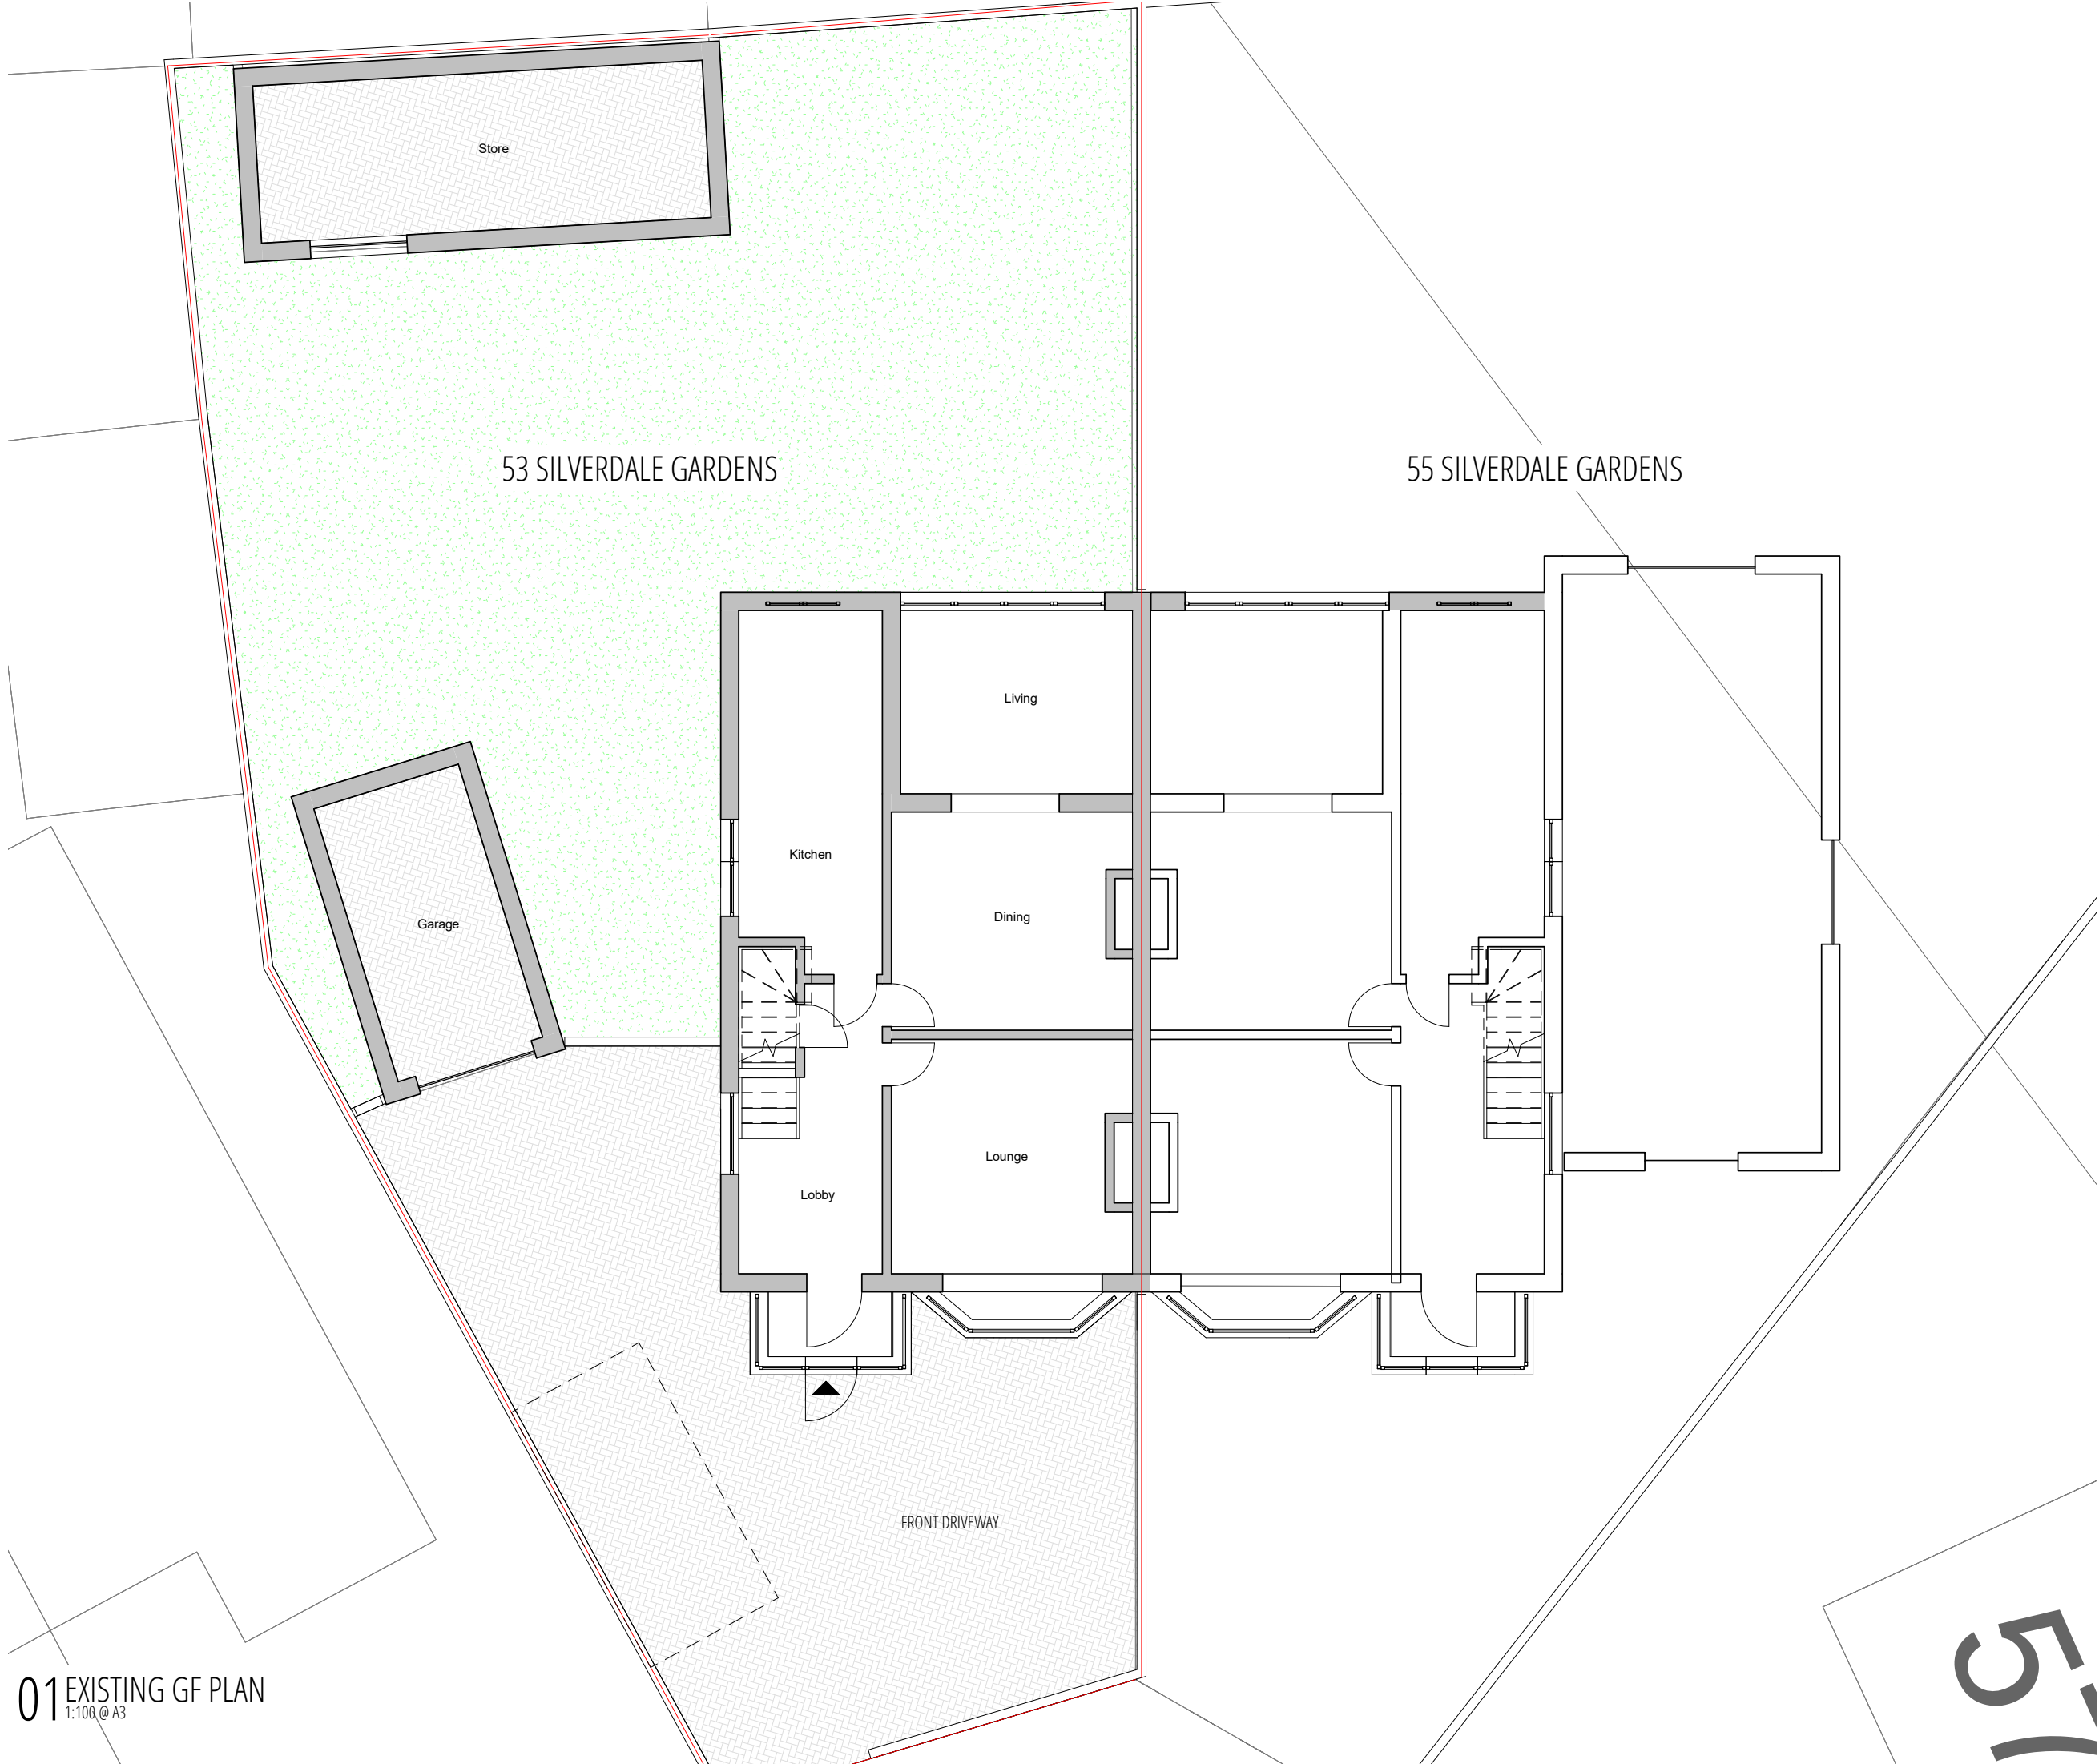

PLAN KEY

SITE BOUNDARY

PROPERTY ENTRANCE



1:100@A3

0 1 5M

J79 STUDIO

T: +44 (0)7742 071 052
W: info@j79studio.co.uk

Unit 312
Wey House
15 Church Street
Weybridge
KT13 8NA

FOR

ALL DIMENSIONS TO BE CHECKED ON SITE
OBTAINED BUILDING CONTROL /PLANNING
APPROVAL BEFORE WORK COMMENCE

This drawing is the property of J79 Studio. Copyright is reserved & this drawing is issued on the condition that it is not copied, reproduced, retained or disclosed to any unauthorised person, either wholly or in part, without our consent. Do not scale from this drawing, check all dimensions on site. Any errors please notify architect in the first instance.

Rev	Date	Note
PD1	17-04-21	PD app issue
PROJECT		
53 SILVERDALE GARDENS HAYES UB3 3LN		
DRAWING TITLE		
EXISTING GF PLAN		
PROPOSED DEVELOPMENT / STATUS		Dromer Extension / PD Application Issue
DRAWN BY		CHECKED BY
JW		KM

PROJECT NO.	DATE	SCALE
1895	APR 2021	1:1000 @ A3
DRAWING NO.		REVISION
A010		PD1

01 EXISTING GF PLAN

1:100 @ A3