





MATERIAL 1 / M1
PRIMER SOLID
TIMBER FENCE
2M HIGH

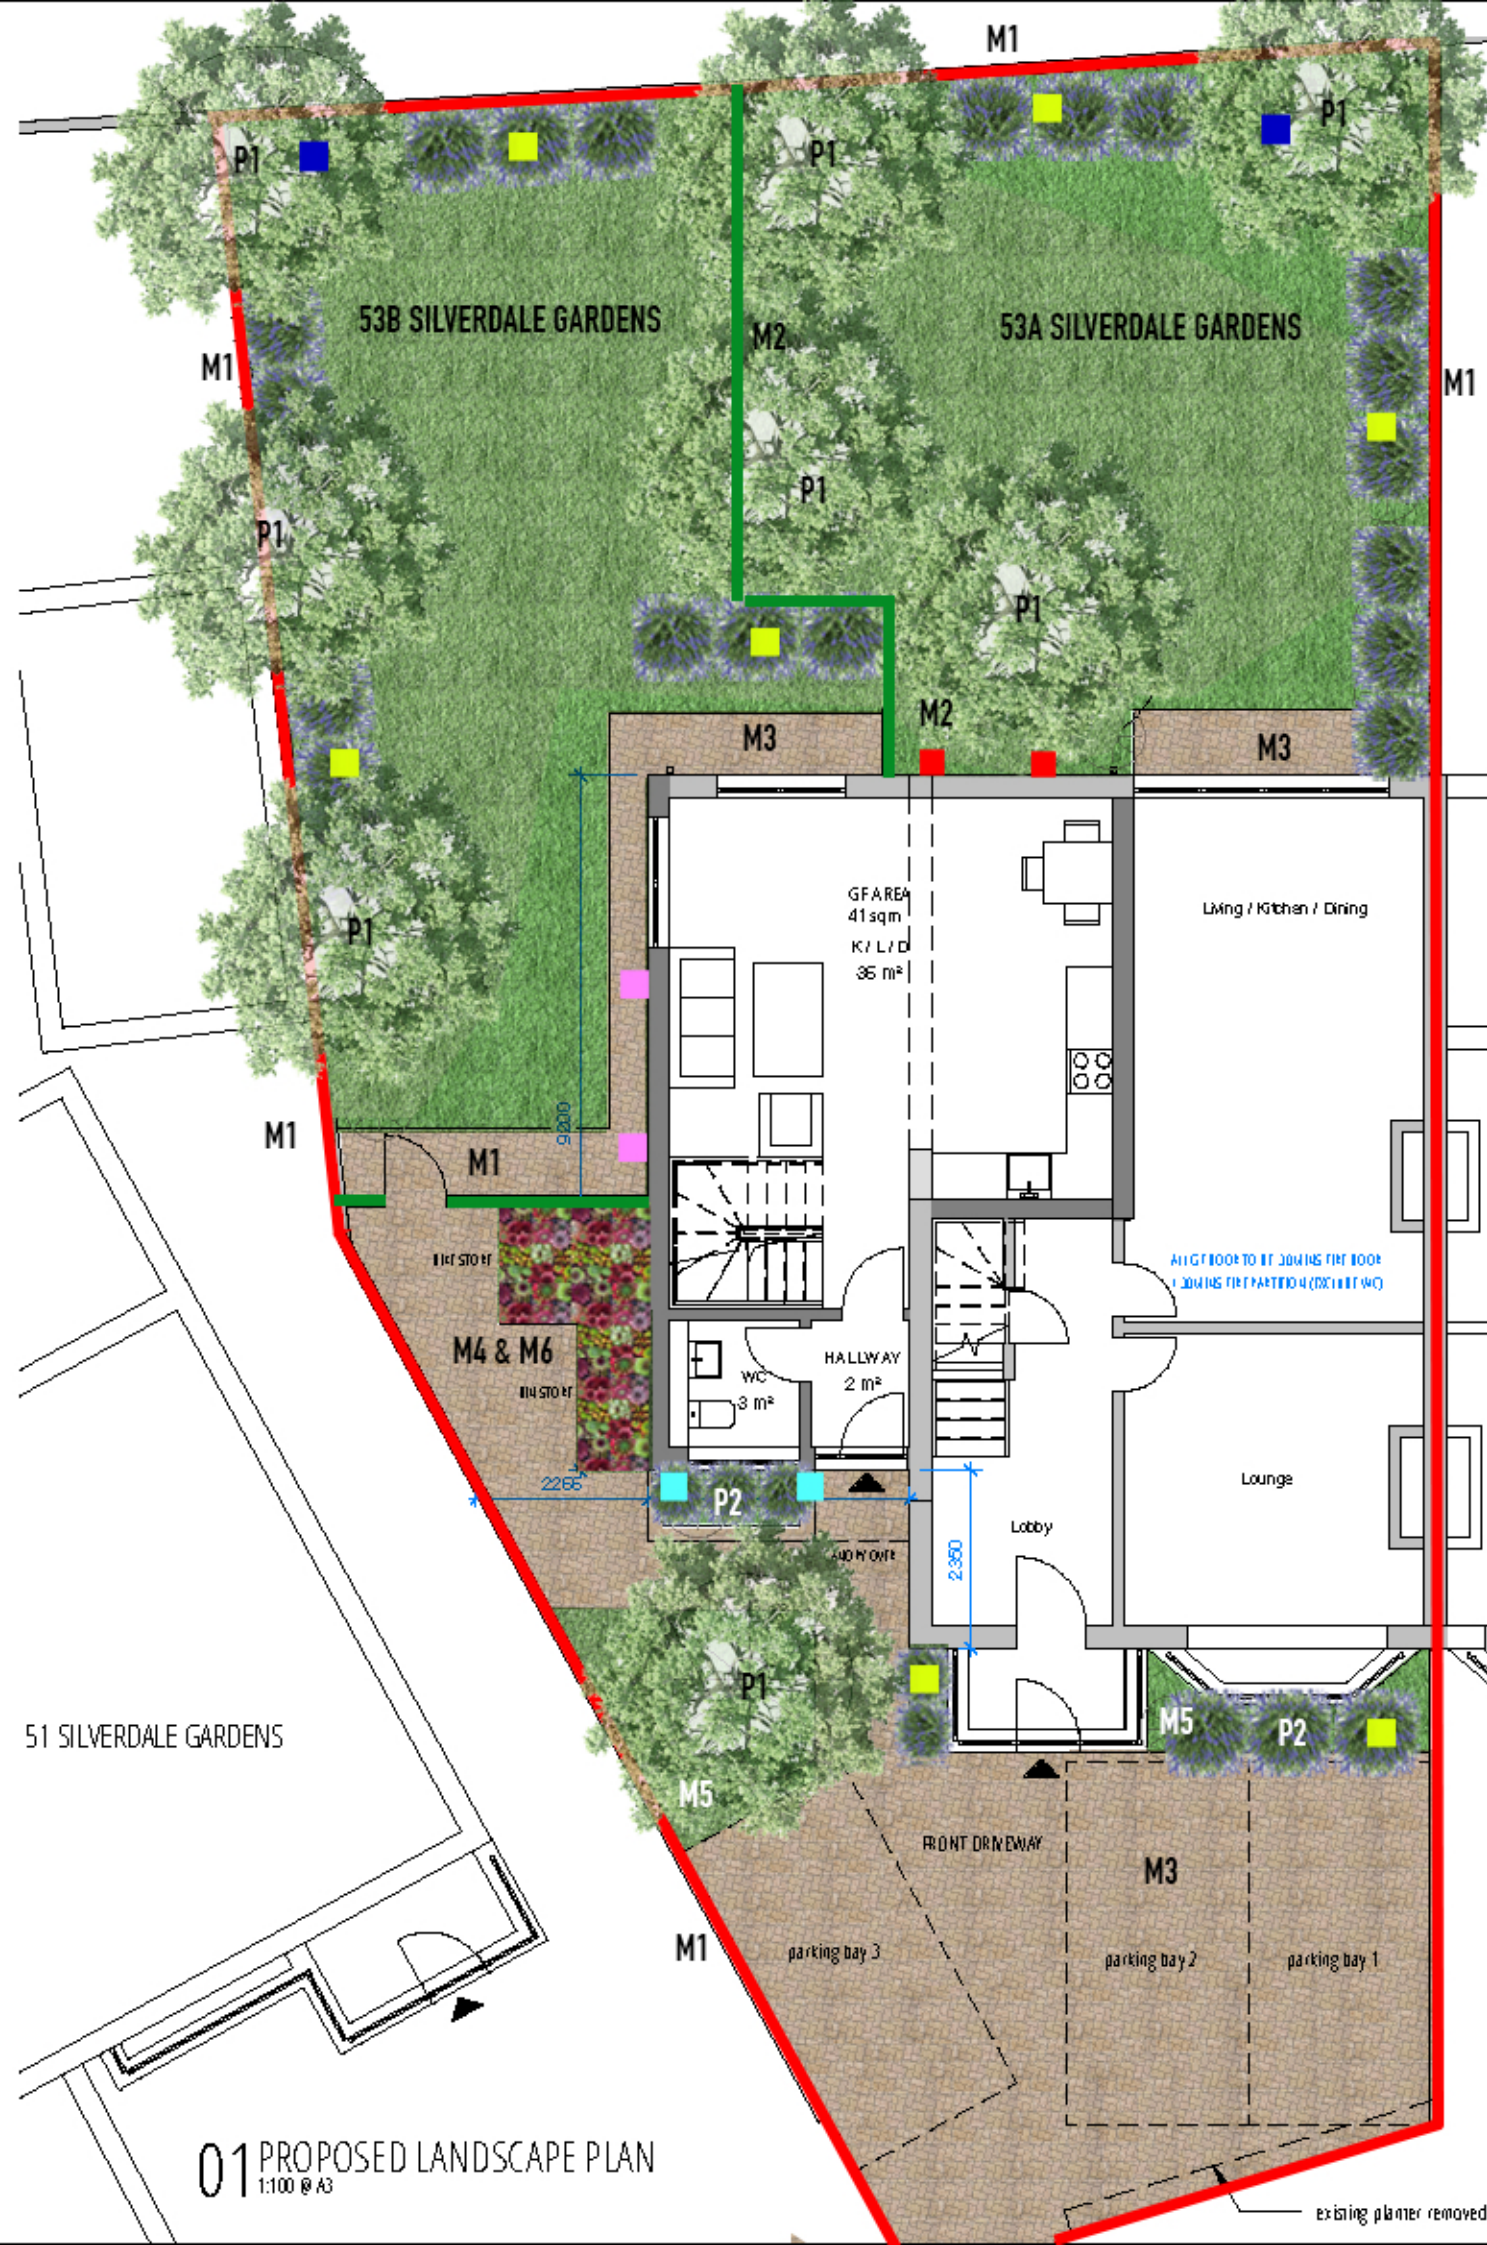

MATERIAL 2 / M2
IVY SCREEN PLANTER

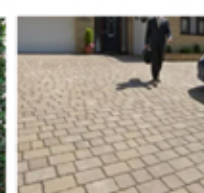

MATERIAL 3 / M3
PERMEABLE PAVING /
TEGULA PRIORA



MATERIAL 4 / M4
TIMBER BIN ENCLOSURE



MATERIAL 5 / M5
WALL MOUNTED
ELECTRIC CAR CHARGER

ECOLOGY ENHANCEMENT KEY

- WILDFLOWER HEADOW LOCATION / FIG 1
- BIRD BOX LOCATIONS / FIG 2
- BATBOX LOCATIONS / FIG 3
- HEDGEHOG BOX LOCATIONS / FIG 4
- BEE BRICK LOCATION / FIG 5



PLANTING 1 / P1
BETULA TREE PLANTING



PLANTING 2 / P2
WILDFLOWER PLANTER



FIG 3: BAT BOX



FIG 2: BIRD BOX

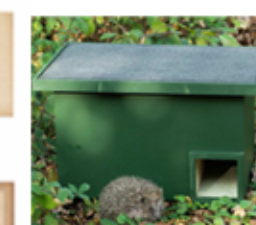


FIG 4: HEDGEHOG BOX



FIG 1: WILDFLOWER
HEADOW



FIG 5: BEE BRICK



MATERIAL 6 / M6
SEDUM ROOF

1:100 @ A3

0 1 5M

J79 STUDIO

T: +44 (0)1753 42071 052
W: info@j79studio.co.uk

Unit 312
Way House
15 Church Street
Waybridge
KT13 8HA

FOR
**ALL DIMENSIONS TO BE CHECKED ON SITE
OBTAINED BUILDING CONTROL / PLANNING
APPROVAL BEFORE WORK COMMENCE**

This drawing is the property of J79 Studio. Copyright is reserved. This drawing is to be used on the condition that it is not copied, reproduced, modified or distributed to any other person, in whole or in part, without our consent. Do not scale from this drawing, check all dimensions on site. Any errors please notify us in the first instance.

Rev	Date	Note
PD1	17-04-21	PD app issue
PROJECT		
53 SILVERDALE GARDENS HAYES UB8 3LN		
DRAWING TITLE		
PROPOSED LANDSCAPE PLAN		
PROPOSED DEVELOPMENT / STATUS		
SKETCH ISSUE		
DRAWN BY		CHECKED BY
Author		Checker

PROJECT NO.	DATE	SCALE
1895	APR 2021	1:1000 @ A3
DRAWING NO.	REVISION	
A200	PD1	