





MATERIAL 1 / M1
PRIMER SOLID
TIMBER FENCE
2M HIGH

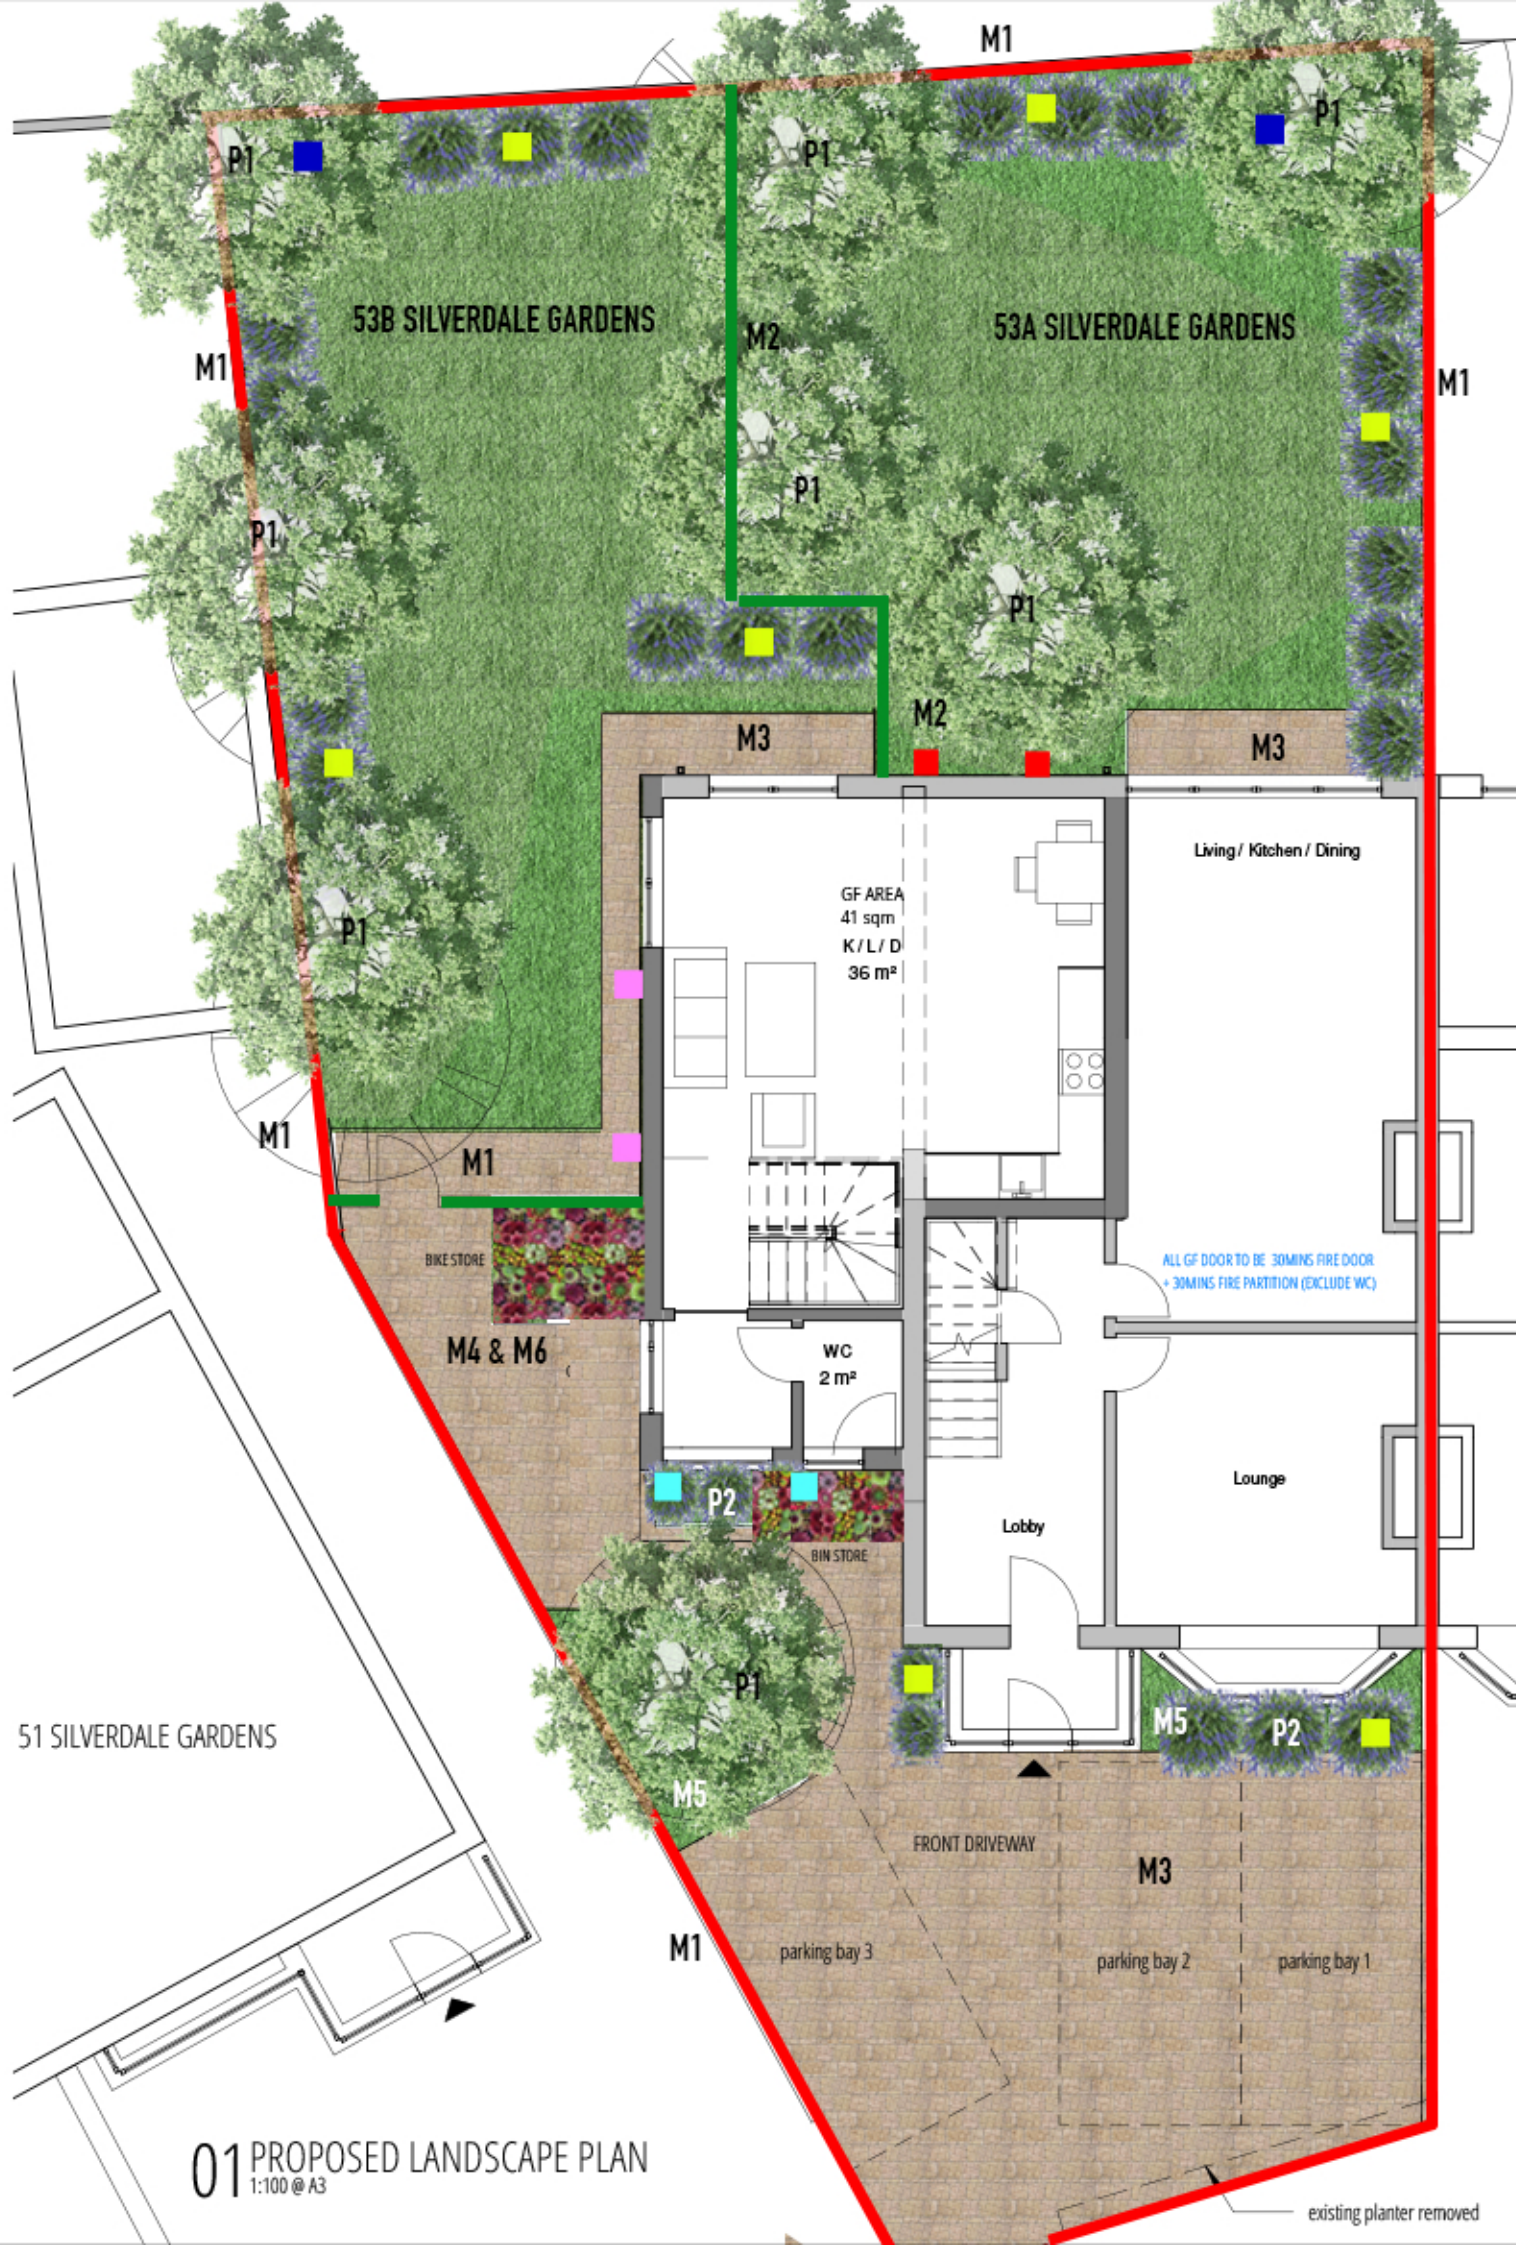

MATERIAL 2 / M2
IVY SCREEN PLANTER

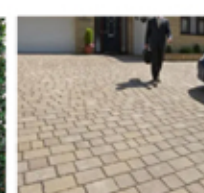

MATERIAL 3 / M3
PERMEABLE PAVING /
TEGULA PRIORA



MATERIAL 4 / M4
TIMBER BIN ENCLOSURE



MATERIAL 5 / M5
WALL MOUNTED
ELECTRIC CAR CHARGER

ECOLOGY ENHANCEMENT KEY

- WILDFLOWER HEADOW LOCATION / FIG 1
- BIRD BOX LOCATIONS / FIG 2
- BATBOX LOCATIONS / FIG 3
- HEDGEHOG BOX LOCATIONS / FIG 4
- BEE BRICK LOCATION / FIG 5



PLANTING 1 / P1
BETULA TREE PLANTING



PLANTING 2 / P2
WILDFLOWER PLANTER



FIG 3: BAT BOX



FIG 2: BIRD BOX



FIG 4: HEDGEHOG BOX



FIG 1: WILDFLOWER
HEADOW



FIG 5: BEE BRICK



MATERIAL 6 / M6
SEDUM ROOF

1:100@A3

0 1 5M



J79 STUDIO

T: +44 (0)7742 071 052
W: info@j79studio.co.uk

Unit 312
Way House
15 Church Street
Weybridge
KT13 8NA

FOR
**ALL DIMENSIONS TO BE CHECKED ON SITE
OBTAINED BUILDING CONTROL /PLANNING
APPROVAL BEFORE WORK COMMENCE**

This drawing is the property of J79 Studio. Copyright is reserved & this drawing is issued on the condition that it is not copied, reproduced, retained or disclosed to any unauthorised person, either wholly or in part, without our consent. Do not scale from this drawing, check all dimensions on site. Any errors please notify architect in the first instance.

Rev	Date	Note
P1	22-06-21	Planning app issue
P2	11-10-21	Planning app issue
P3	19-05-22	Planning app issue
PROJECT		
53 SILVERDALE GARDENS HAYES UB3 3LN		
DRAWING TITLE PROPOSED LANDSCAPE PLAN		
PROPOSED DEVELOPMENT / STATUS SIDE & REAR EXTENSION TO CREATE ONE ADDITIONAL DWELLING		
DRAWN BY Author		CHECKED BY Checker

PROJECT NO.	DATE	SCALE
1895	JUNE 2021	1:100 @ A3
DRAWING NO.	REVISION	
A200	P3	