
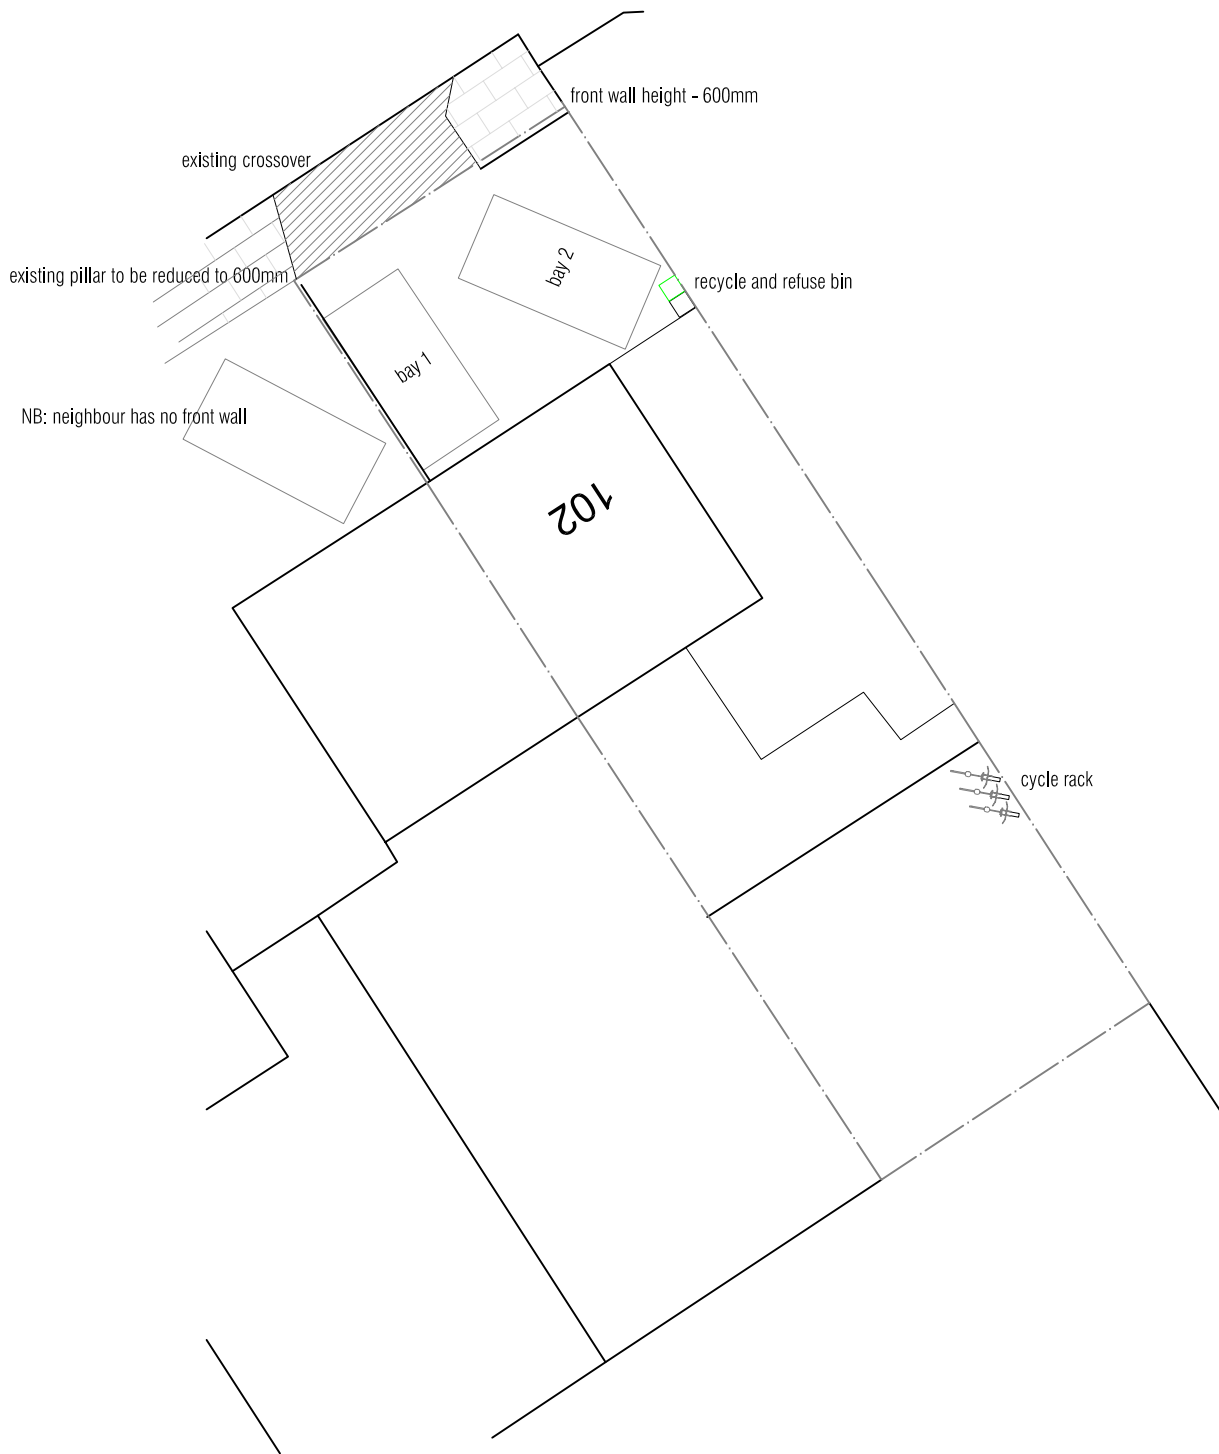


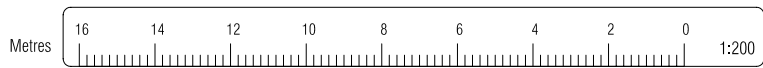

MANN ASSOCIATES
Town Planning & Development

"Sandy Knapp", 45 Fulmer Drive, Gerrards Cross,
Buckinghamshire. SL9 7HG Tel: 07956 845 733

Client

UNITED HOMES GROUP

Details

BLOCK PLAN

Job Title
**102 WEYMOUTH ROAD
HAYES
MIDDLESEX
UB4 8NH**

Drawing
CHANGE OF USE TO C2

Date
JULY 2021

Dwg.No
03A

Scale
1:200