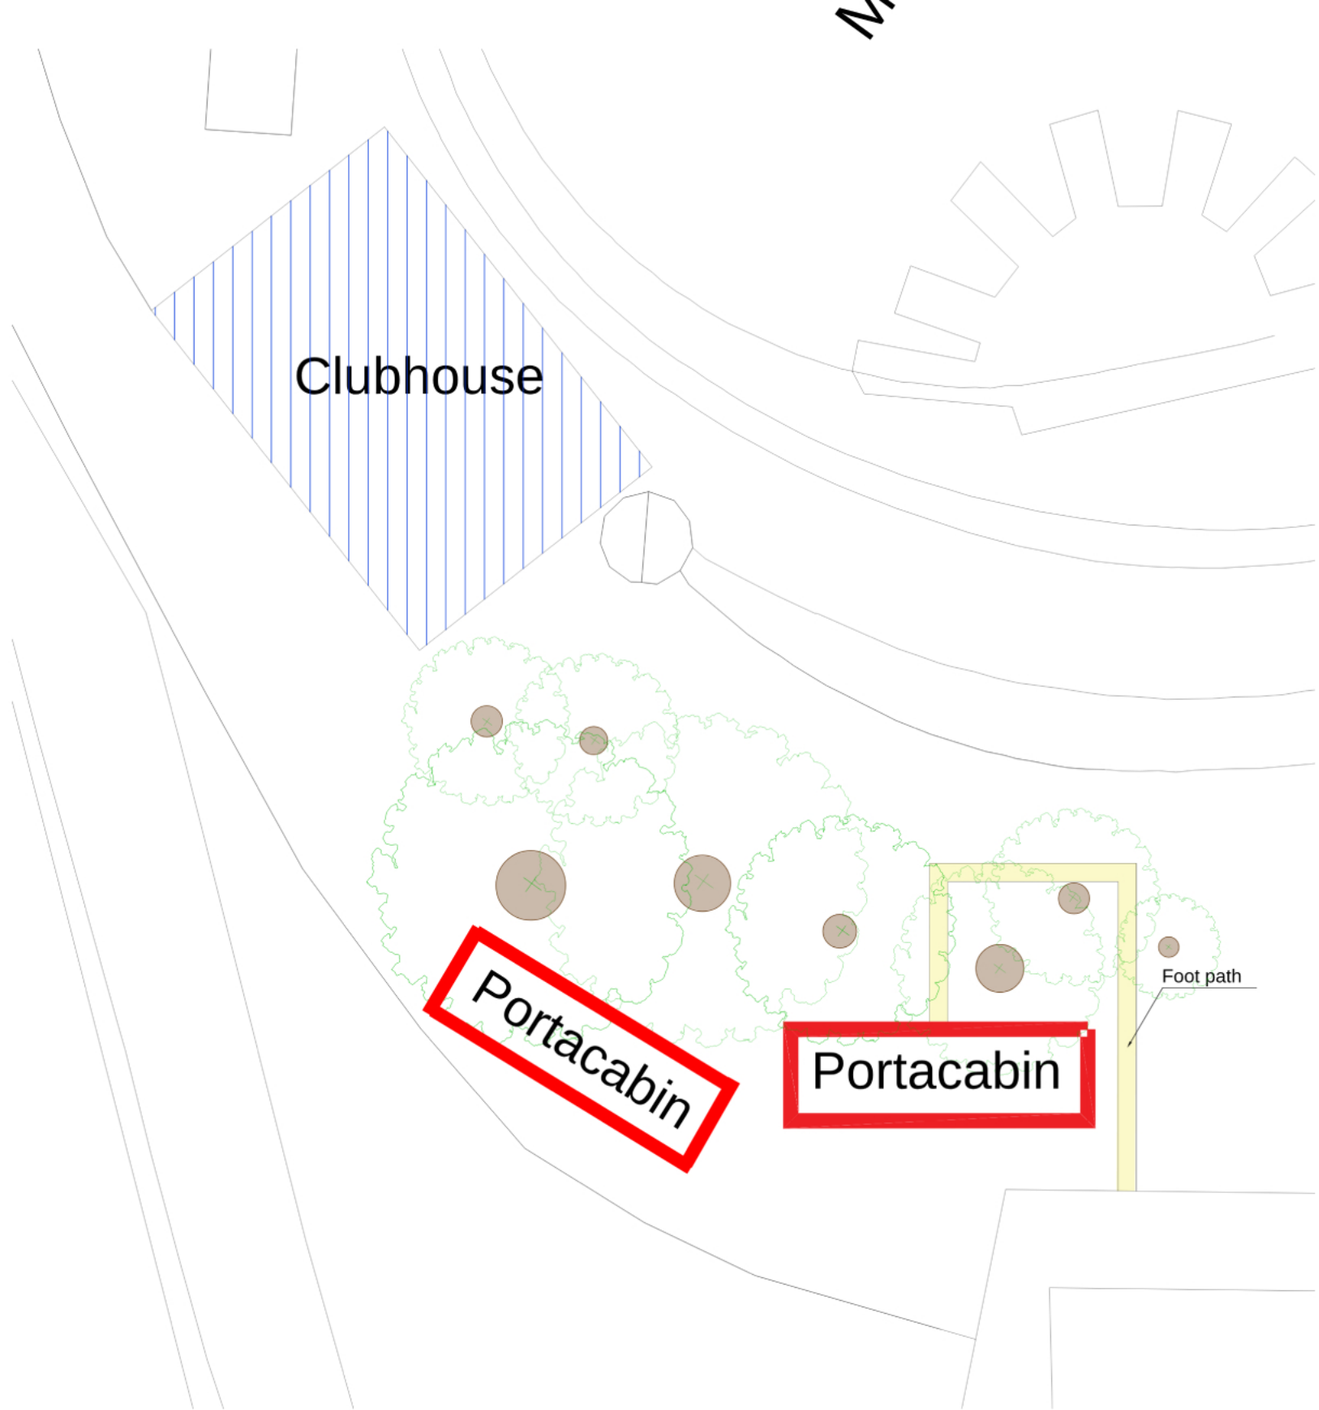

EXISTING SITE PLAN

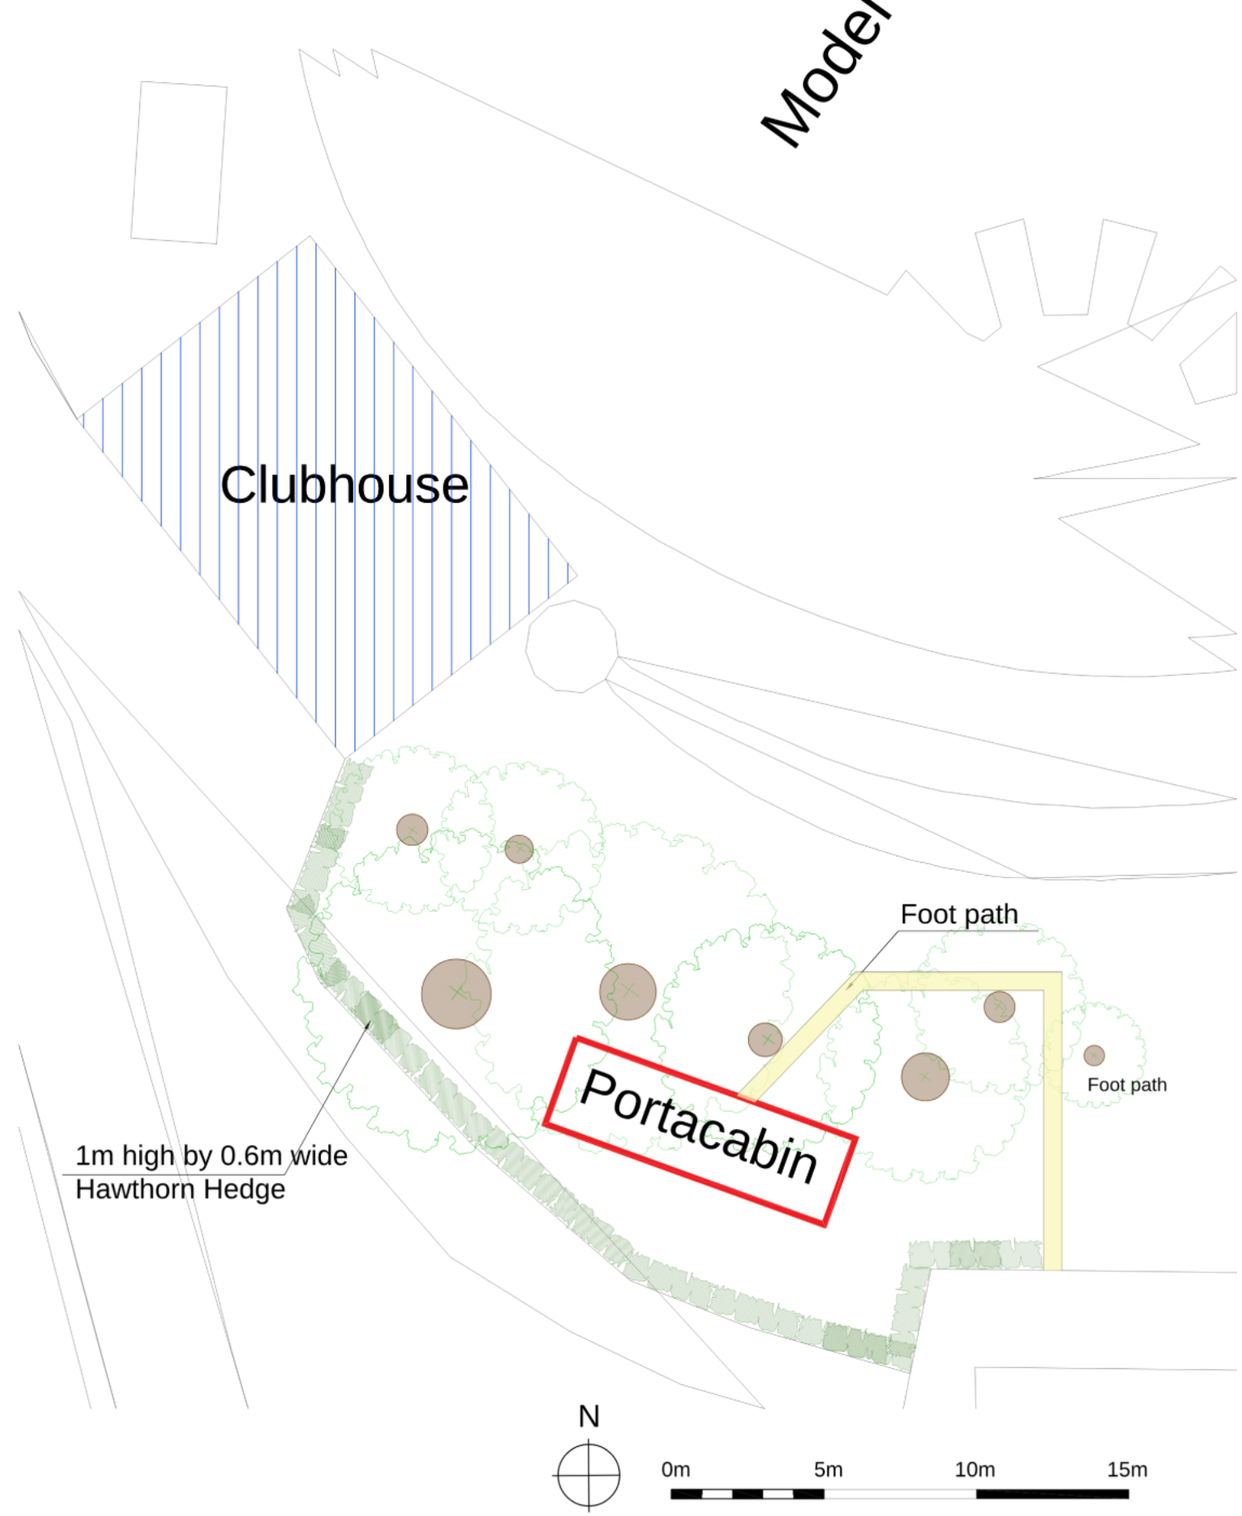

PROPOSED SITE PLAN

PROJECT	DWG NO.	SCALE	DETAIL	12.11.2024	A	B					PROJECT NO.	
ROXBOURNE PARK, FIELD END ROAD,RUISLIP, HA4 9HB PLANNING	02 B	1:100 @ A1	SITE PLANS	ISSUED FOR	14.11.2024 GENERAL ISSUE	02/01/2025 GENERAL ISSUE					24.32	PR Architecture ltd. Chartered Architect 120, Pinner Road, Harrow, HA1 4JD.