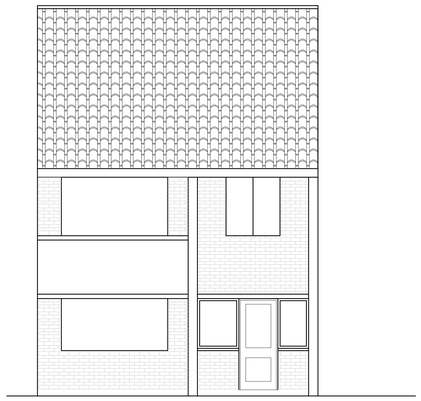

EXISTING FRONT ELEVATION

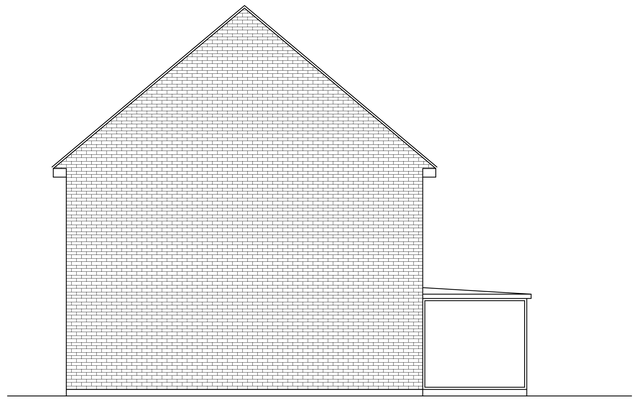

EXISTING SIDE ELEVATION

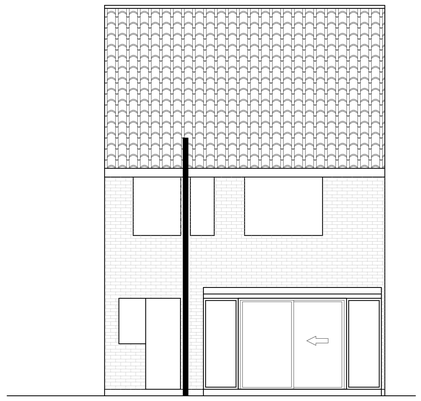

EXISTING REAR ELEVATION

# 6 Edinburgh Close Ickenham

SCALE 1:50

0 1m 2m 3m 4m 5m

PLAN

PROJECT

Existing and proposed plans

Single storey side and rear extension

**General Notes:**
1. All dimensions to be checked on site prior to construction any discrepancies should be reported to the highford design.
2. All drawings are indicative of architects visual requirements only and show design intent only.
As the scale of the irregular drawing scale of drawings can vary on printing check on site for setting-out
Copyright: **Highford Design 2022**
This drawing should not be used to calculate areas for the purpose of valuations. All dimensions to be checked on site by contractor and such dimensions to be their responsibility

DWG No

02

Rev: -

Date: June 2022

Project: 6 Edinburgh Close, Ickenham

Scale 1:50 @ A0

Checked: AW

Drawing Title: Plans

Status: Planning

Job No: 377

Highford
Design and Build Limited
27 Bellamy Close, Ickenham, Middlesex. UB10 8SJ
email: info@highforddesign.co.uk - web: www.highforddesign.co.uk
telephone: 01895 622575 - mobile: 07557 390205