


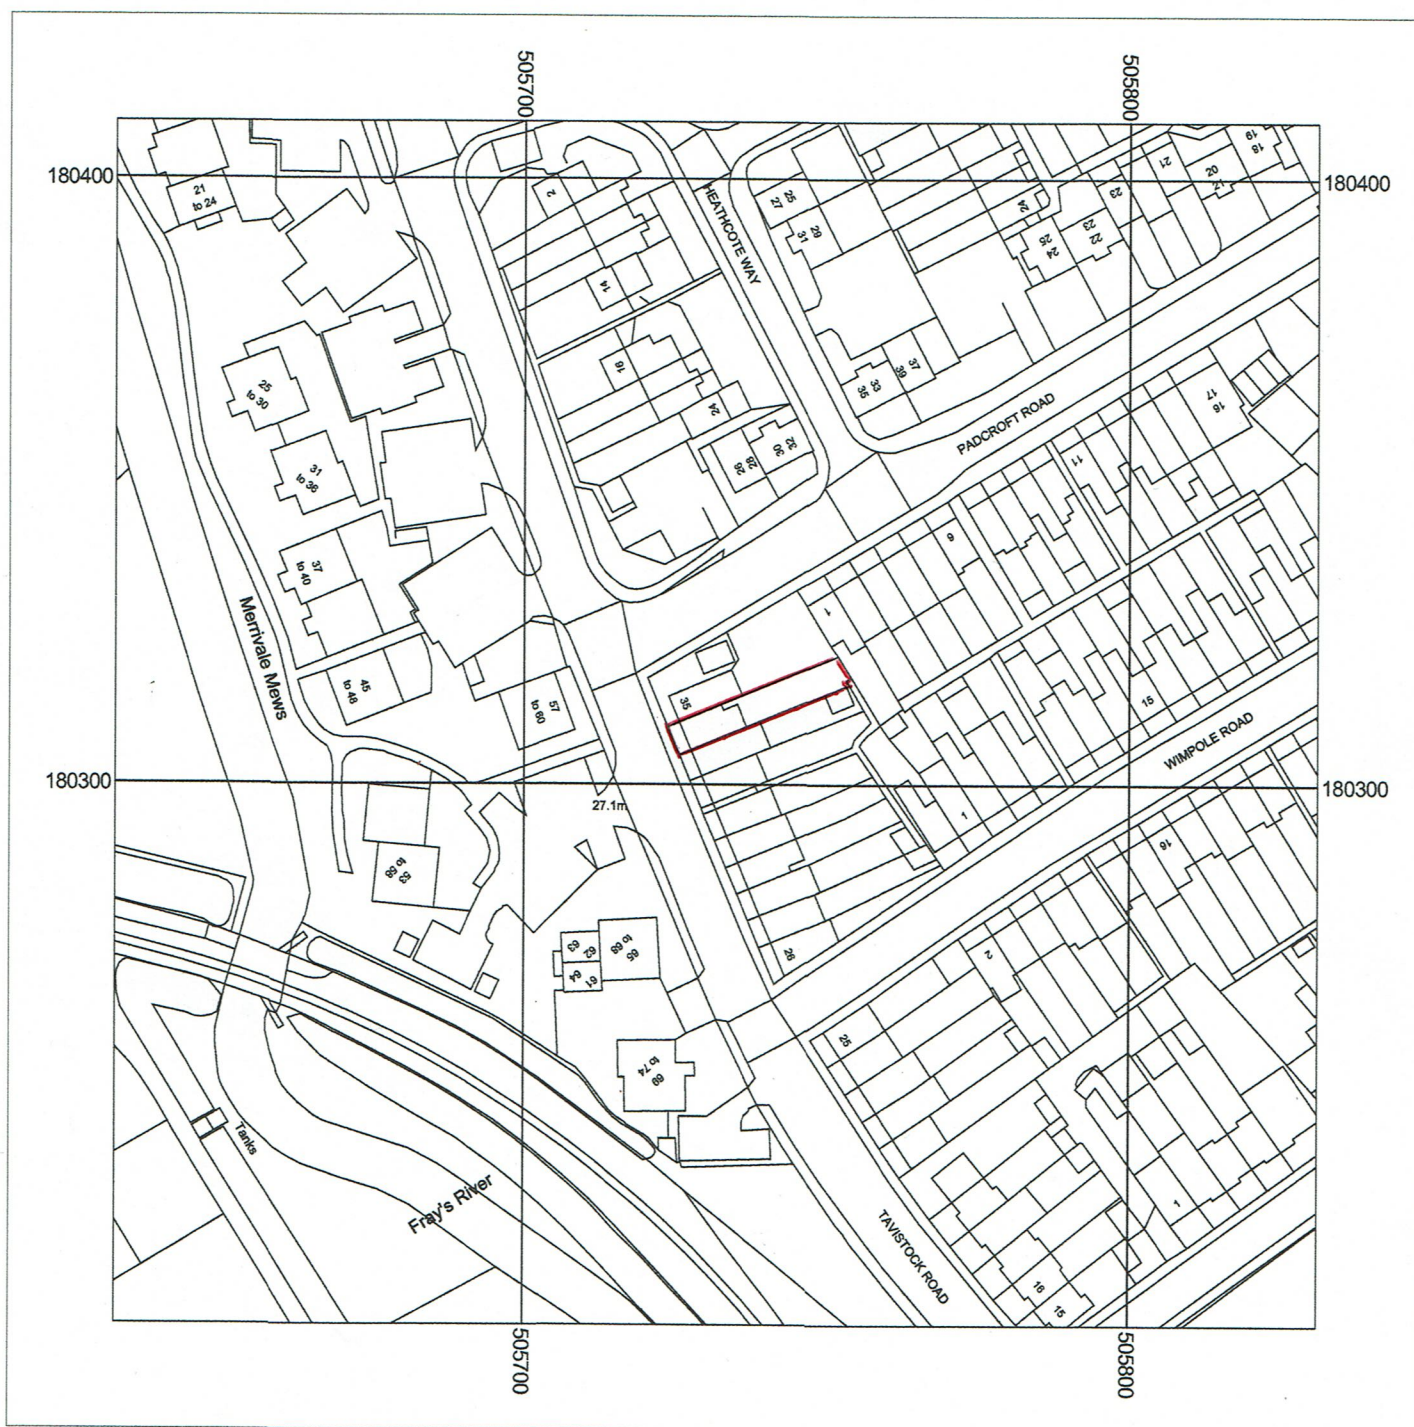

Metres
0 5 10 20 30 40 50

Scale: 1:1250



Supplied by: National Map Centre
License number: 100031961
Produced: 27/04/2018
Serial number: 1977300

34 Tavistock Road
Yiewsley
West Drayton
UB7 7QZ

Plot centre co-ordinates: 505732,180310
Download file: pottle_34tavistock.zip
Project name: pottle_34tavistock