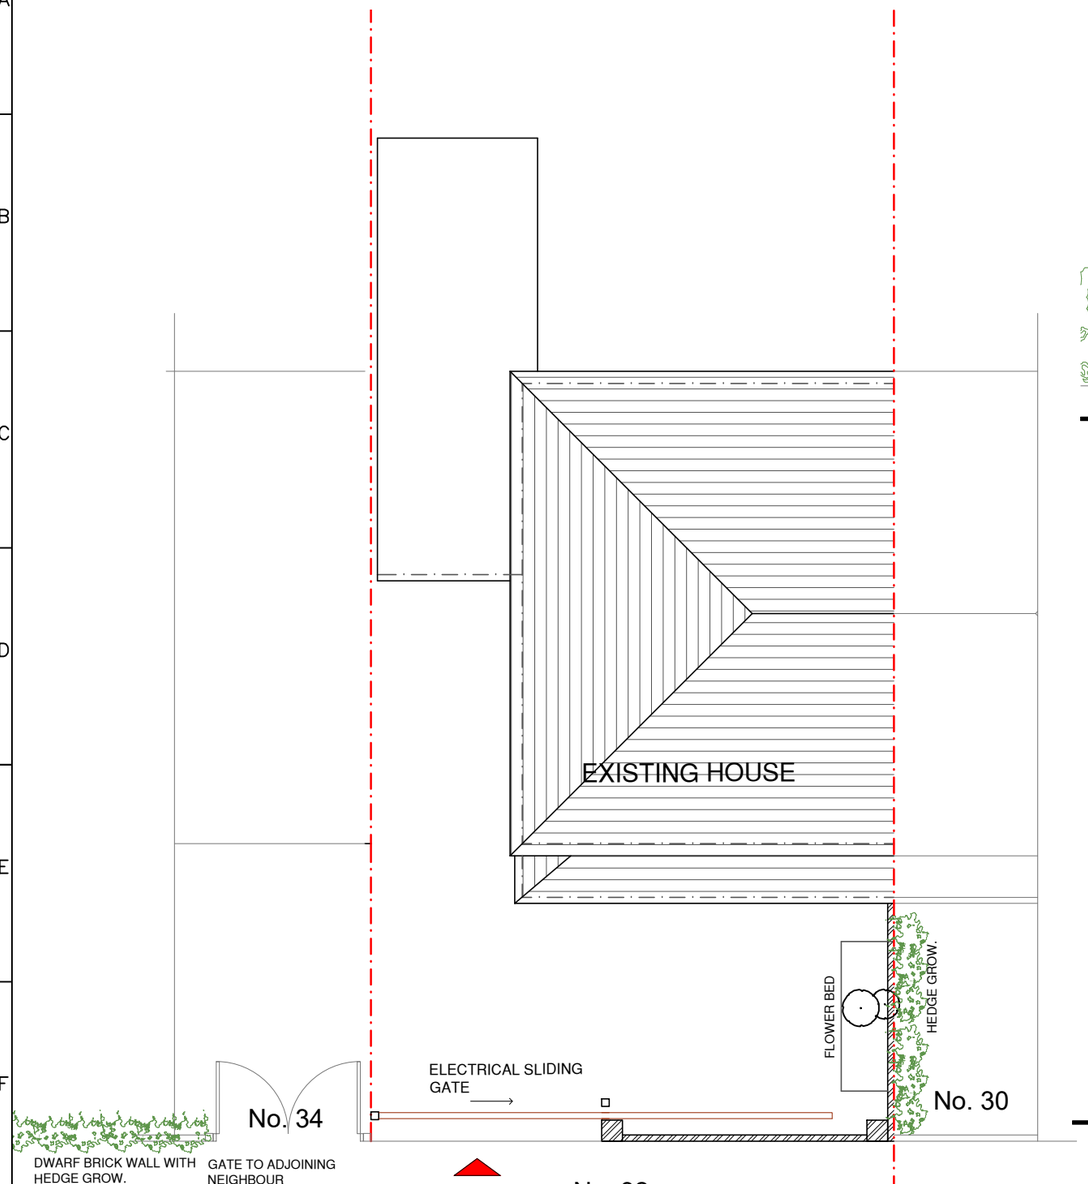

No. 32
PROPOSED PLAN

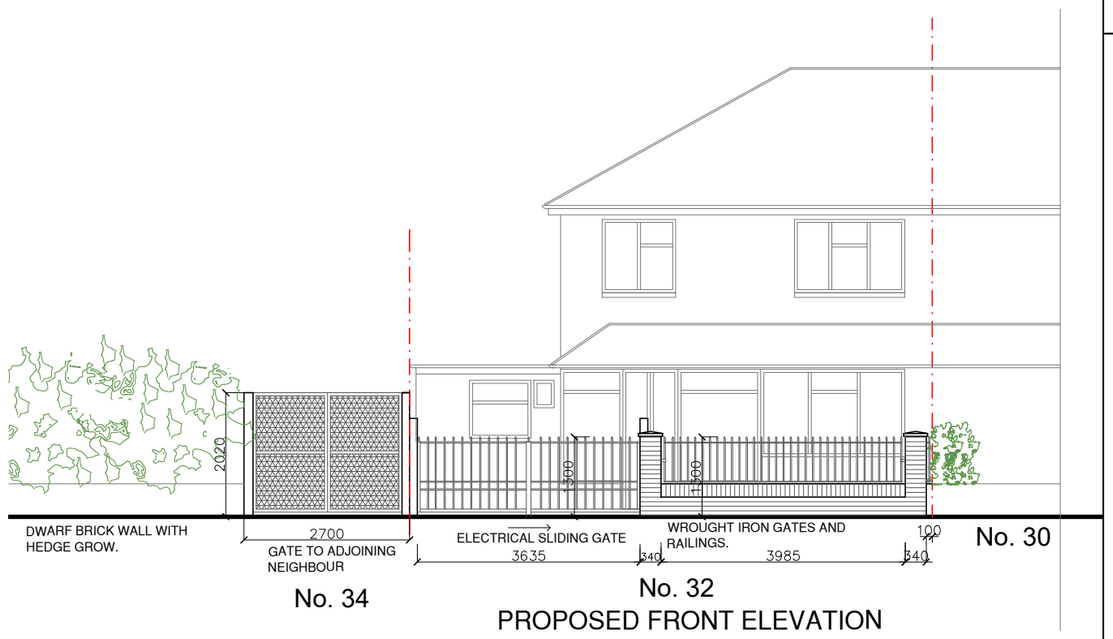

PROPOSED FRONT ELEVATION

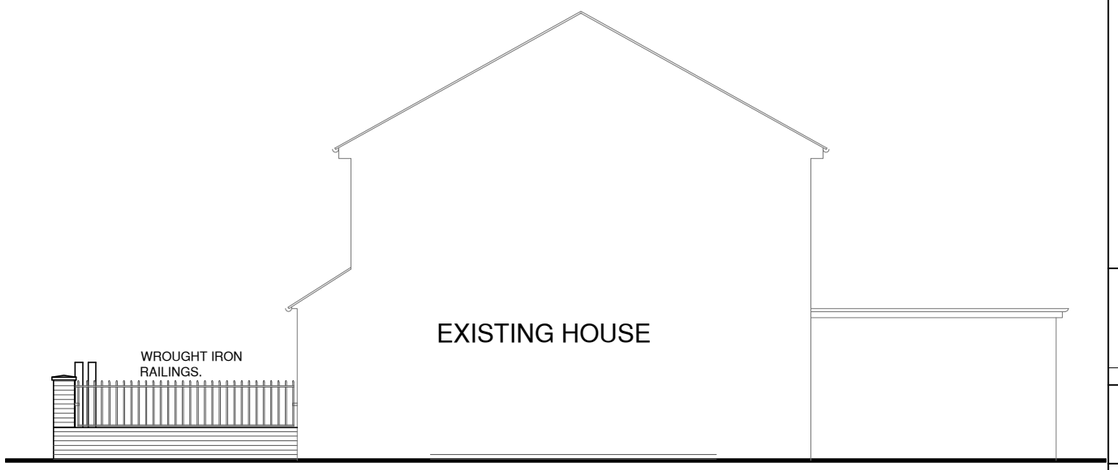

No. 32
PROPOSED SIDE ELEVATION

0m 1m 2m 3m 4m 5m
SCALE @ 1:100

NOTES :

N

Date	Revisions

Client MRS. NEENA SINGH

Job Title
32 MAXWELL ROAD
WEST DRAYTON
UB7 9HW

Drawing Title
PROPOSED PLAN
AND ELEVATIONS

Scale: 1 : 100 (A3)
Date: NOVEMBER 2020
Checked by: Drawn by: R.S.

Drg No. TP /456 / 02
Rev.