


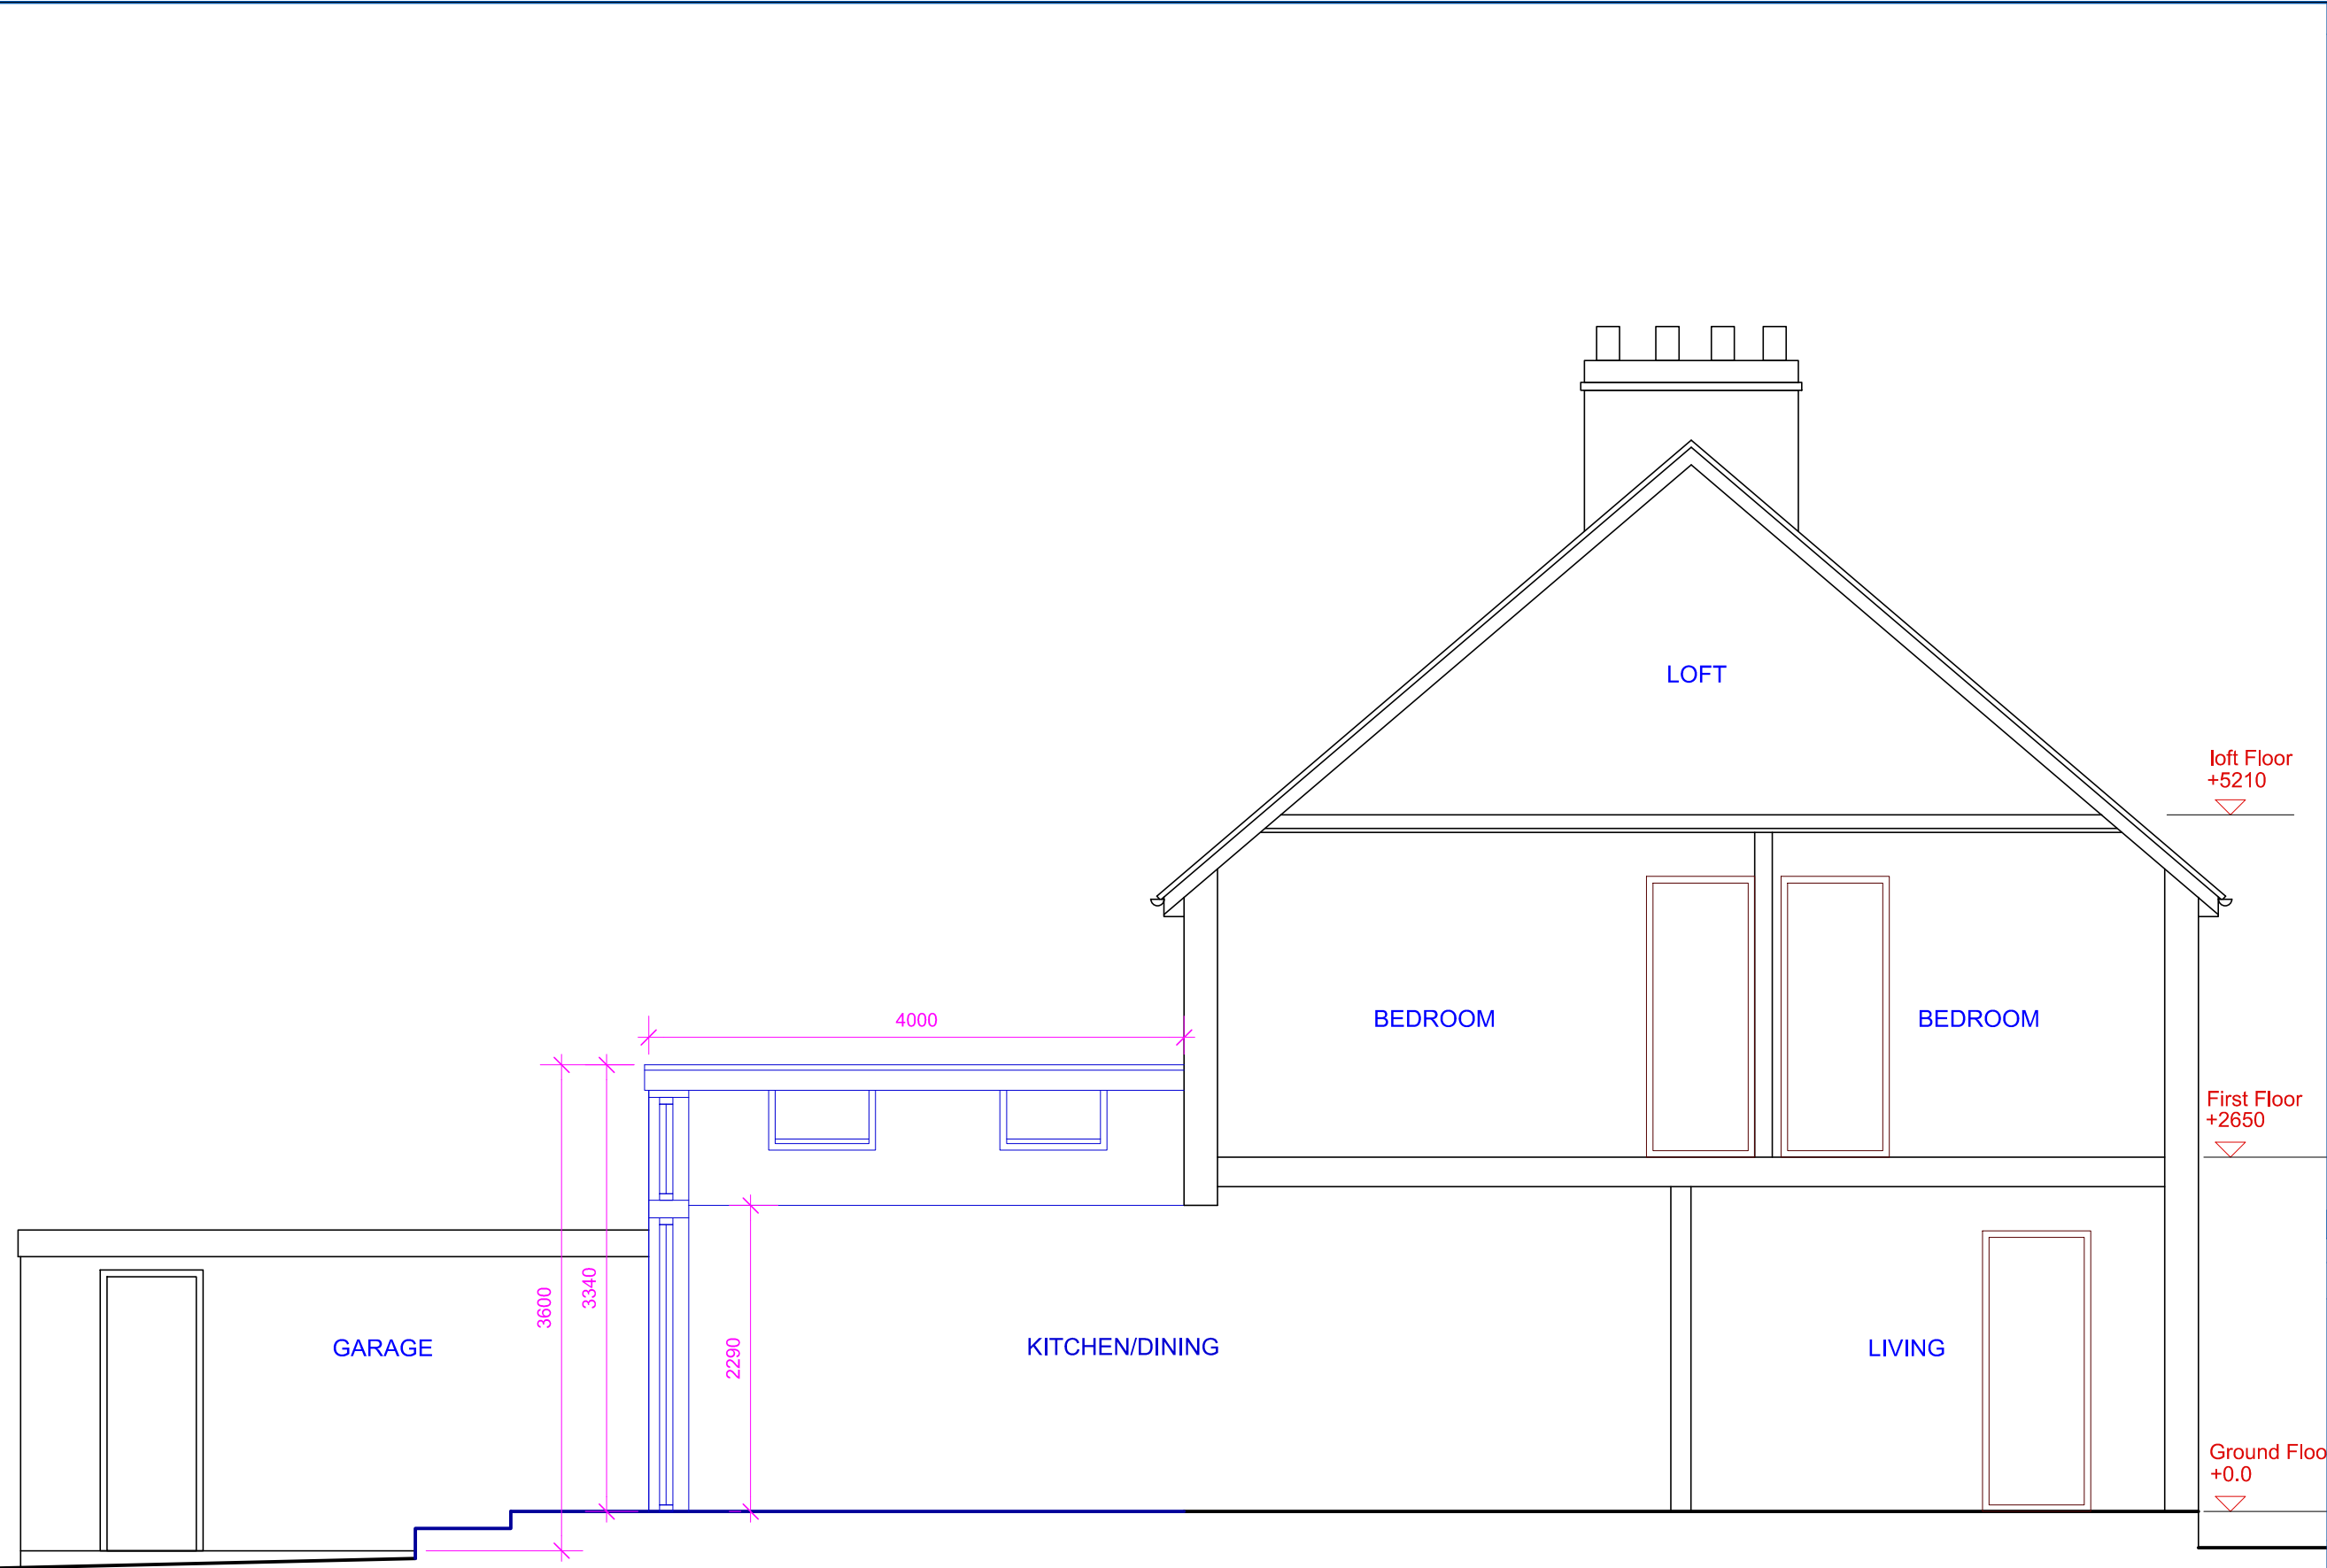

PROPOSED SECTION ELEVATION



Notes:

1. THE COPYRIGHT OF THIS DRAWING IS VESTED IN MTM INTERIORS LTD AND IT MAY NOT BE REPRODUCED IN WHOLE OR PART OR USED FOR THE MANUFACTURE OF ANY ARTICLE WITHOUT THE EXPRESS PERMISSION OF THE COPYRIGHT HOLDERS.
2. WORK TO FIGURED DIMENSIONS ONLY.
3. THIS DRAWING IS TO BE READ IN CONJUNCTION WITH ALL RELEVANT ARCHITECTS, SERVICE ENGINEER'S AND MTM INTERIORS LTD DRAWINGS AND SPECIFICATIONS.

A	--	-	-/-/-
REV:	DESCRIPTION:	BY:	DATE:

STATUS: PROPOSED



MTM INTERIORS LTD
25 CHURCH CLOSE
LONDON UB8 2XG
Mob: 07773452240
e-mail: info@mtminteriors.co.uk
www.mtminteriors.co.uk

CLIENT: MICHAEL MHASSEB
25 CHURCH CLOSE
UXBRIDGE, MIDDLESEX
LONDON UB8 2XG

DESIGNER: MTM INTERIORS LTD
25 CHURCH CLOSE
UXBRIDGE, MIDDLESEX
LONDON UB8 2XG

SITE: 25 CHURCH CLOSE
REAR EXTENSION

TITLE: EXTENSION
PROPOSED SECTION ELEVATION

SCALE AT A3: 1:50	DATE: 10/09/20	DRAWN: MM	CHECKED: MM
PROJECT NO: 2066	DRAWING NO: A3/04	REVISION: A	