


GENERAL NOTES:
ALL DRAWINGS TO BE READ IN CONJUNCTION WITH
STRUCTURAL ENGINEER'S DRAWINGS AND INFORMATION.

ALL M&E INFORMATION SHOWN ON DRAWINGS ARE
INDICATIVE AND SHOULD BE READ IN CONJUNCTION WITH
M&E ENGINEERS DRAWINGS AND INFORMATION OR
PRE-APPROVED AS PER CLIENTS SUB-CONSULTANTS /
SUB-CONTRACTOR.

REFER TO WALL KEY FOR INFORMATION ON WALL TYPES.

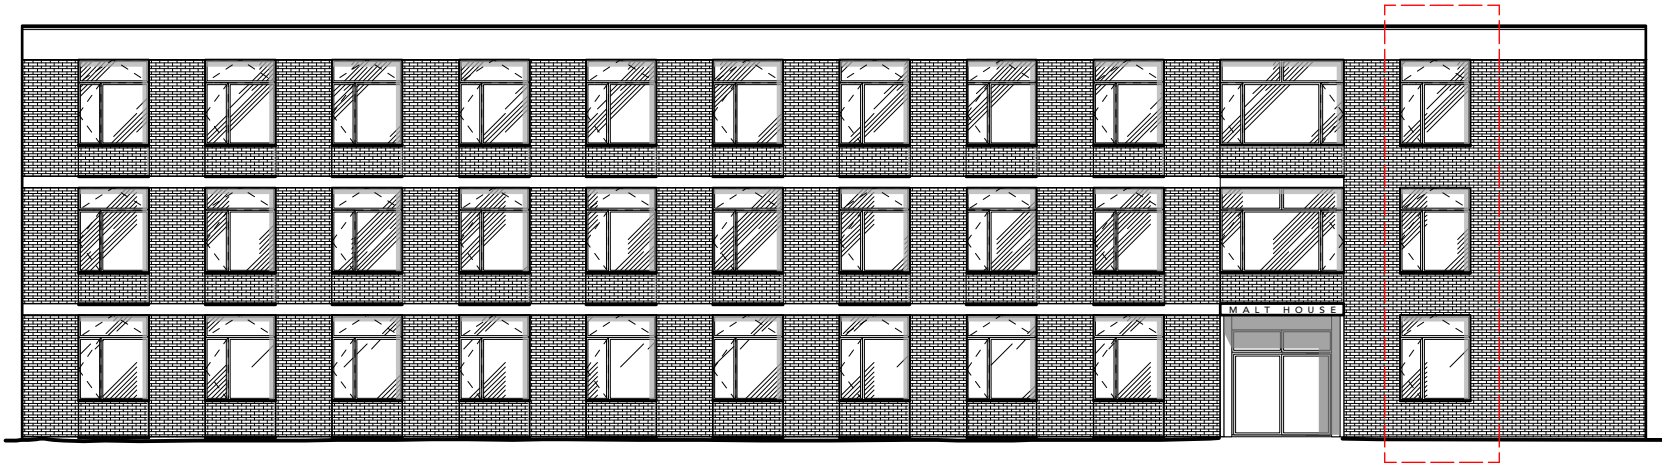

1 Field End Road Elevation
Scale: 1:200



2 Field End Road Elevation
Scale: 1:100

3 Field End Road Elevation
Scale: 1:100

I&i		e. farouk.agoro@gmail.com www.faroukagoro.com t. 07734957835		Issue	Date	Info	2019.08.12			Unless indicated below in the "Status" bar this drawing has been issued for INFORMATION purposes only.				Do not scale from this drawing. Use figured dimensions only. <u>ALL</u> dimensions are to be checked on site.			
				Info	2019.05.24												
				Info	2019.07.19												
Client	Eastcote Homes	Project	Malt House Hillingdon	Drawing Title	Feildend Rd Elevation	SCALE	1:200@ A3	BY	F.A	REV	Rev B	SIZE	A3	STATUS	PLANNING	DRG NO:	821.GA.3.01