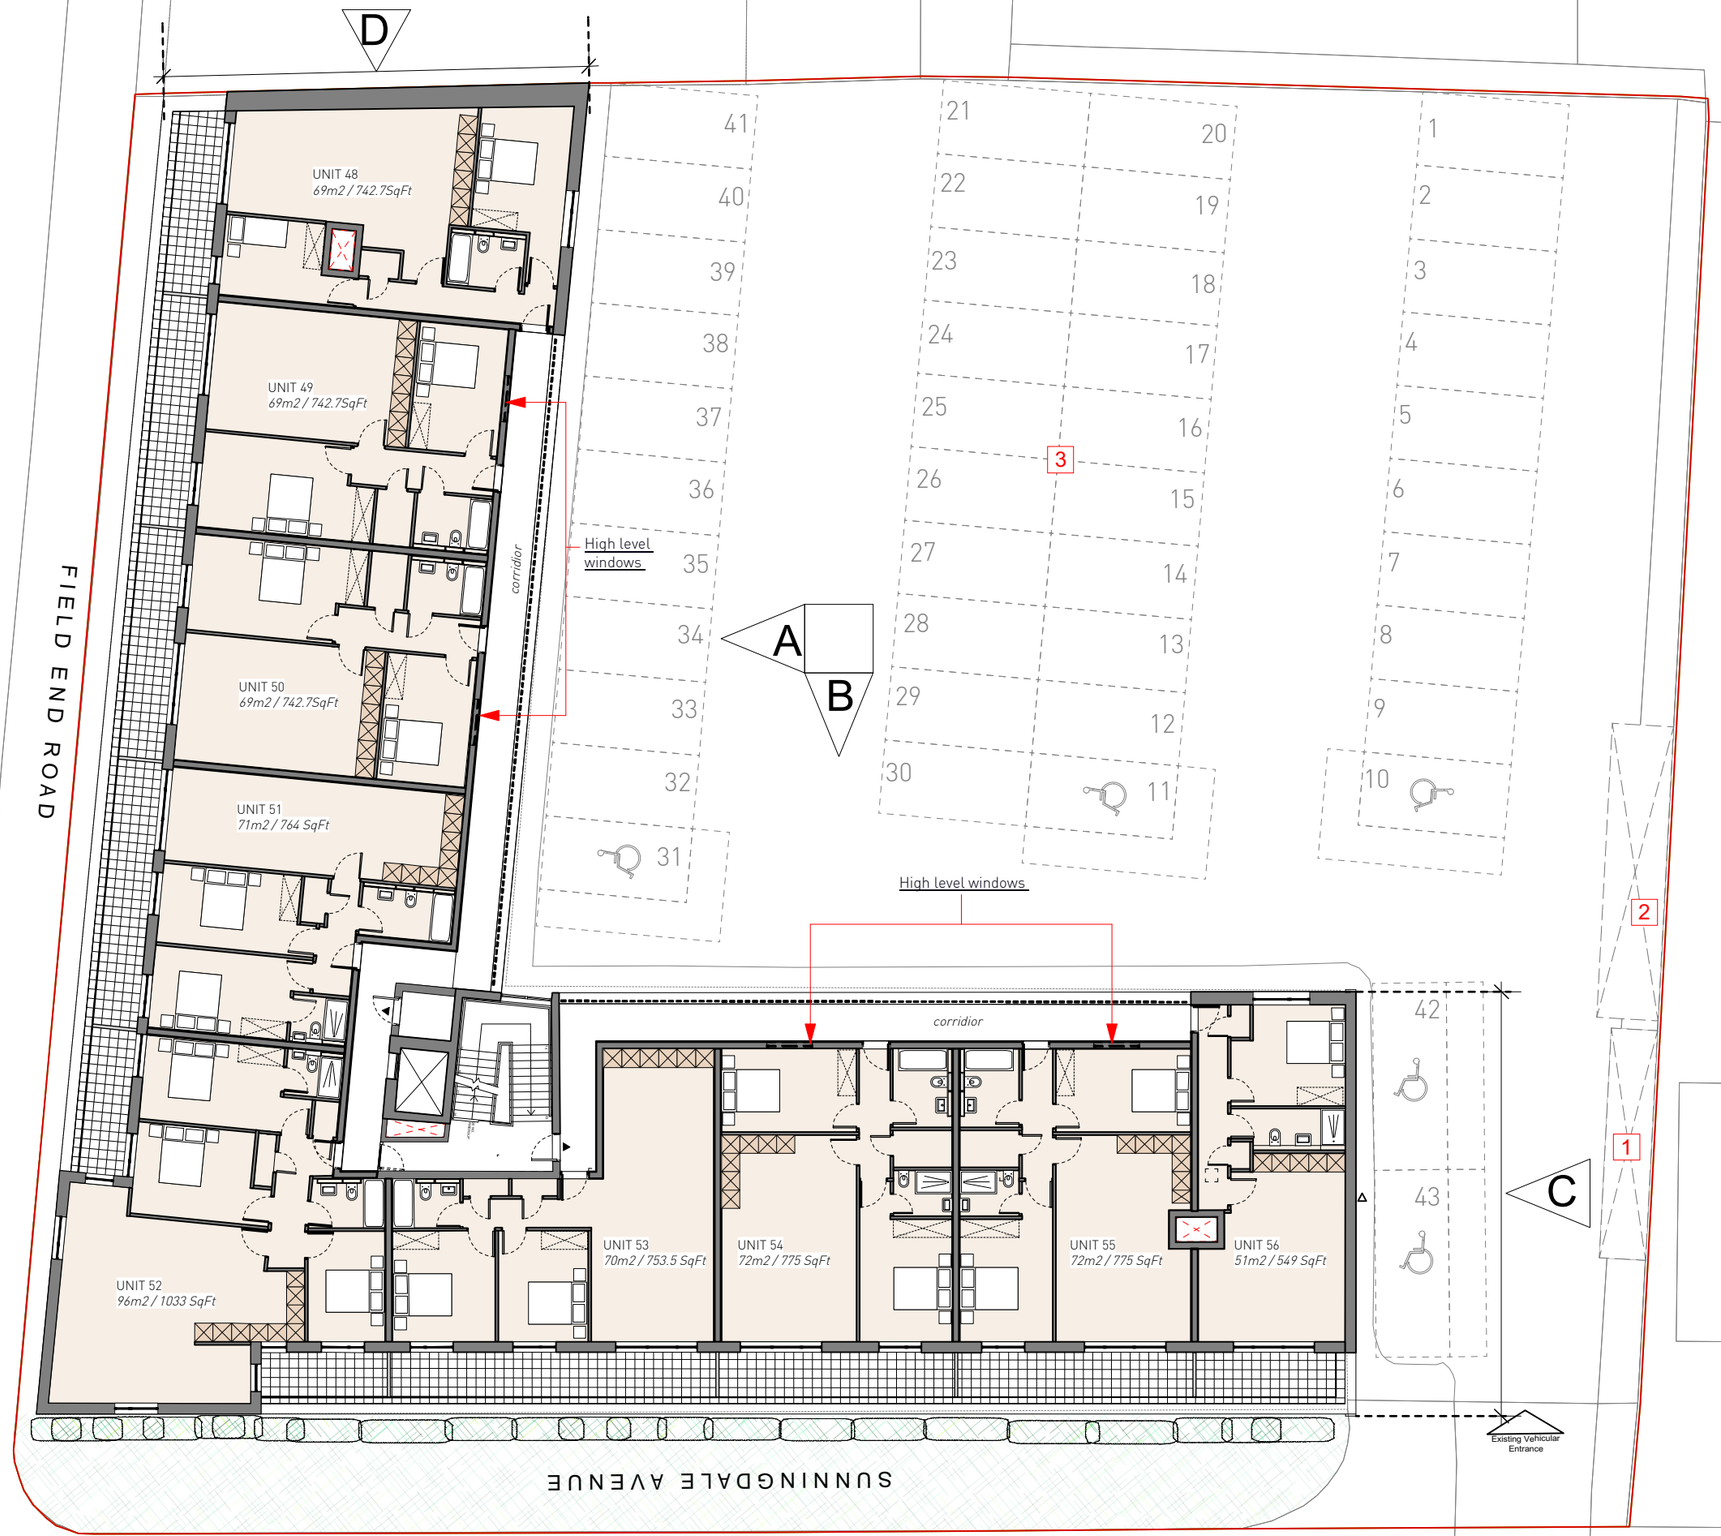

GENERAL NOTES:

ALL DRAWINGS ARE OFF CLIENTS SUPPLIED MEASURED SURVEY.

ALL DRAWINGS ARE TO BE READ IN CONJUNCTION WITH ALL INFORMATION ISSUED.

KEY

01. BICYCLE ENCLOSURE
[SPECIFICATION TO BE CONFIRMED]

02. BIN STORE ENCLOSURE
[SPECIFICATION TO BE CONFIRMED]

03. DEDICATED CARPARKING SPACES

I&i		*e. farouk.agoro@gmail.com* *www.faroukagoro.com* *t. 07734957835*		**Issue**	**Date**					Unless indicated below in the "Status" bar this drawing has been issued for INFORMATION purposes only.				Do not scale from this drawing. Use figured dimensions only. ALL dimensions are to be checked on site.			
				Info	*2019.08.16*	*Info*	*2019.09.17*										
				Info	*2019.08.20*												
Client	*Eastcote Homes*	**Project**	*Malt House Hillingdon*	**Drawing Title**	*Proposed Third Floor*	**SCALE**	*1:200@ A3*	**BY**	*F.A*	**REV**	*C*	**SIZE**	*A3*	**STATUS**	*Planning*	**DRG NO:**	*821.PA.103*