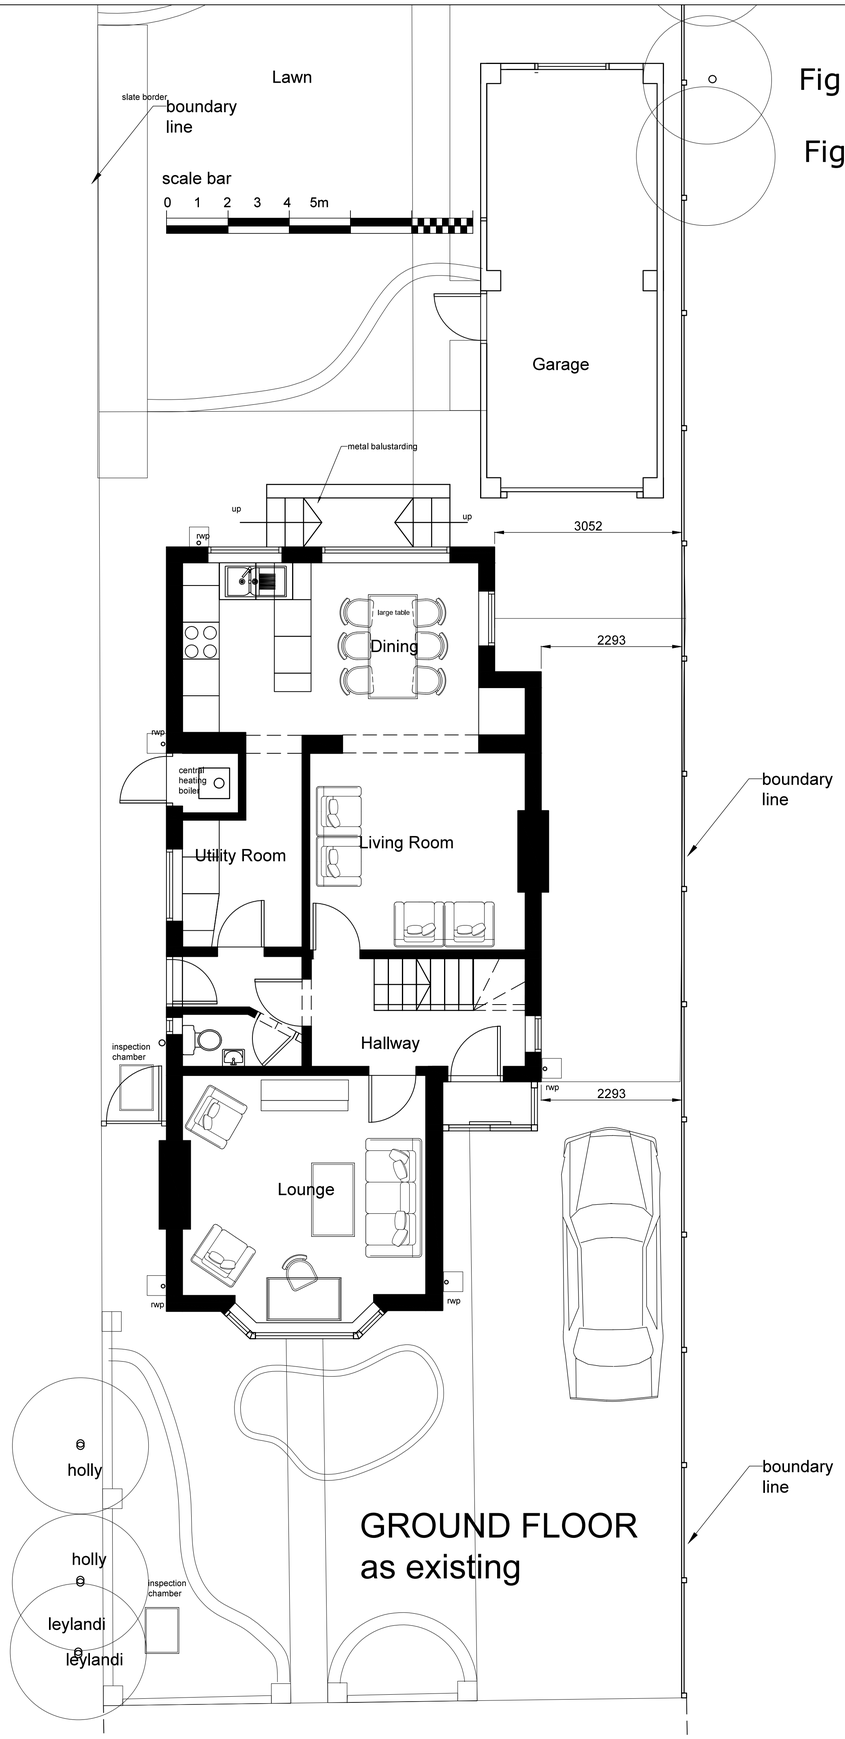

Fig

Fig. 4mh

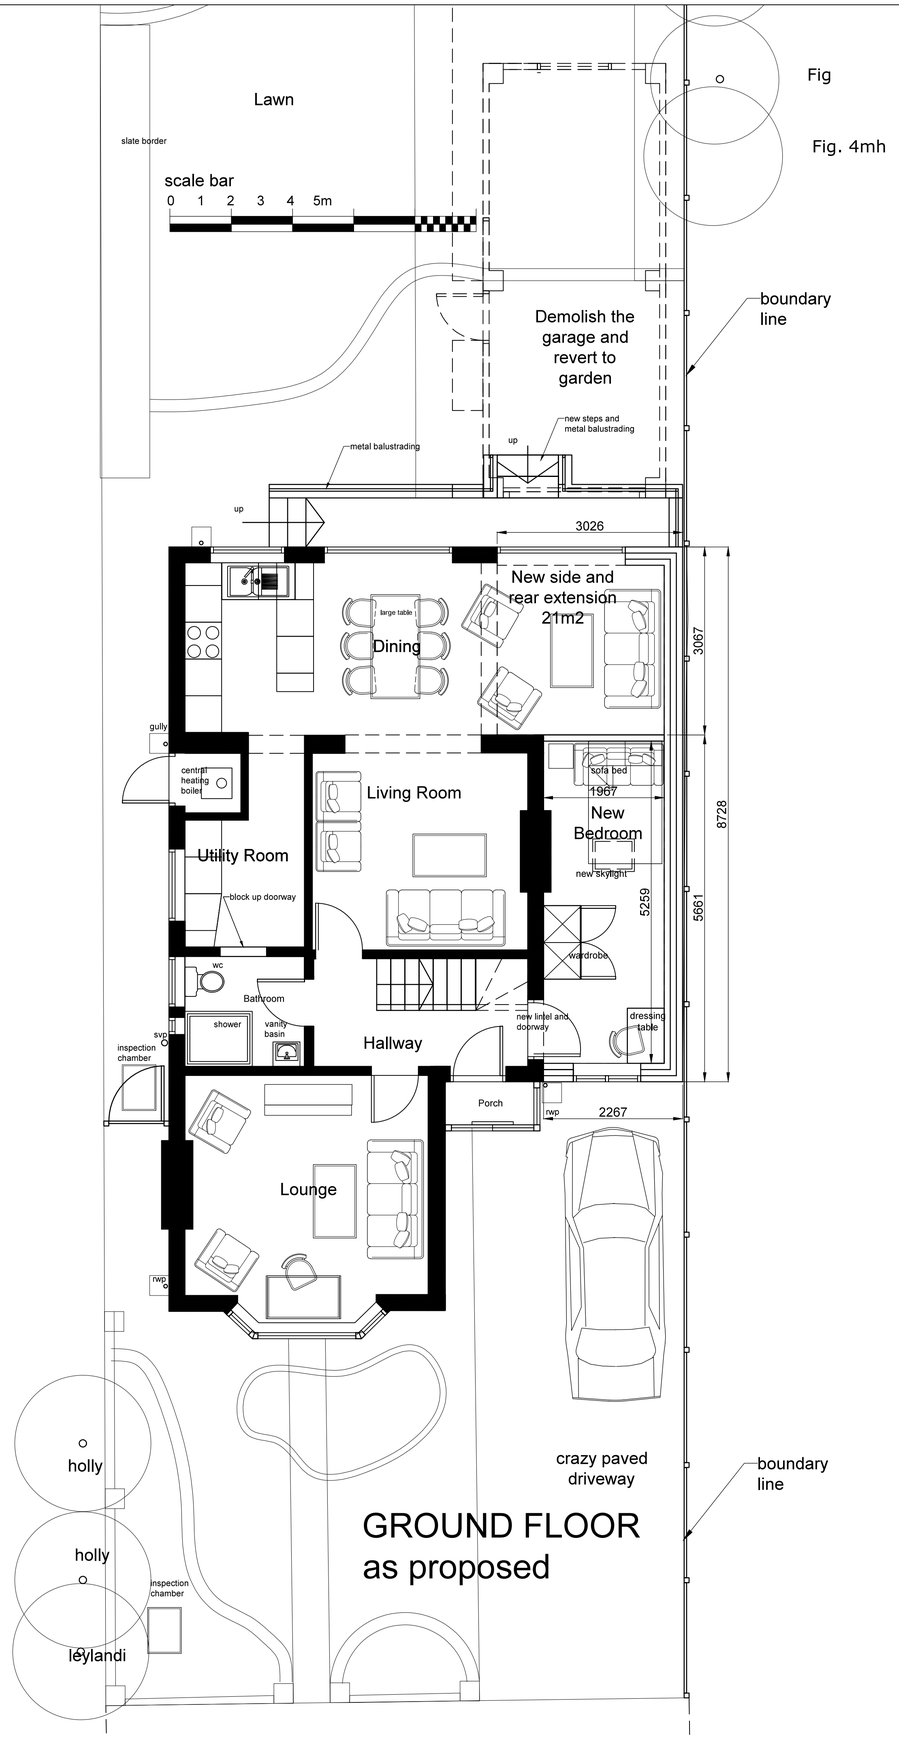

Fig

Fig. 4mh

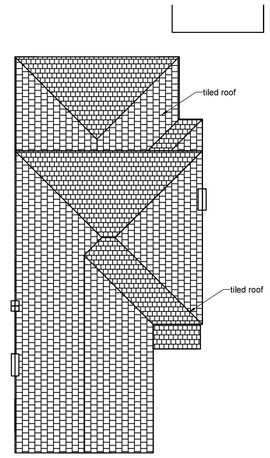

ROOF PLAN
as existing

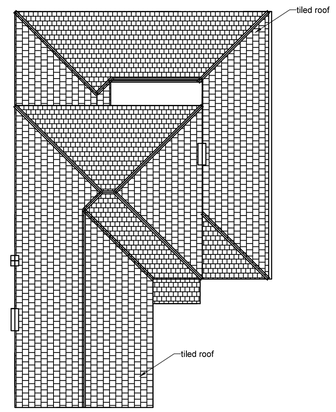

ROOF PLAN
as proposed

0 1 2 3 4 5m

REV.	NOTES	DATE	BY

DO NOT SCALE, WRITTEN DIMENSIONS TO BE USED IN PREFERENCE TO SCALED DIMENSIONS, ALL DIMENSIONS TO BE CHECKED ON SITE BY CONTRACTOR & ALL DISCREPANCIES TO BE REPORTED TO SMITH COLDHAM DESIGN LTD.

CLIENT
Breda Fitzgerald

JOB TITLE
18 West Hatch Manor
Ruislip, HA4 8QT

DRAWING TITLE
Ground Floor Plans:
As Existing & Proposed

SCALE	DRAWING No
1-50 @ A1	6153-26-100
DATE: January 2026	
DRAWN BY: Patrick Smith MCSD	REVISION

scd
smith coldham design ltd
55 LIME GROVE, RUISLIP, MIDDLESEX, HA4 8RL
M: 07774 476519
T: 020 8869 9681
E: patrick@smithcoldham.net
design - architecture - brand development - project management