


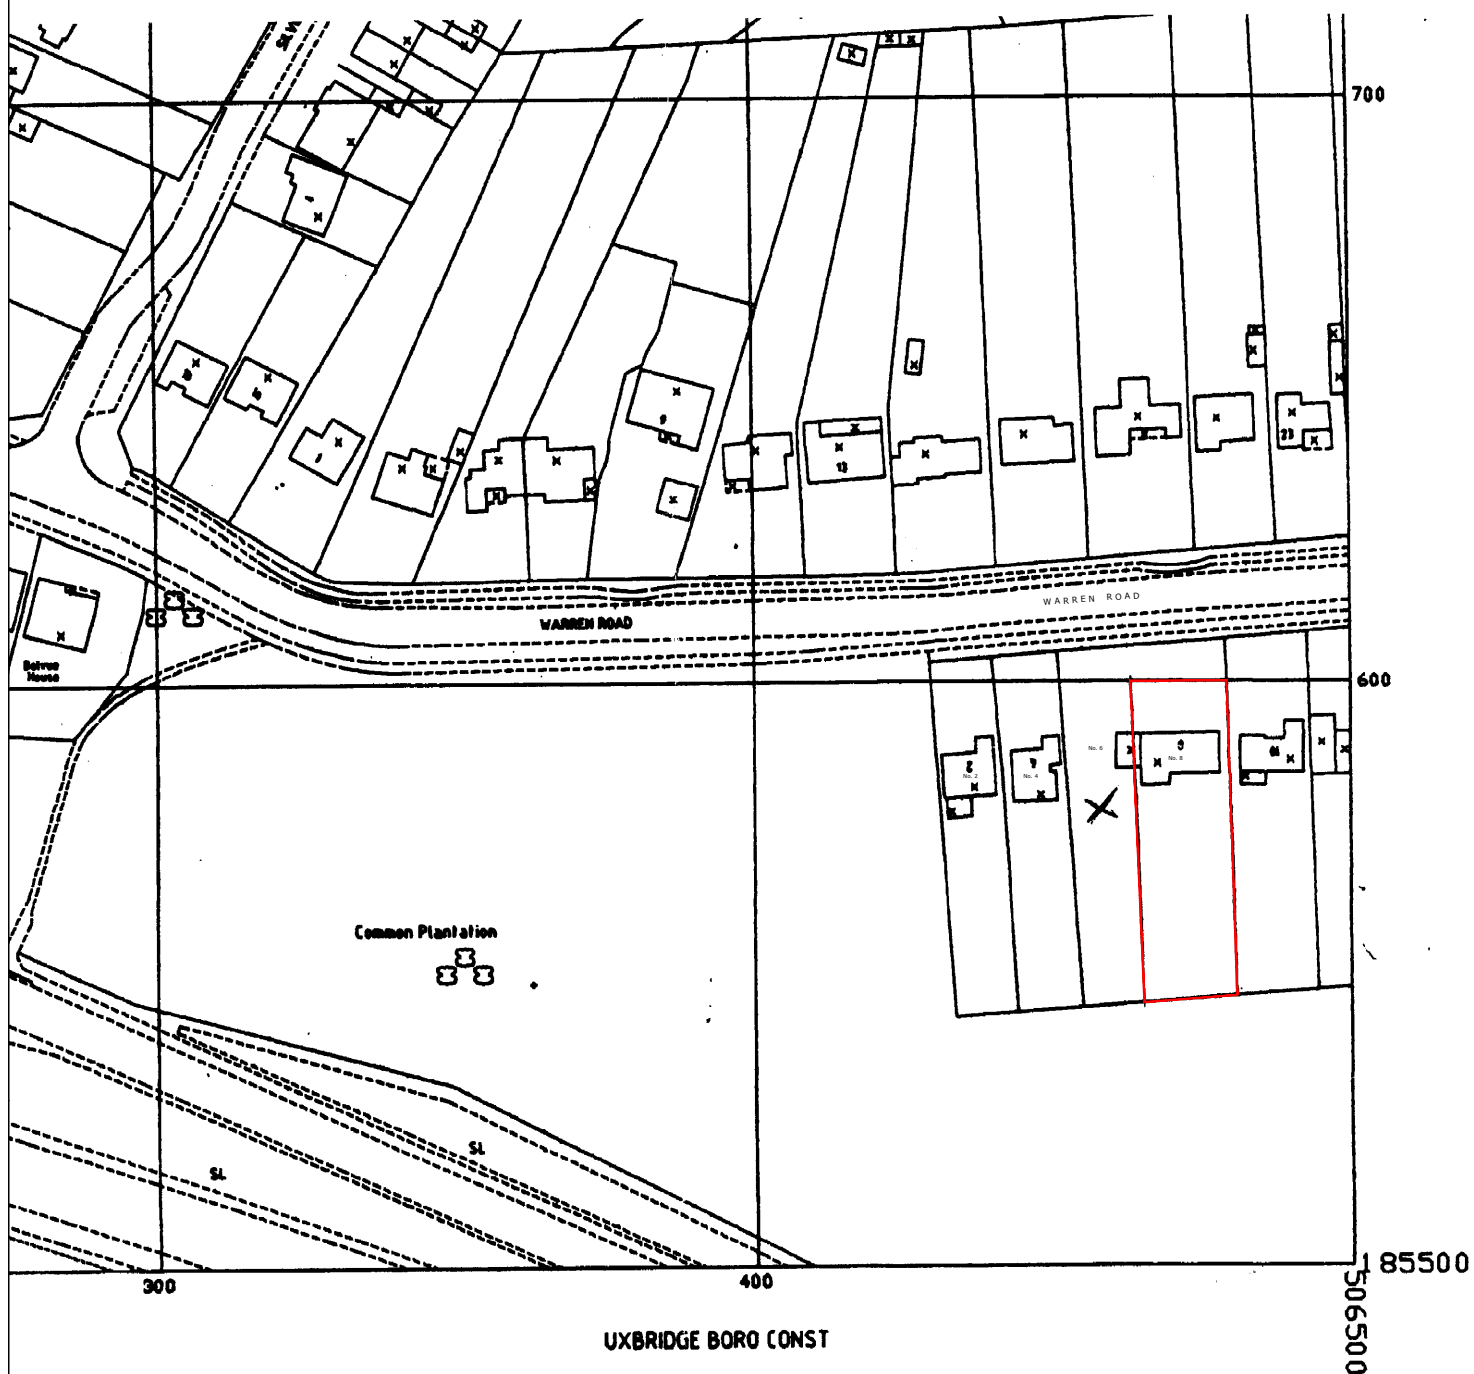

urvey mapping

LOCATION PLAN

LAND ADJ. NUMBER 8 WARREN ROAD, UXBRIDGE, UB10 8AA



THE GILLETT MACLEOD PARTNERSHIP
Chartered Architects & Town Planning Consultants

1 High Road Old Eastcote Pinner Middlesex HA5 2EW tel. 0208 868 1333

Drg. No. 20/3338/4
Scale 1:1250 @ A4
Date 16/06/20
Drawn by SB