Rev.	Amendments
A	Note for hard standing area added 08/07/2025

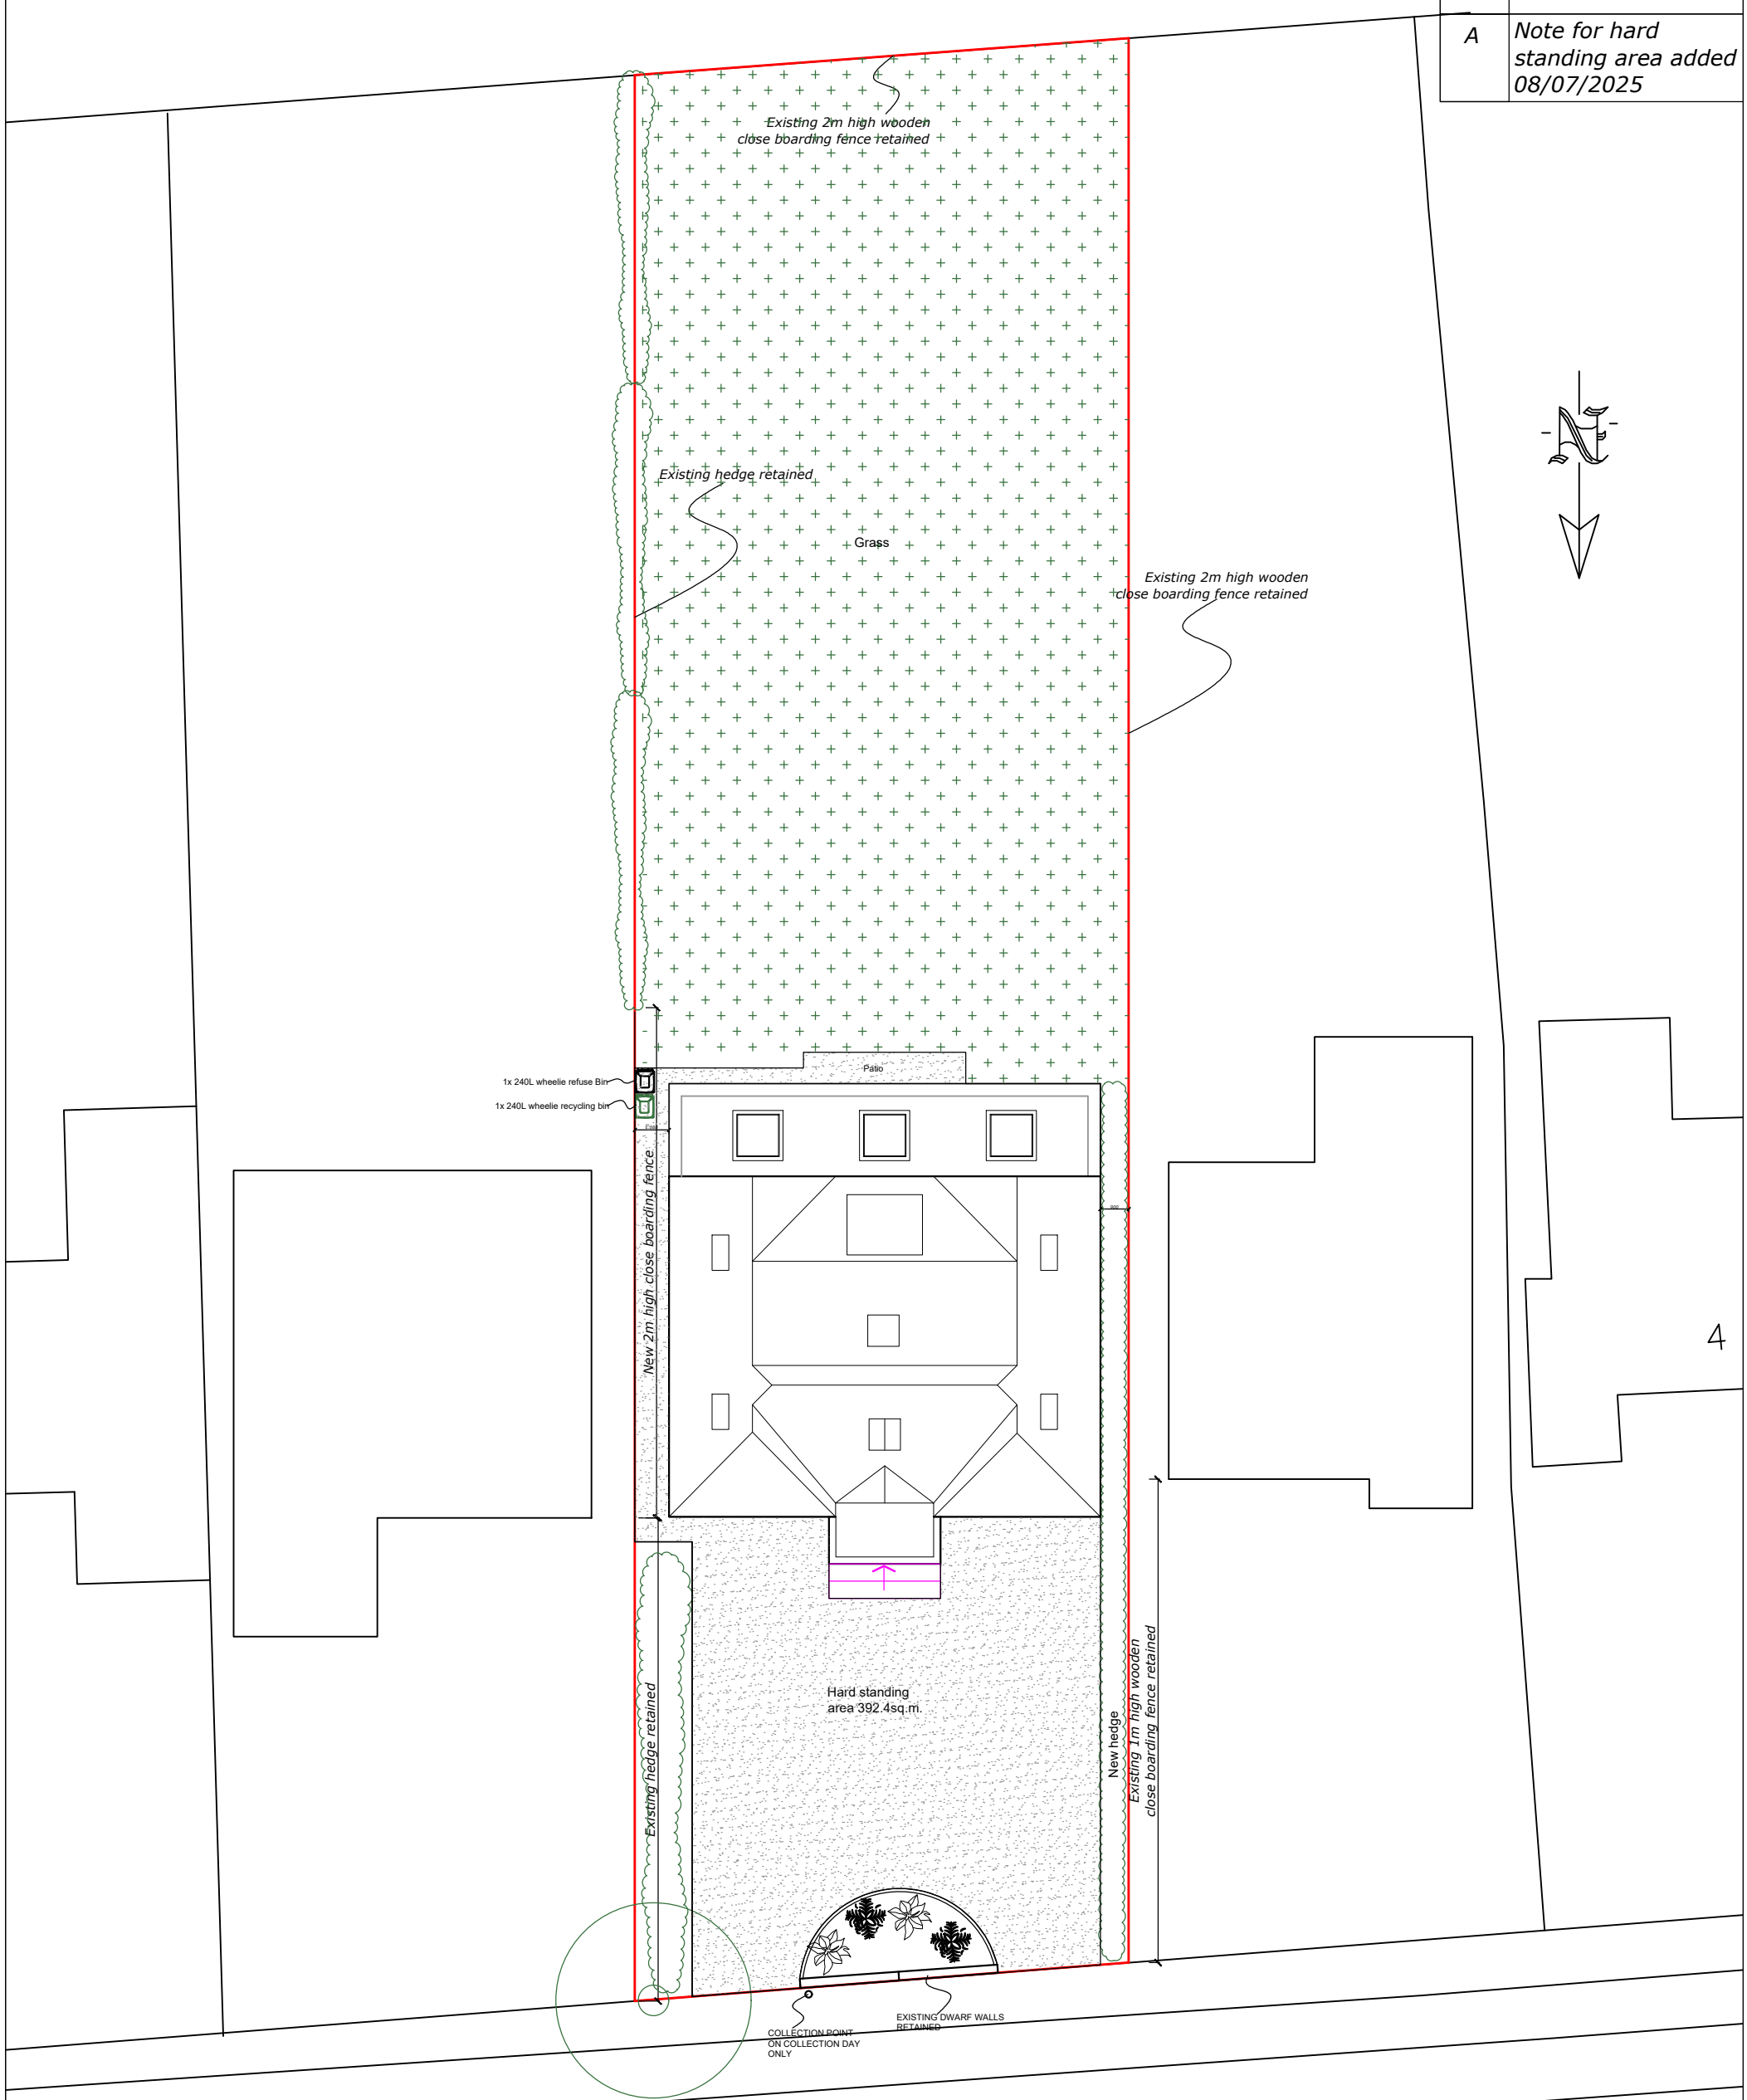

PROPOSED SITE PLAN

8 Warren Road, Ickenham, Uxbridge, UB10 8AA

Scale Bar
0 1 2 3 4 5 6 7 8 9 10 Metres
1:200 @ A3

THE GILLETT MACLEOD PARTNERSHIP
Chartered Architects & Town Planning Consultants
1 High Road Old Eastcote Pinner Middlesex HA5 2EW tel. 0208 868 1333

Drg. No. 23/3569/51 A
Scale 1:200 @ A2
Date 28/05/25
Drawn by AK

REVISION A

© drawer