


# Location Plan

Site Address: 8, Warren Road, Ickenham, UB10 8AA

Date Produced: 29-Sep-2026

Scale: 1:2500 @A4

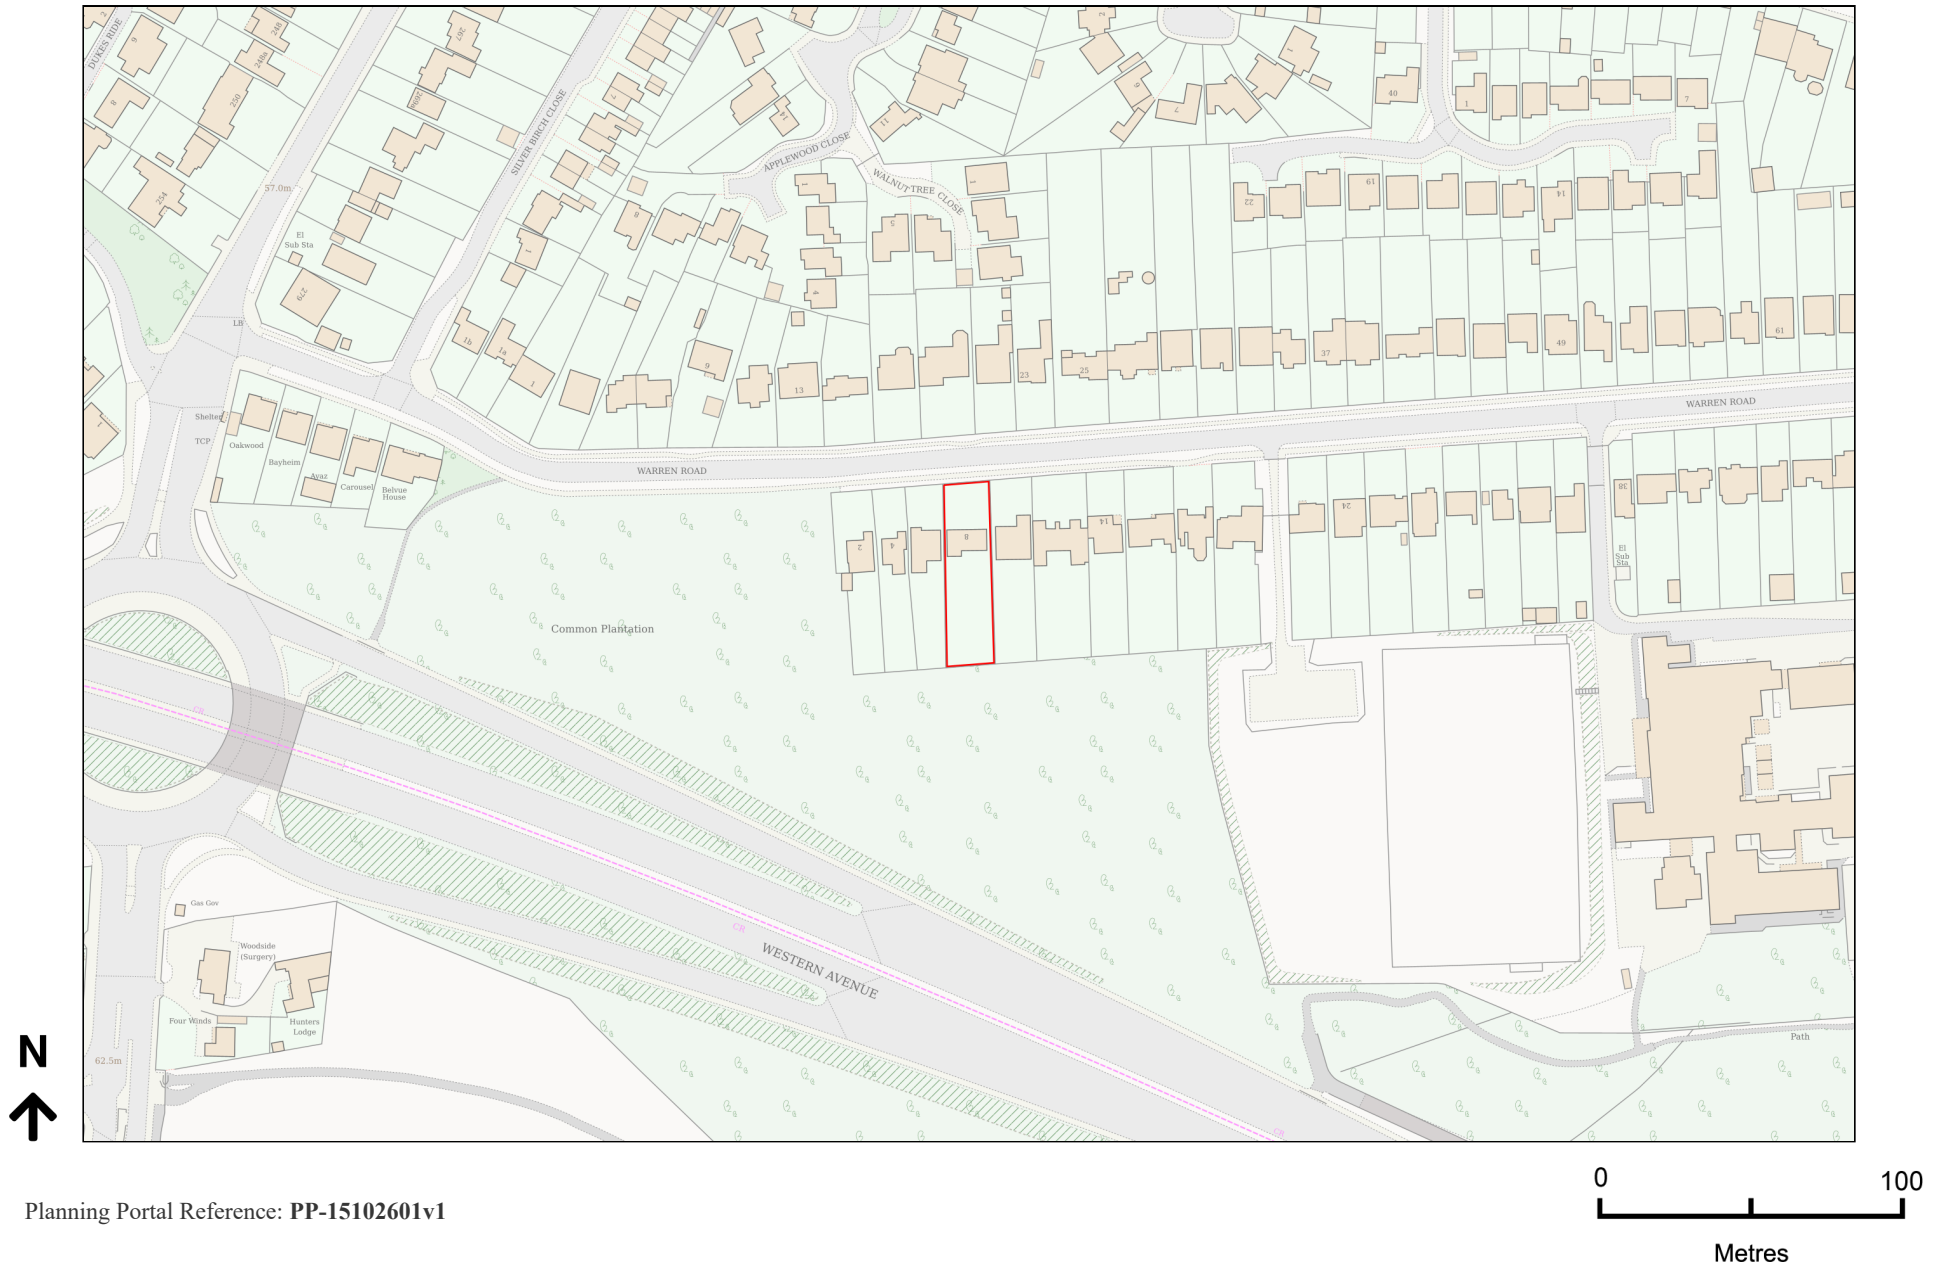

Planning Portal Reference: PP-15102601v1