| Rev. | Amendments |
|---|---|
| A | Cycle store moved in to garage 08/07/2025 |
| B | Rear extended further 13/03/2026 |

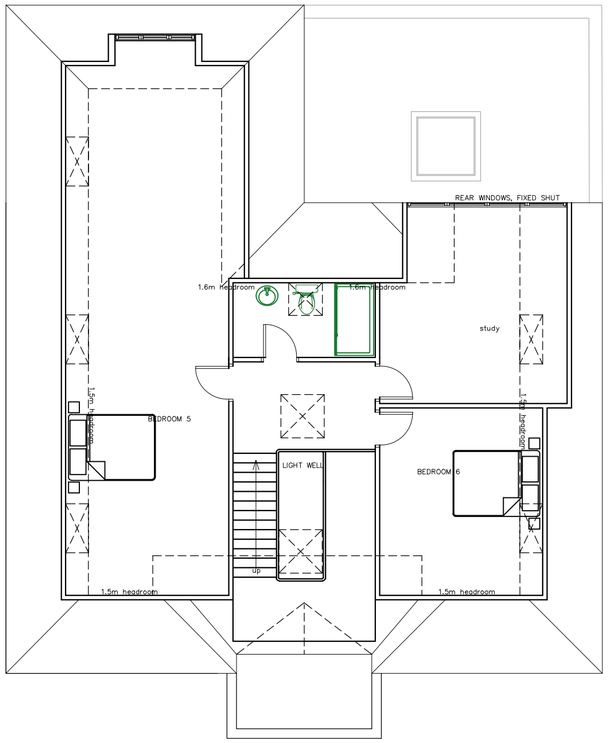


LOFT FLOOR PLAN

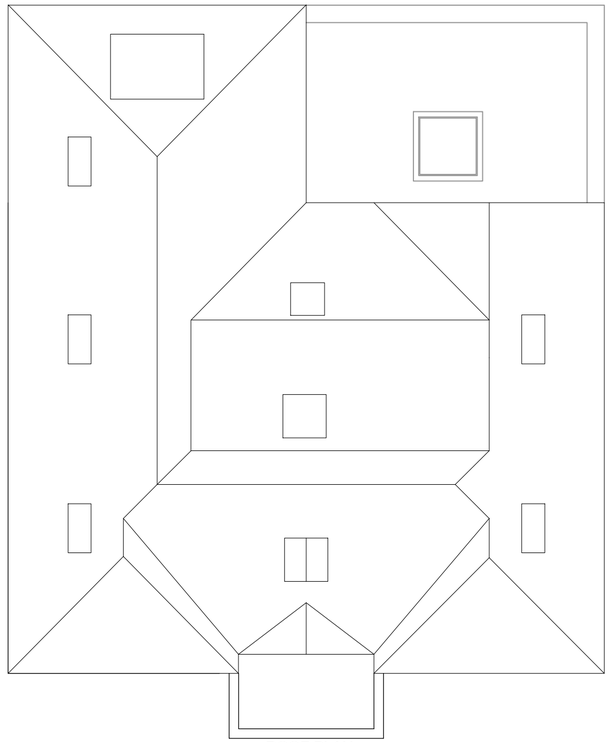

ROOF PLAN

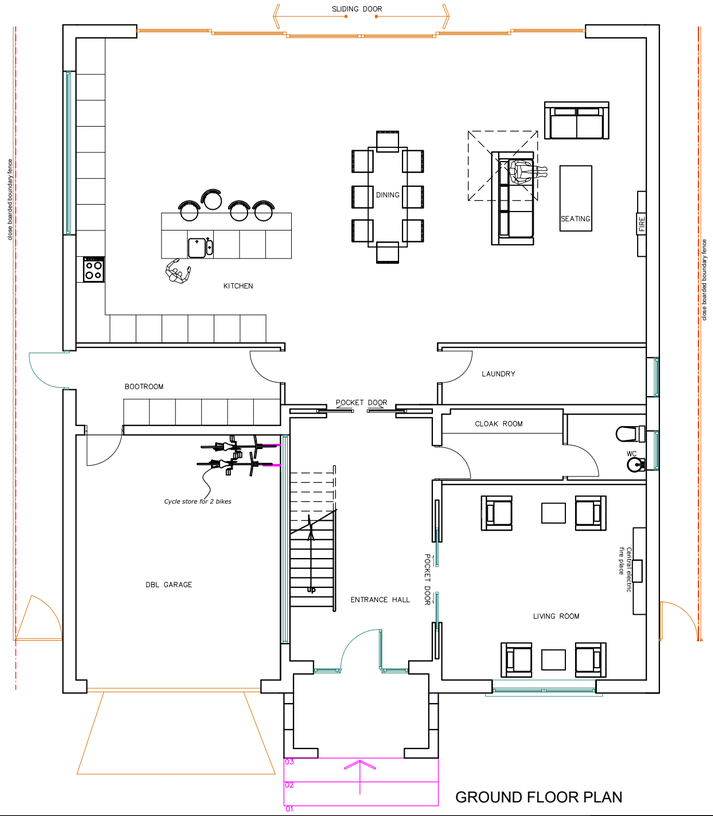


GROUND FLOOR PLAN

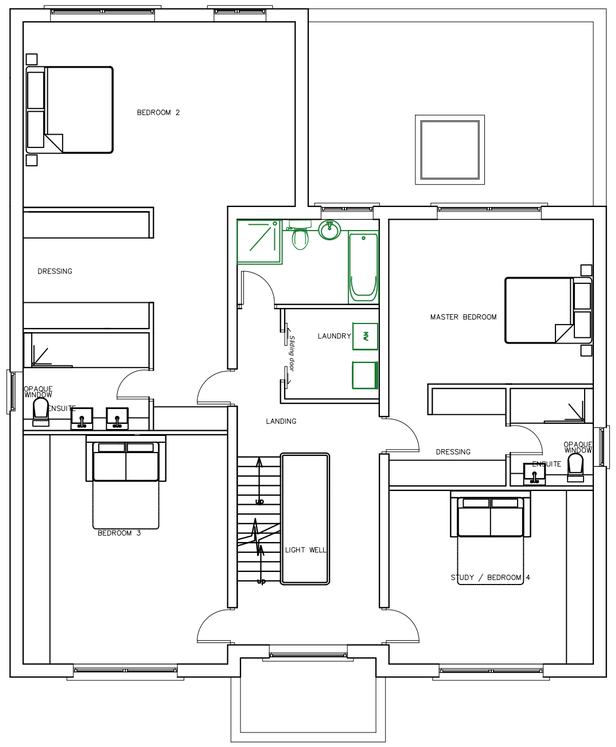


FIRST FLOOR PLAN

# PROPOSED FLOOR PLANS

*8 Warren Road, Ickenham, Uxbridge, UB10 8AA*

Scale Bar 1:100 @ A2

0 1 2 3 4 5 6 7 8 9 10 Metres


THE GILLETT MACLEOD PARTNERSHIP
Chartered Architects & Town Planning Consultants
1 High Road Old Eastcote Pinner Middlesex HA5 2EW tel. 0208 868 1333


Drg. No. 23/3569/54B
Scale 1:100
Date 12/03/26
Drawn by AK

B

C drawer