
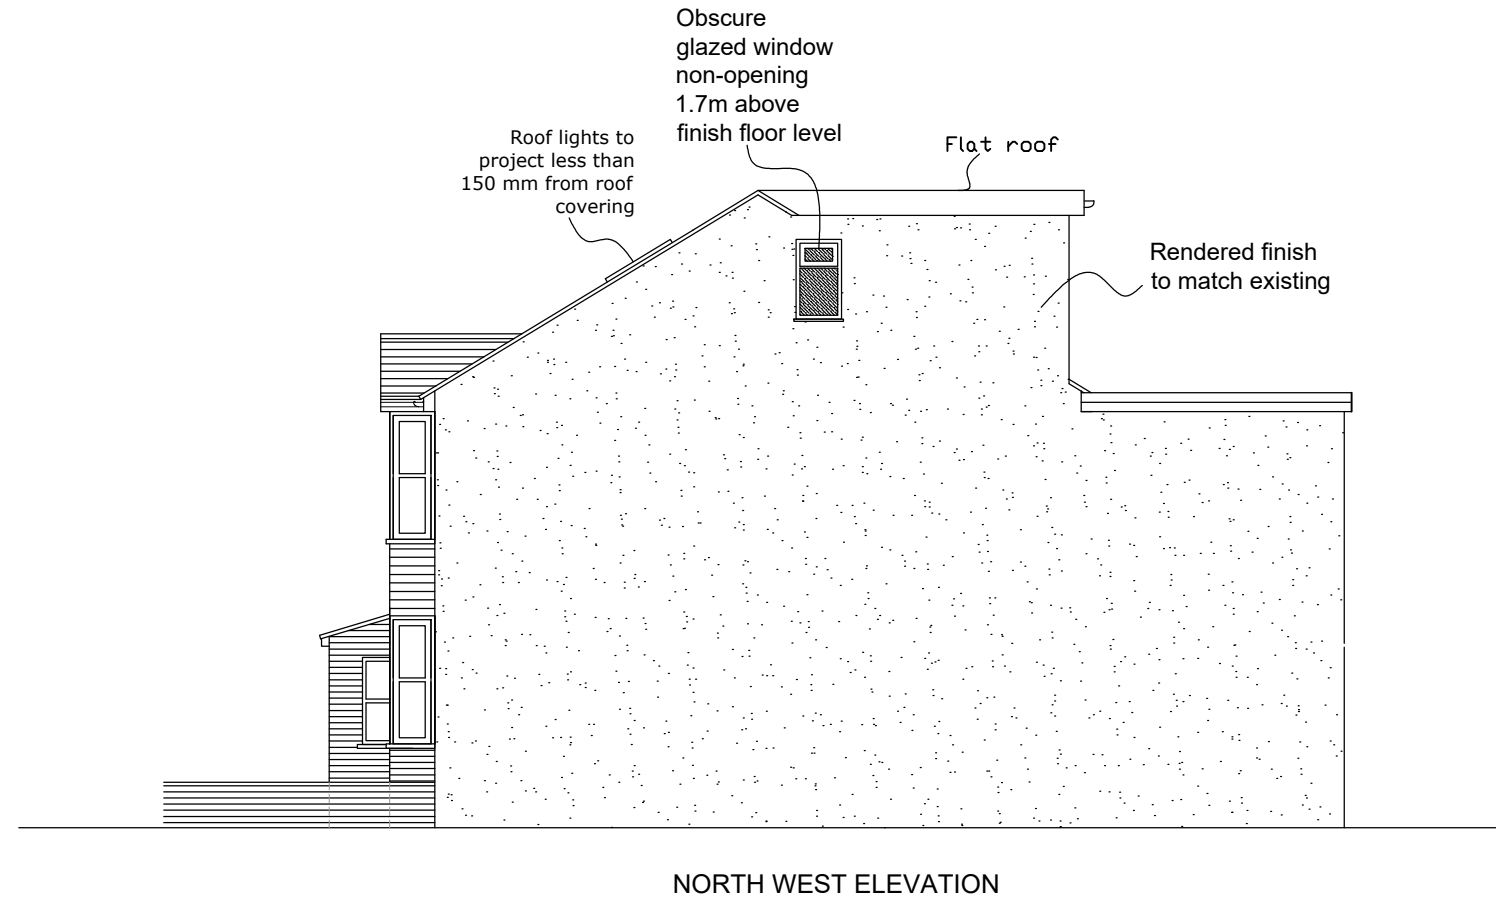
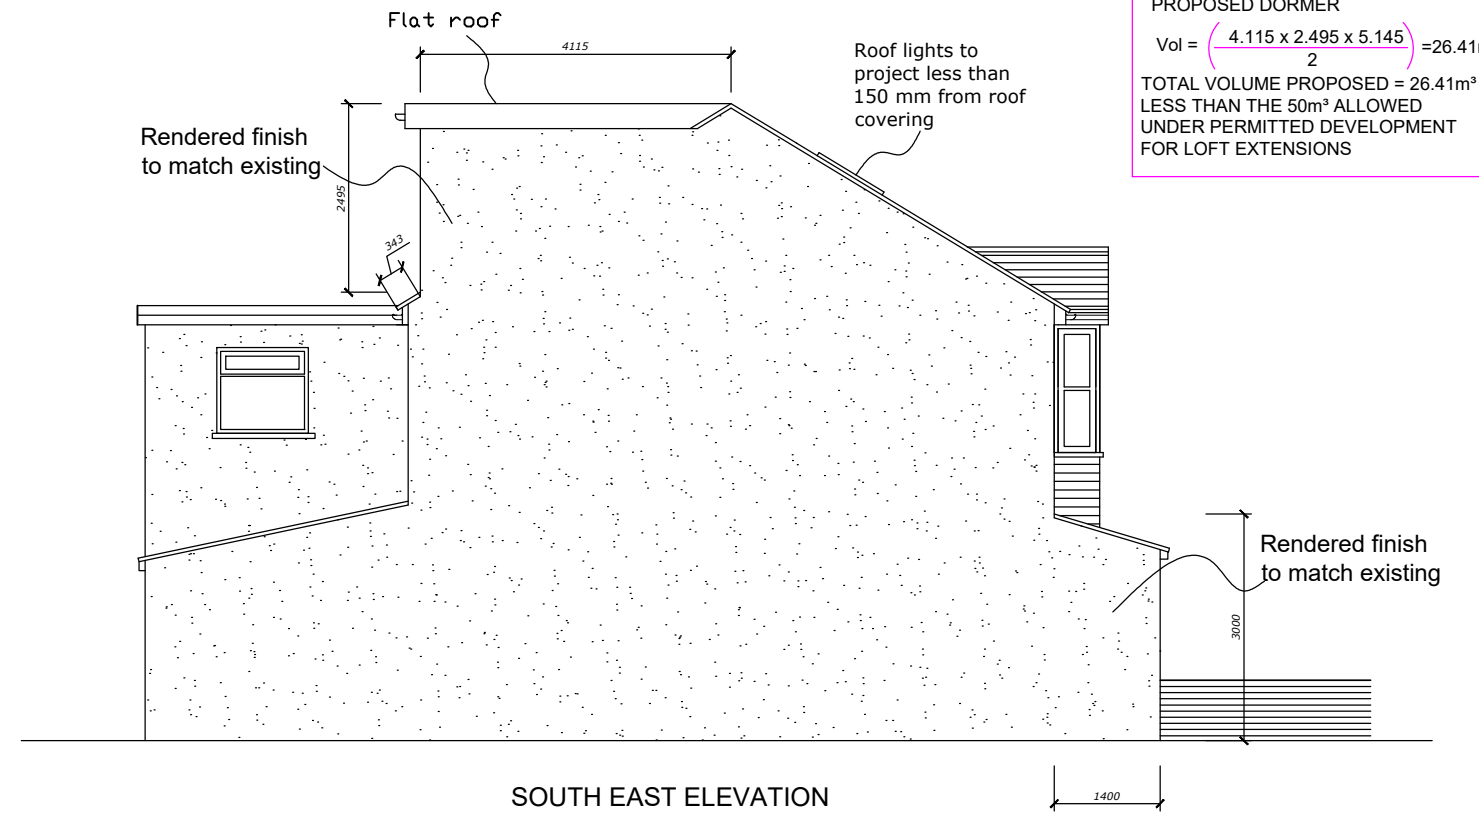


VOLUME CALCULATION

PROPOSED DORMER


$$\text{Vol} = \left(\frac{4.115 \times 2.495 \times 5.145}{2} \right) = 26.41\text{m}^3$$

TOTAL VOLUME PROPOSED = 26.41m³
LESS THAN THE 50m³ ALLOWED
UNDER PERMITTED DEVELOPMENT
FOR LOFT EXTENSIONS

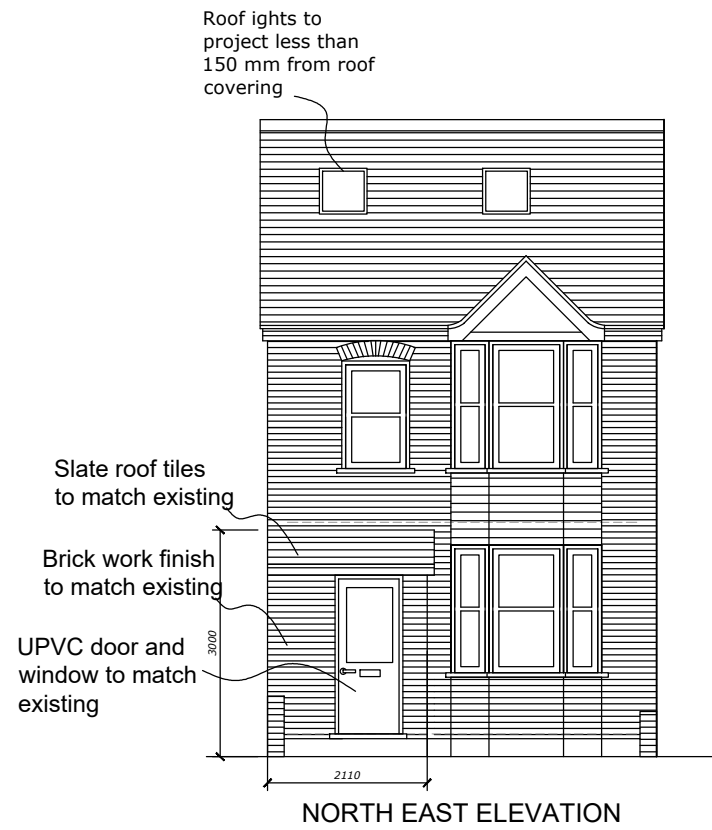

PROPOSED ELEVATIONS

116 HALLOWELL ROAD, NORTHWOOD,
MIDDLESEX, HA6 1DU

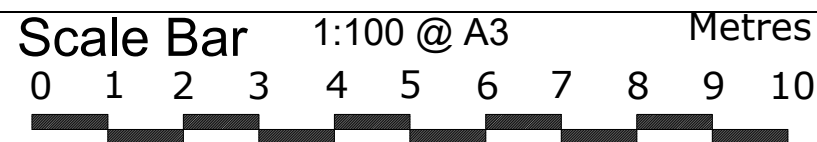

THE GILLETT MACLEOD PARTNERSHIP
Chartered Architects & Town Planning Consultants
1 High Road Old Eastcote Pinner Middlesex HA5 2EW tel. 0208 868 1333

Drg. No. 20/3357/5
Scale 1:100@A3
Date 25/08/20
Drawn by AK

REVISION

(C) drawer