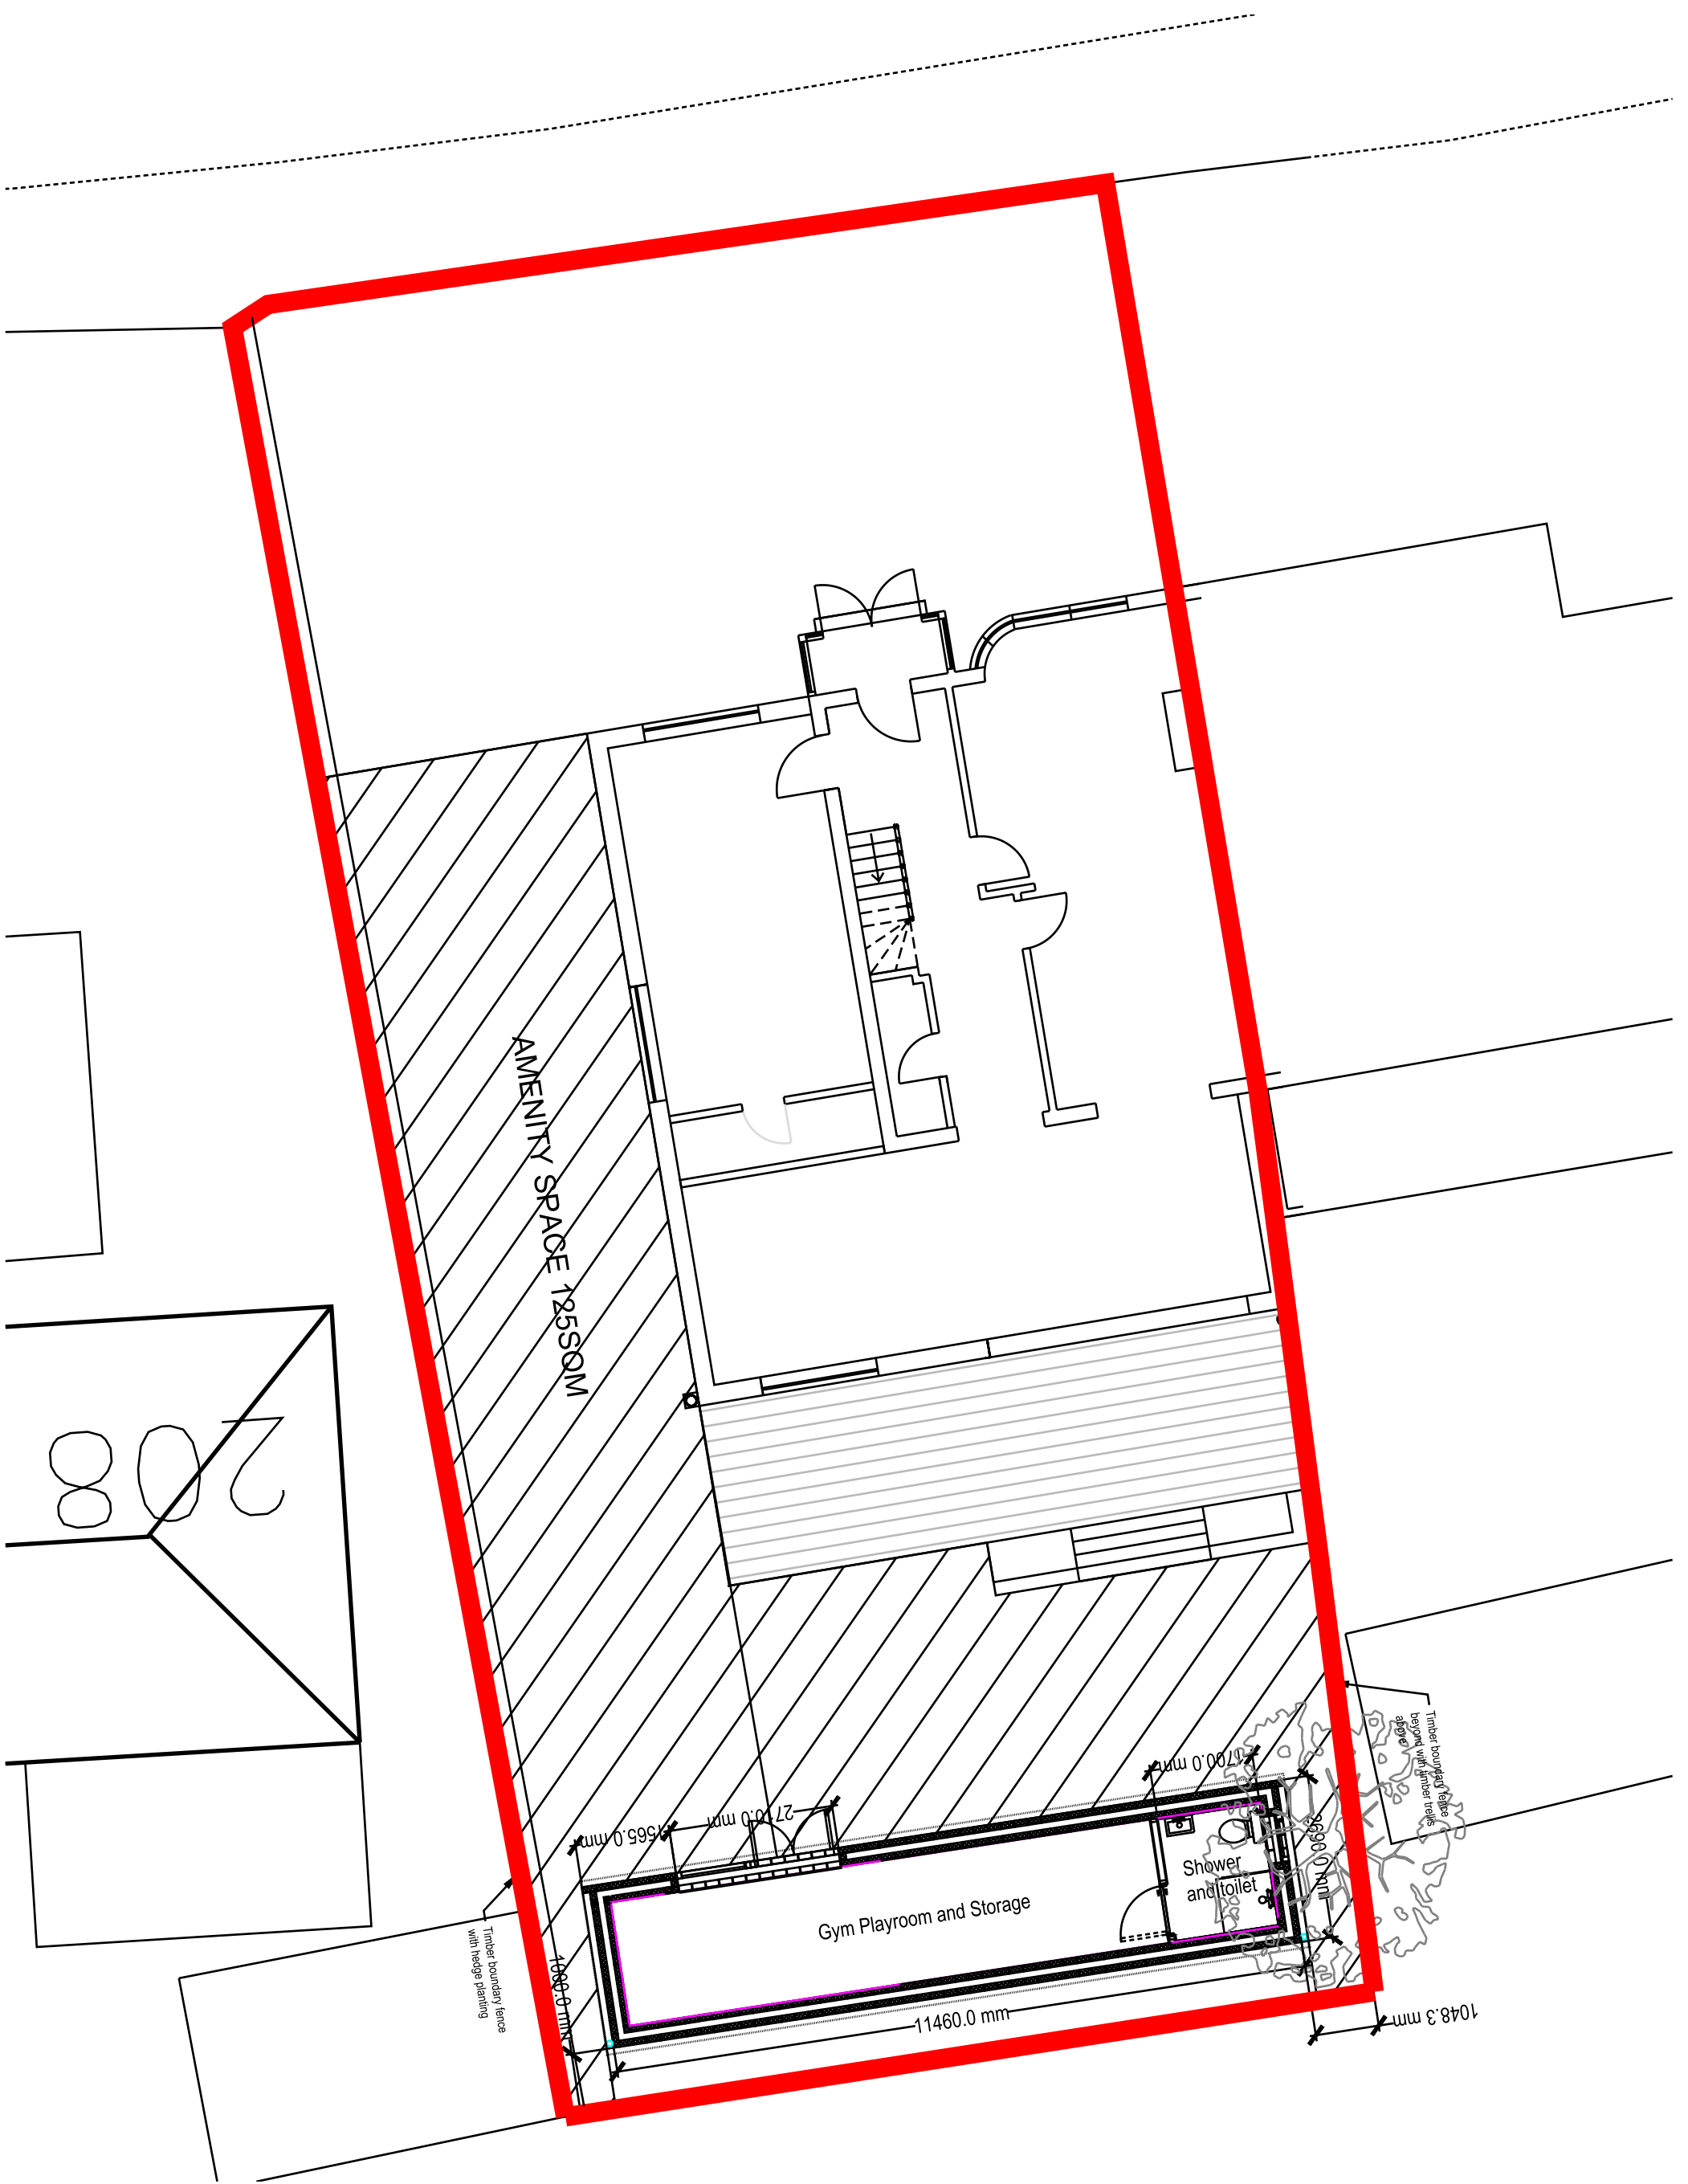


SCALE (metres)

Client :
Mr Aly Afraz
Project Address :
210 Long Lane Hillingdon
UB10 9PA

Drawing Title :
Proposed Block Plan

Date
12.08.2020

Status
PLANNING ISSUE

Drawing Number
200812 P003

Scale
1:100@ A3

Drawn
RM

Revision
02