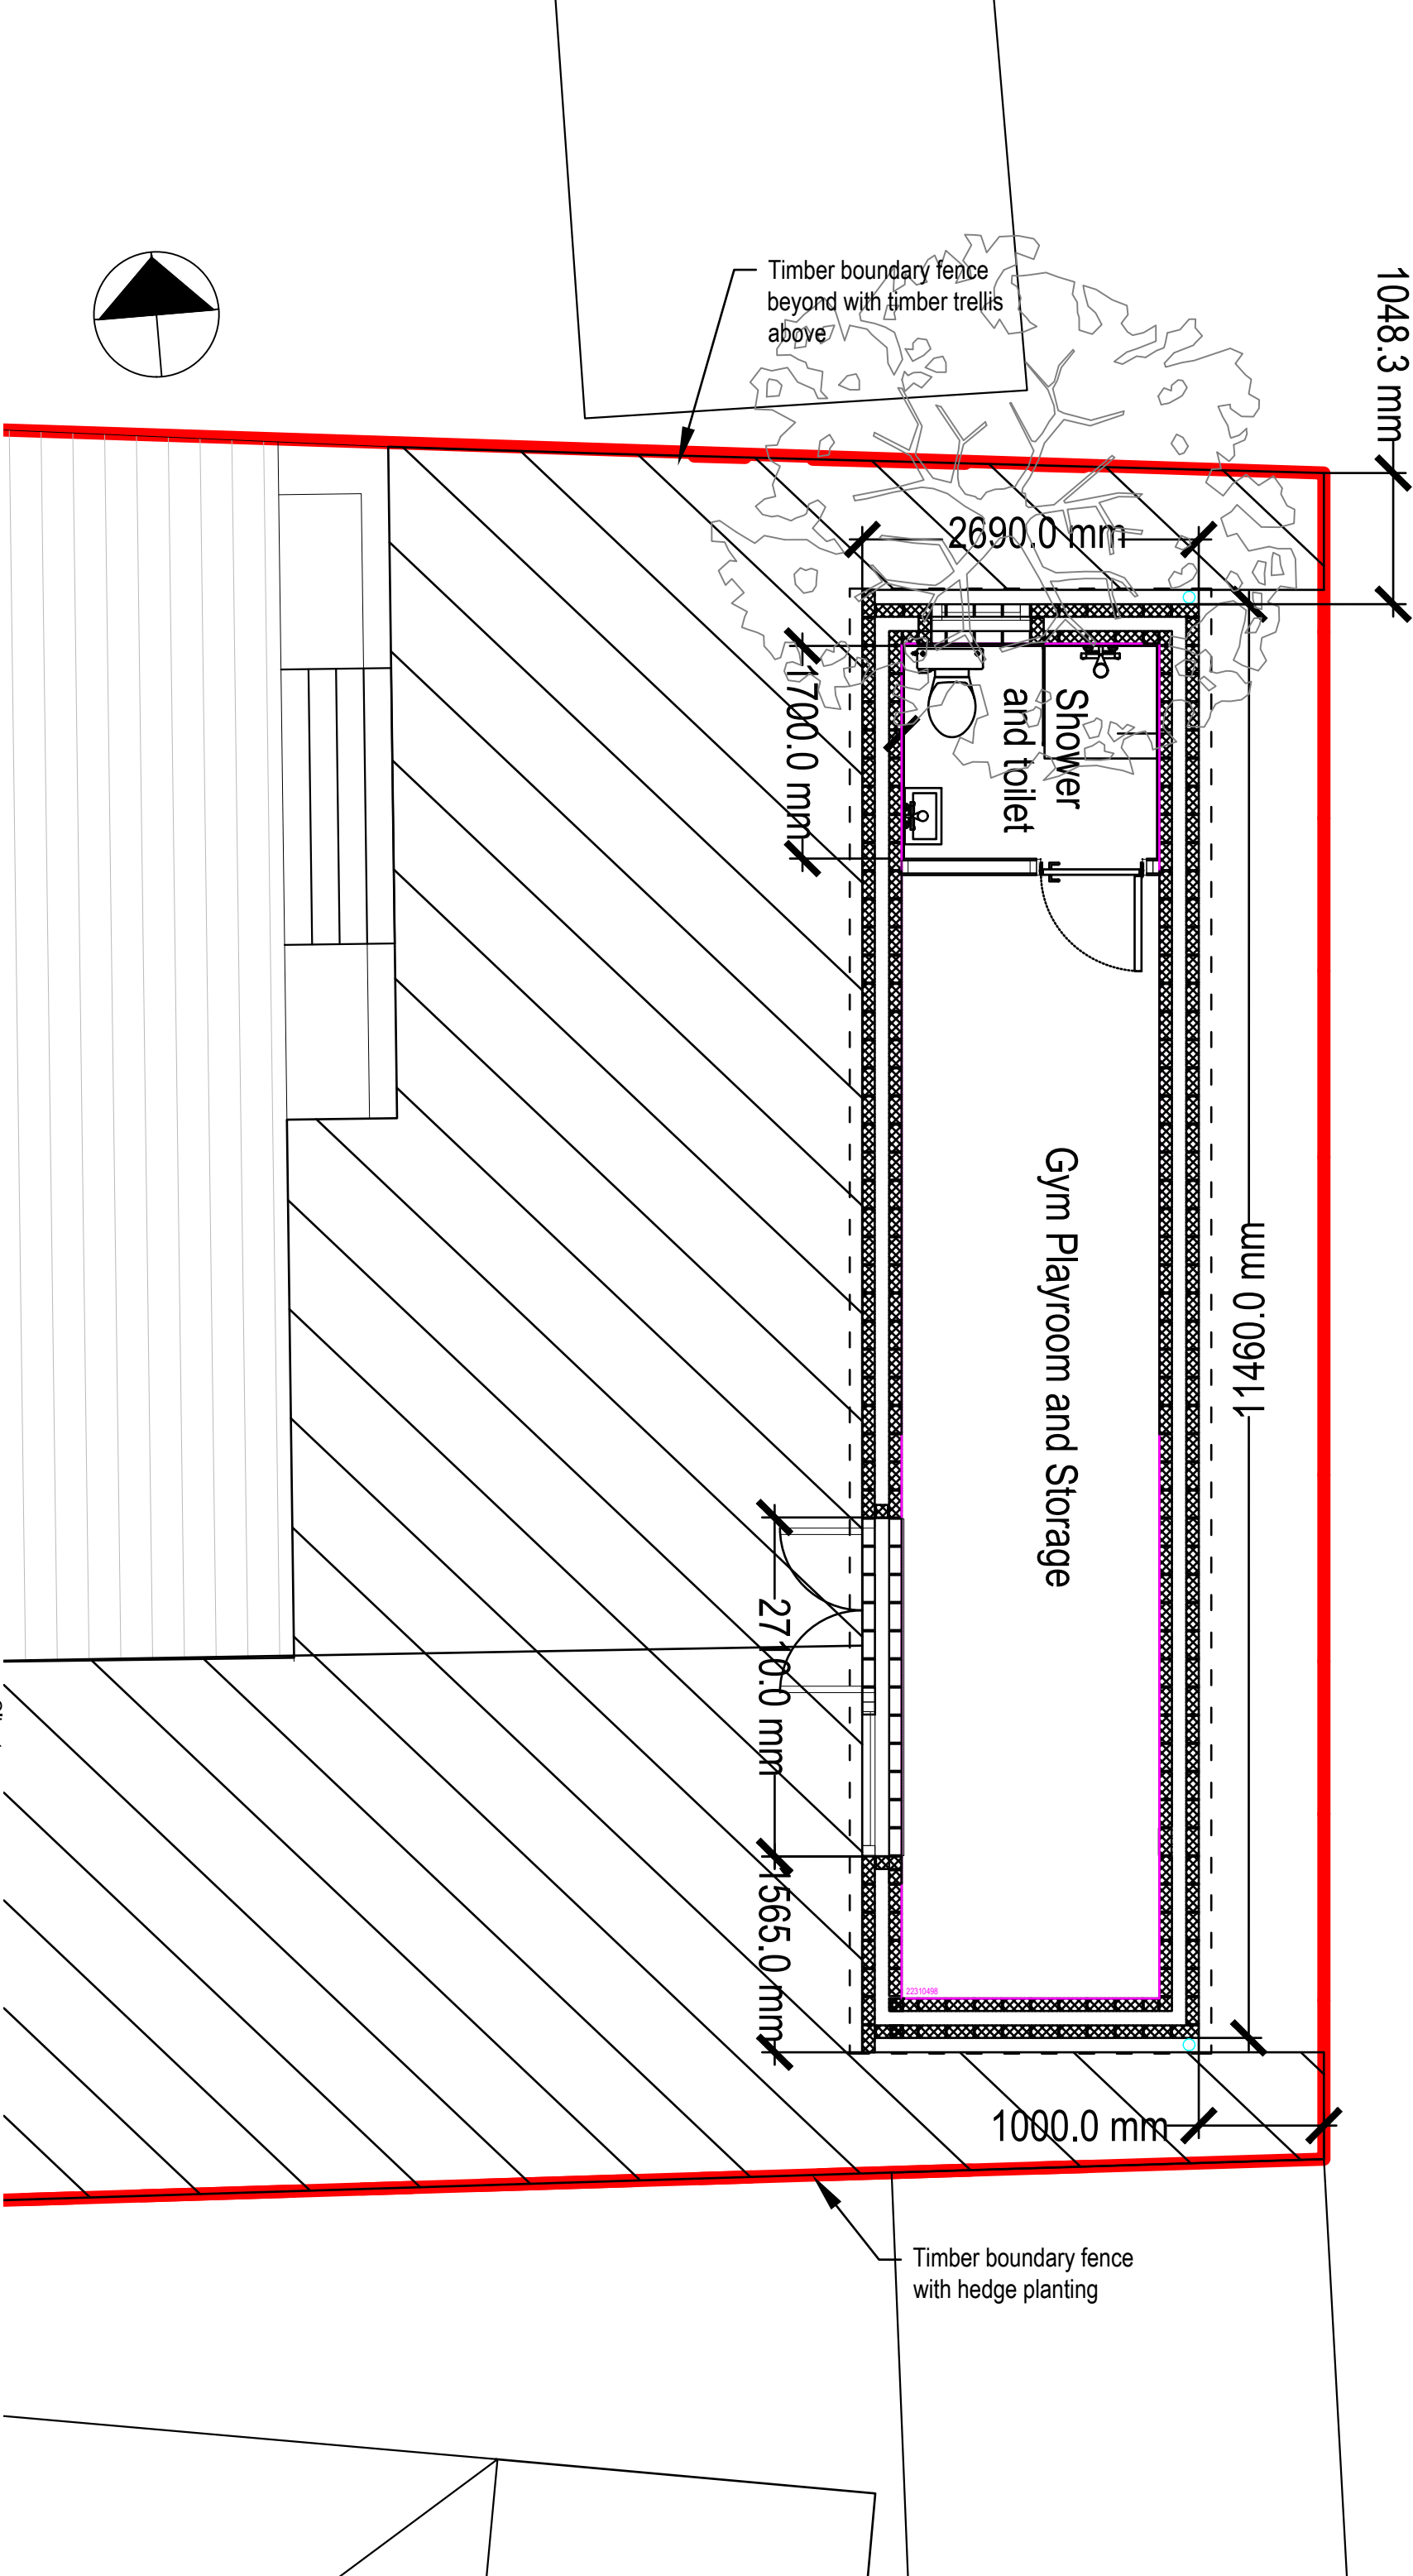


SCALE (metres)

Client : Mr Aly Afraz
Project Address : 210 Long Lane Hillingdon UB10 9PA
Date : 12.08.2020
Scale : 1:50@ A3
Status : PLANNING ISSUE
Drawing Number : 200812 P004
Revision : 02