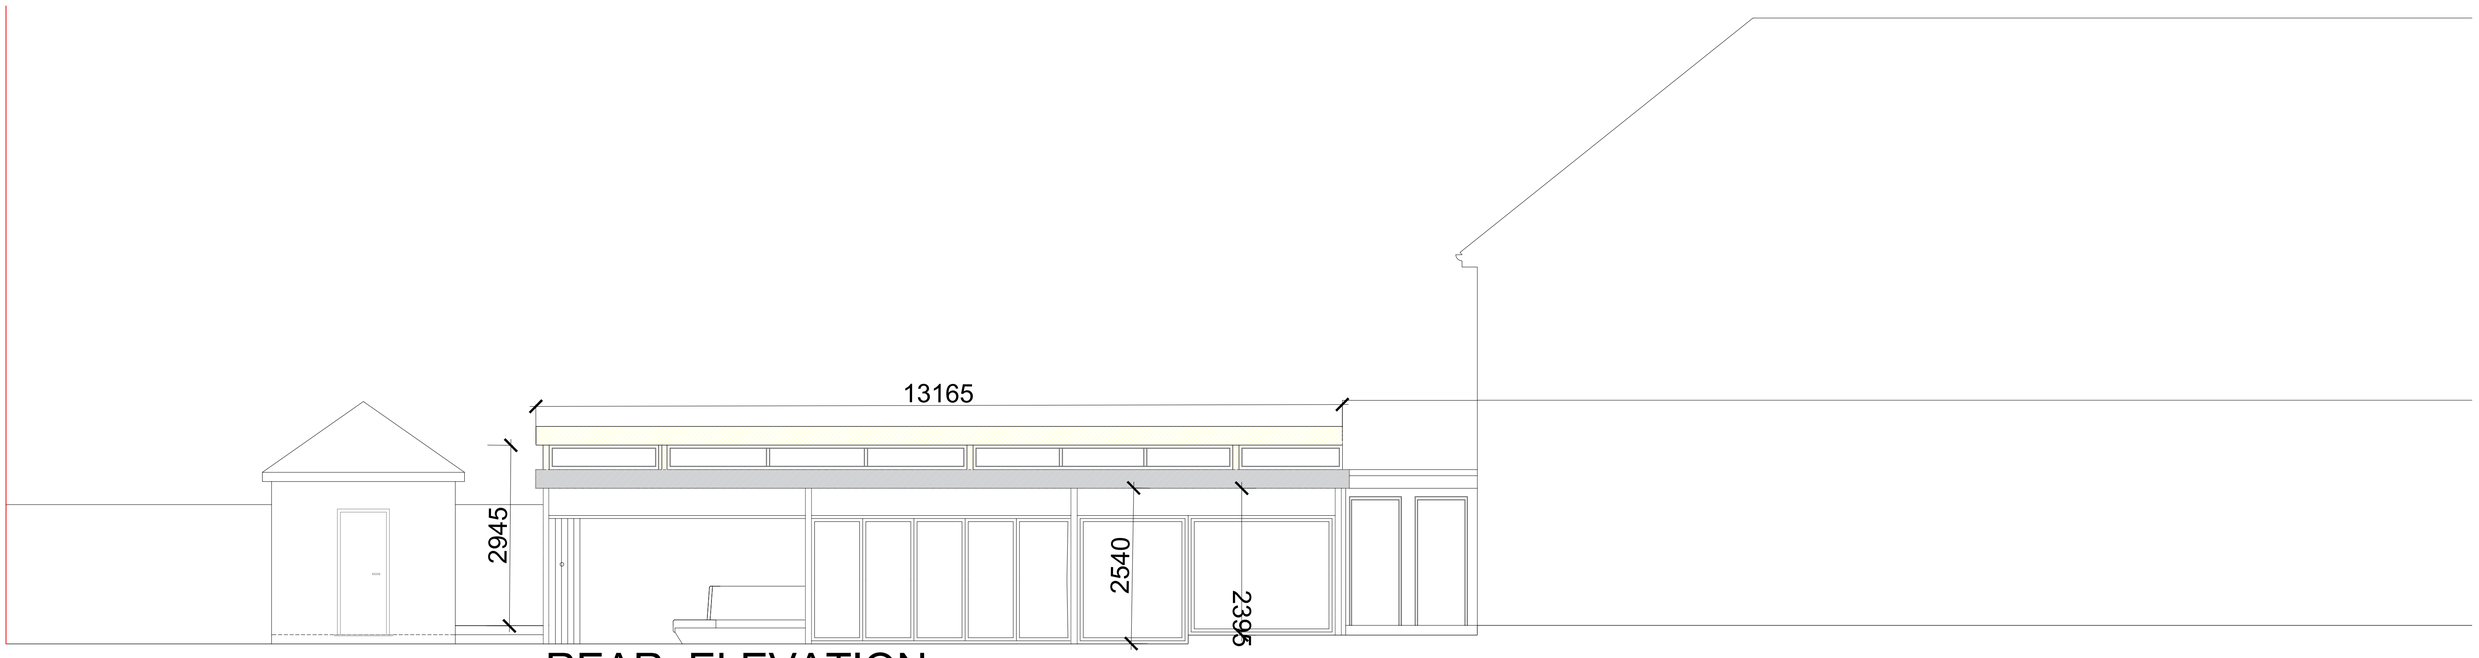

REAR ELEVATION

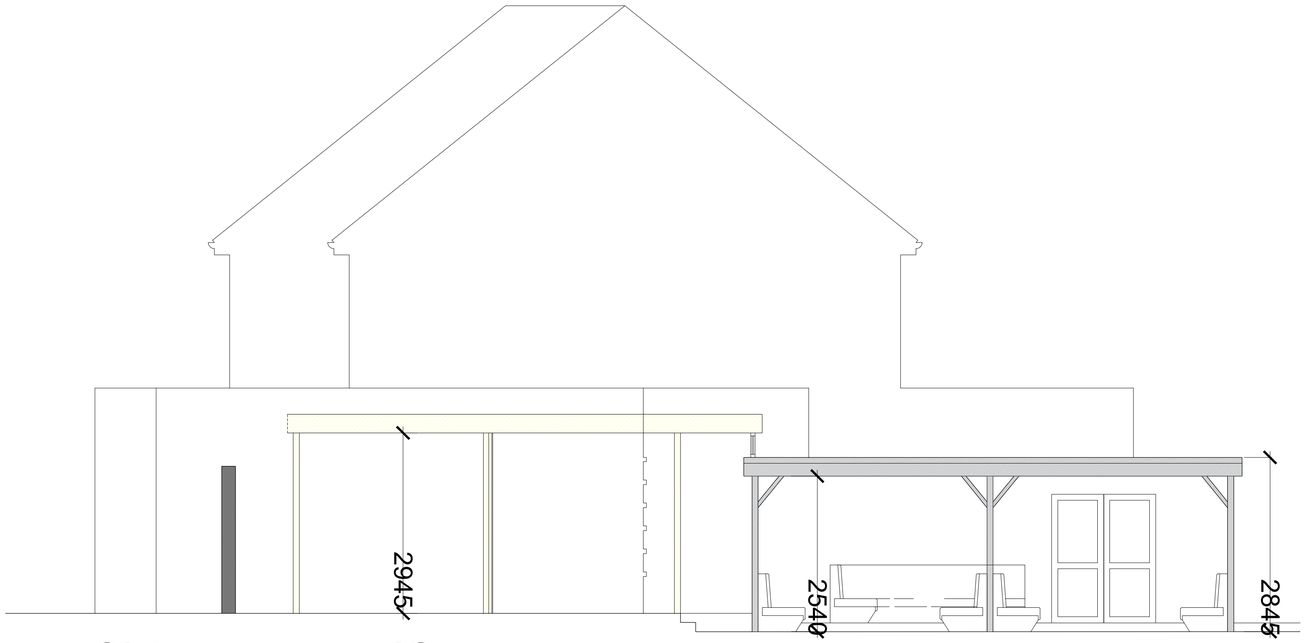

SIDE ELEVATION

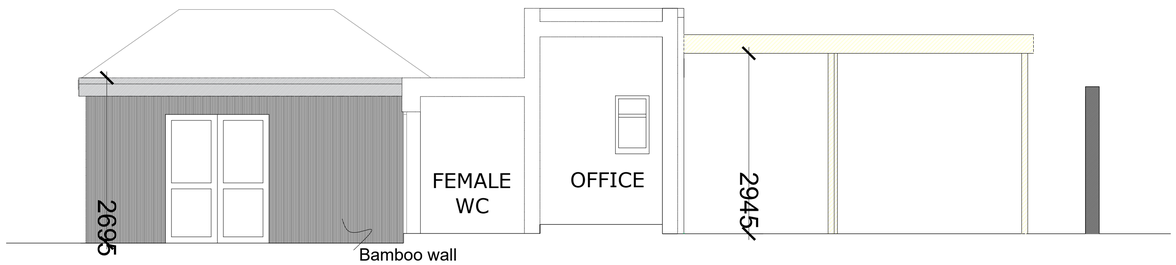

SIDE ELEVATION

PROJECT	DWG NO.	SCALE	DETAIL	14.01.2021	A02.02.21					PROJECT NO.
NAMASTE LOUNGE, JOEL STREET, NORTHWOOD HILLS **PROPOSED OUTDOOR LOUNGE EXTENSION**	09A	1:50 @ A1	PROPOSED SIDE ELEVATIONS AND REAR ELEVATION	SUBMITTED TO HILLINGDON PLANNING DEPT	SUBMITTED TO HILLINGDON PLANNING DEPT					19.12

PR Architecture ltd.
Chartered Architect
120, Pinner Road, Harrow, HA1 4JD.
Tel: 0208 357 2304