


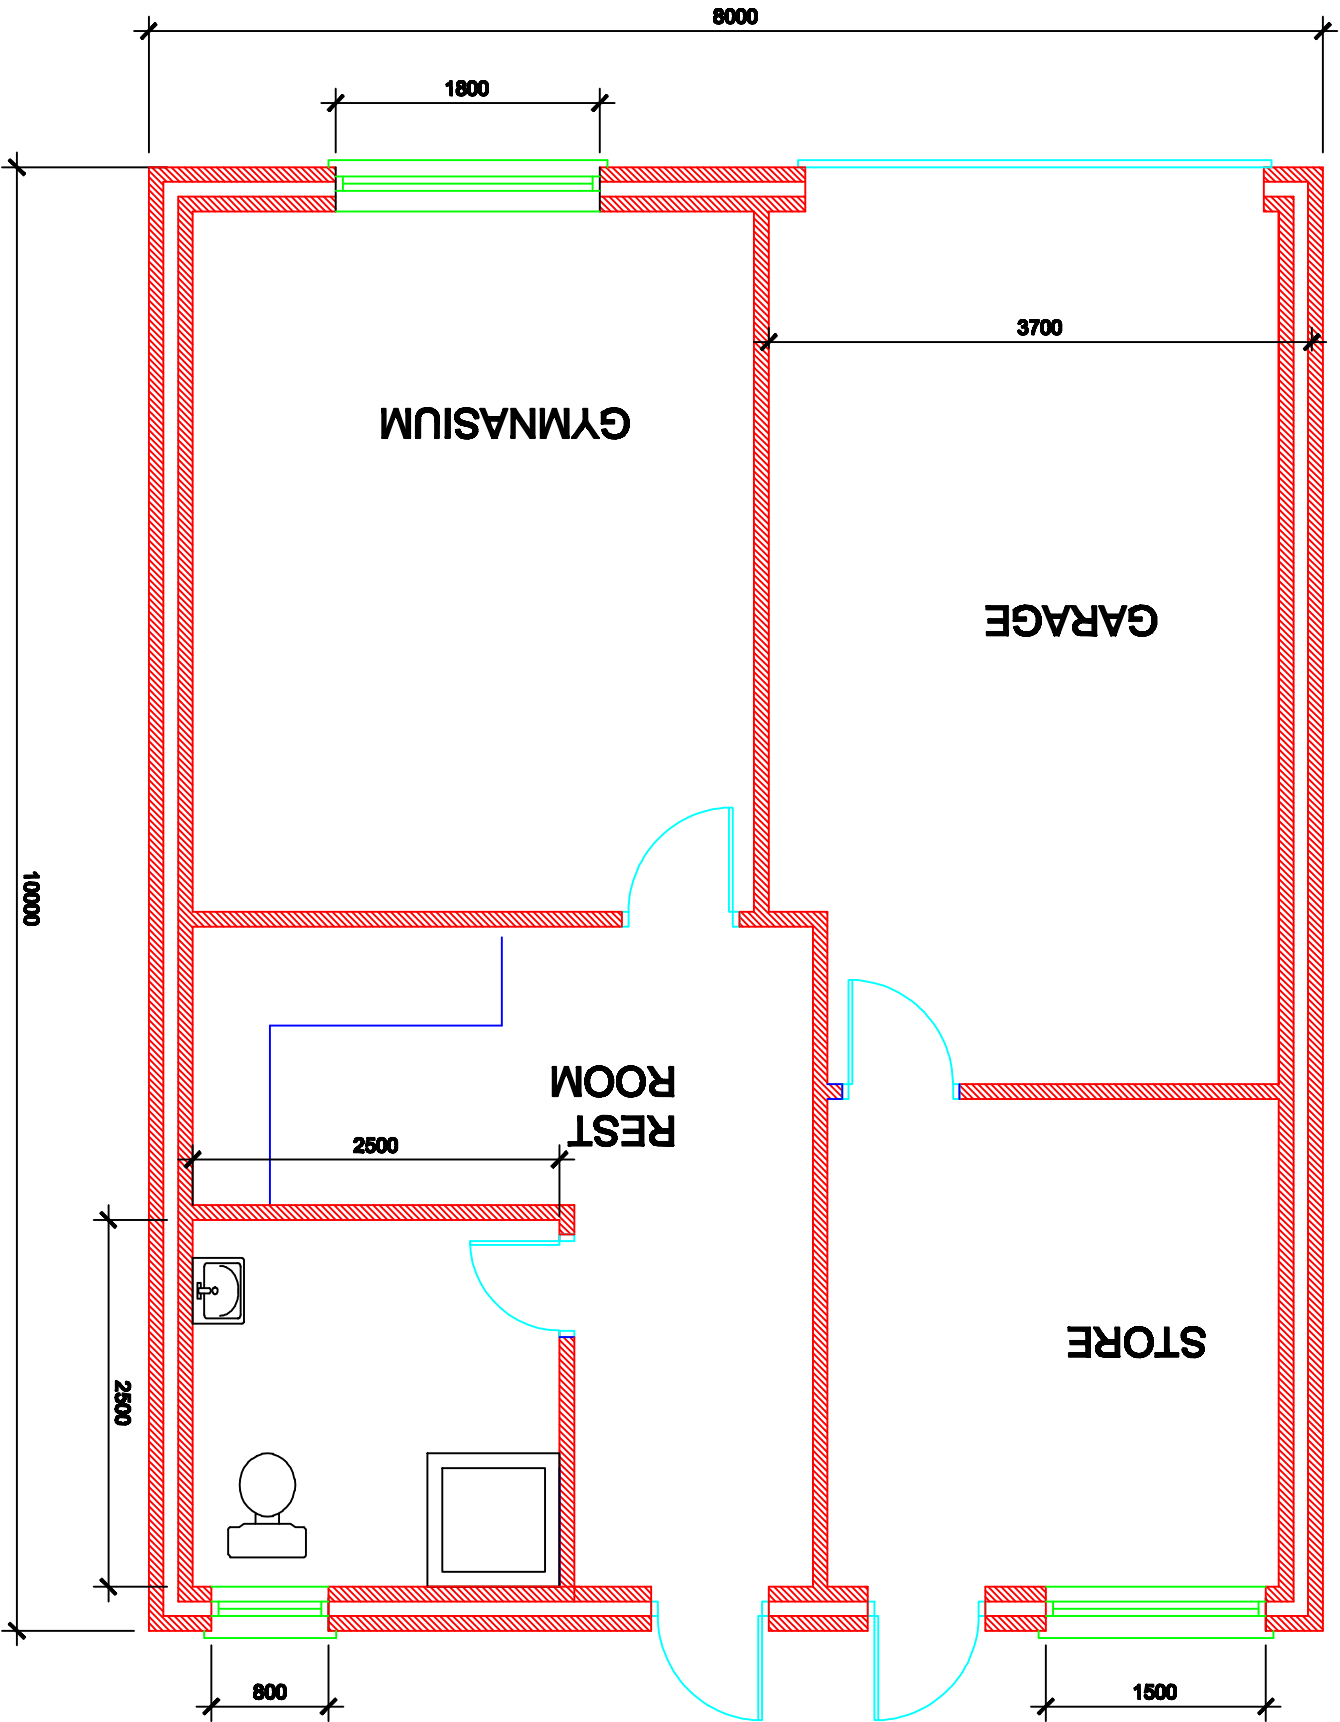

PROPOSED GROUND FLOOR PLAN

Revisions

All dimensions and particulars are to be checked on site before work commences and any discrepancy to be reported to THE SURVEYOR.
DO NOT SCALE off this drawing, use written dimensions only.

Project
PROPOSED GARDEN HOUSE (GARAGE/GYM ROOM) AT REAR OF 28 BERWICK AVENUE. HAYES, UB4 0NF

Drawing

PROPOSED GROUND FLOOR PLAN

Number	Revisions
2021/CS/01	

Date	Scale
MAY. 2021	1: 50

Client
MR. C SANDHU