


PROPOSED REAR ELEVATION

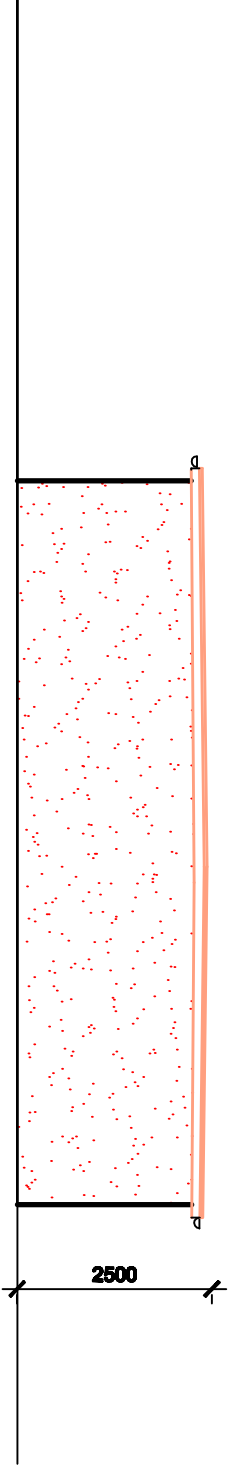

PROPOSED SIDE ELEVATION

Revisions

All dimensions and particulars are to be checked on site before work commences and any discrepancy to be reported to THE SURVEYOR.
DO NOT SCALE off this drawing, use written dimensions only.

Project
PROPOSED GARDEN HOUSE (GARAGE/GYM ROOM) AT REAR OF 28 BERWICK AVENUE. HAYES, UB4 0NF

Drawing
EXISTING FRONT, REAR & SIDE ELEVATION

Number	Revisions			
	A			
2021/CS/02A				

Date	Scale
MAY. 2021	1 : 100

Client
MR. C SANDHU