


NOTES:
CONTRACTORS MUST VERIFY ALL DIMENSIONS AT THE SITE BEFORE COMMENCING ANY WORK.
NO CONSTRUCTION WORK BEFORE BUILDING CONTROL APPROVAL AND STRUCTURAL ENGINEER CONFIRMATION.
ANY DISCREPANCIES TO BE REPORTED TO GRIDKUNE.
ALL DRAWINGS ARE TO BE READ IN CONJUNCTION WITH ALL RELEVANT DRAWINGS AND SPECIFICATIONS.

Rev	Description	Date

PROJECT TITLE			DRAWING TITLE	
384 Yeading Lane, UB4 9BA			Existing First Floor	
Date			CLIENT	
18/11/21			Mr Ares Dildar	
Project number		DRWAING NUMBER	Scale (@ A3)	Drawn by
4877		EX - P002	1 : 100	Shai

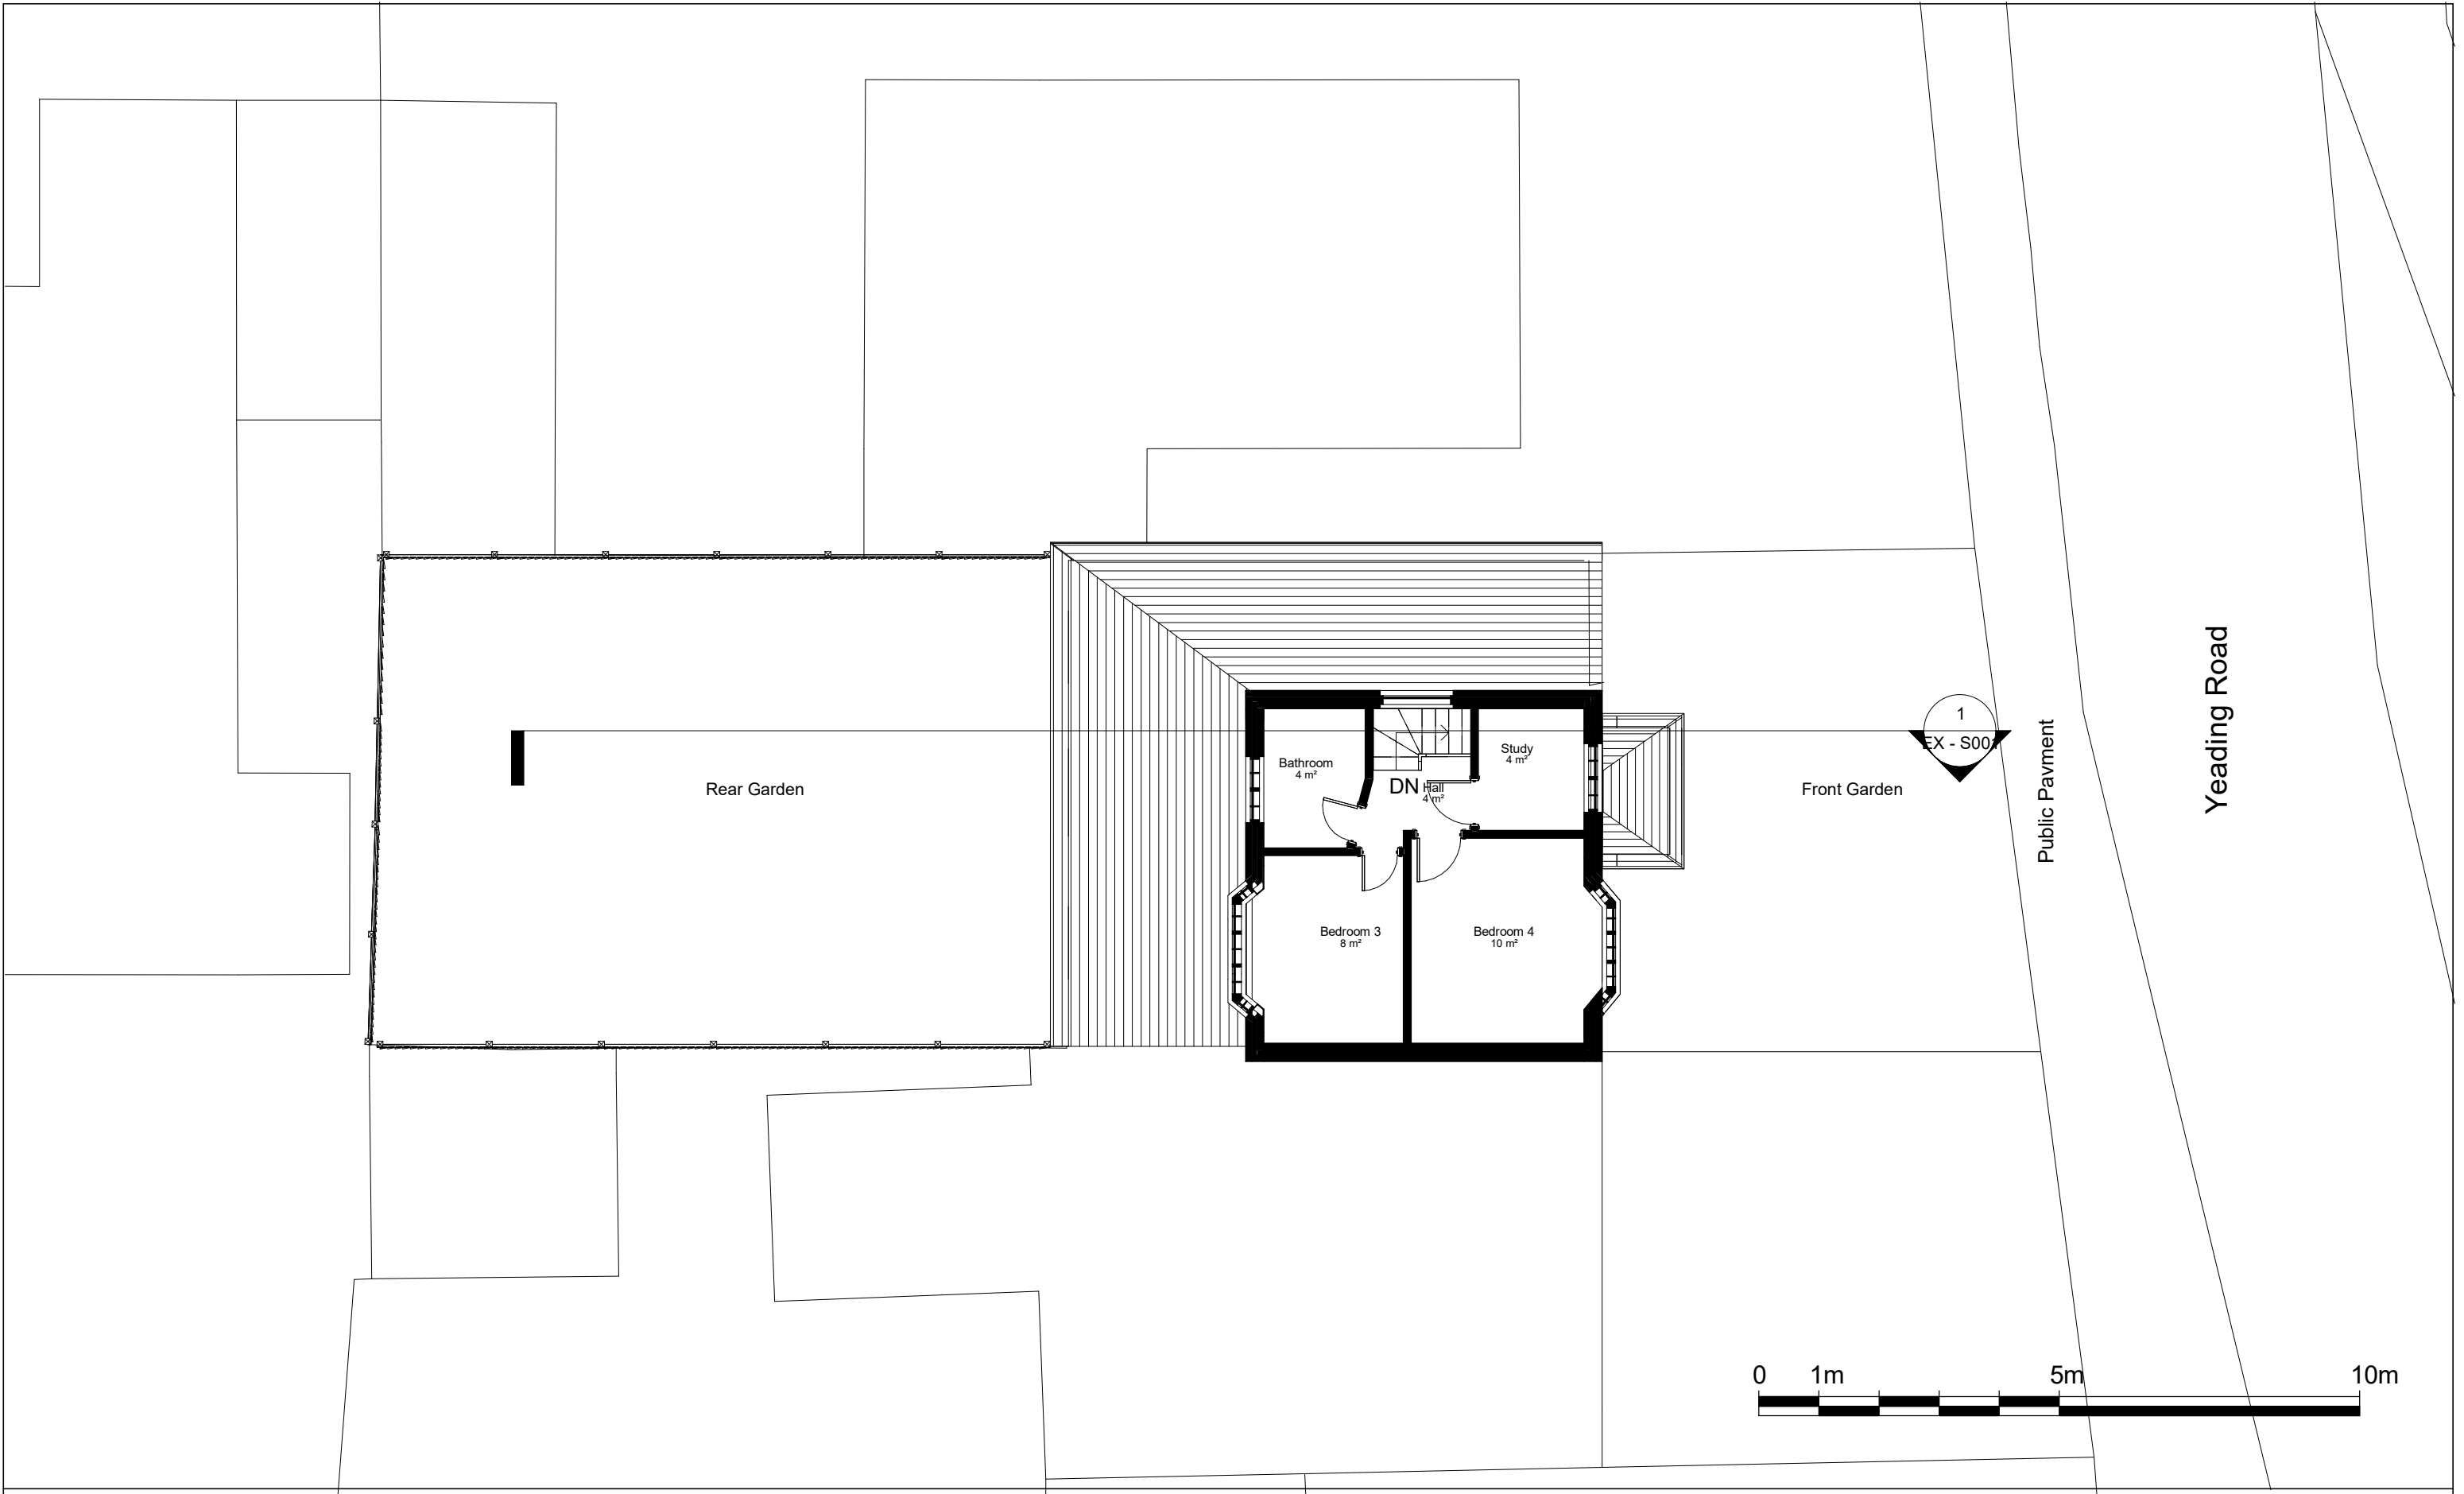