


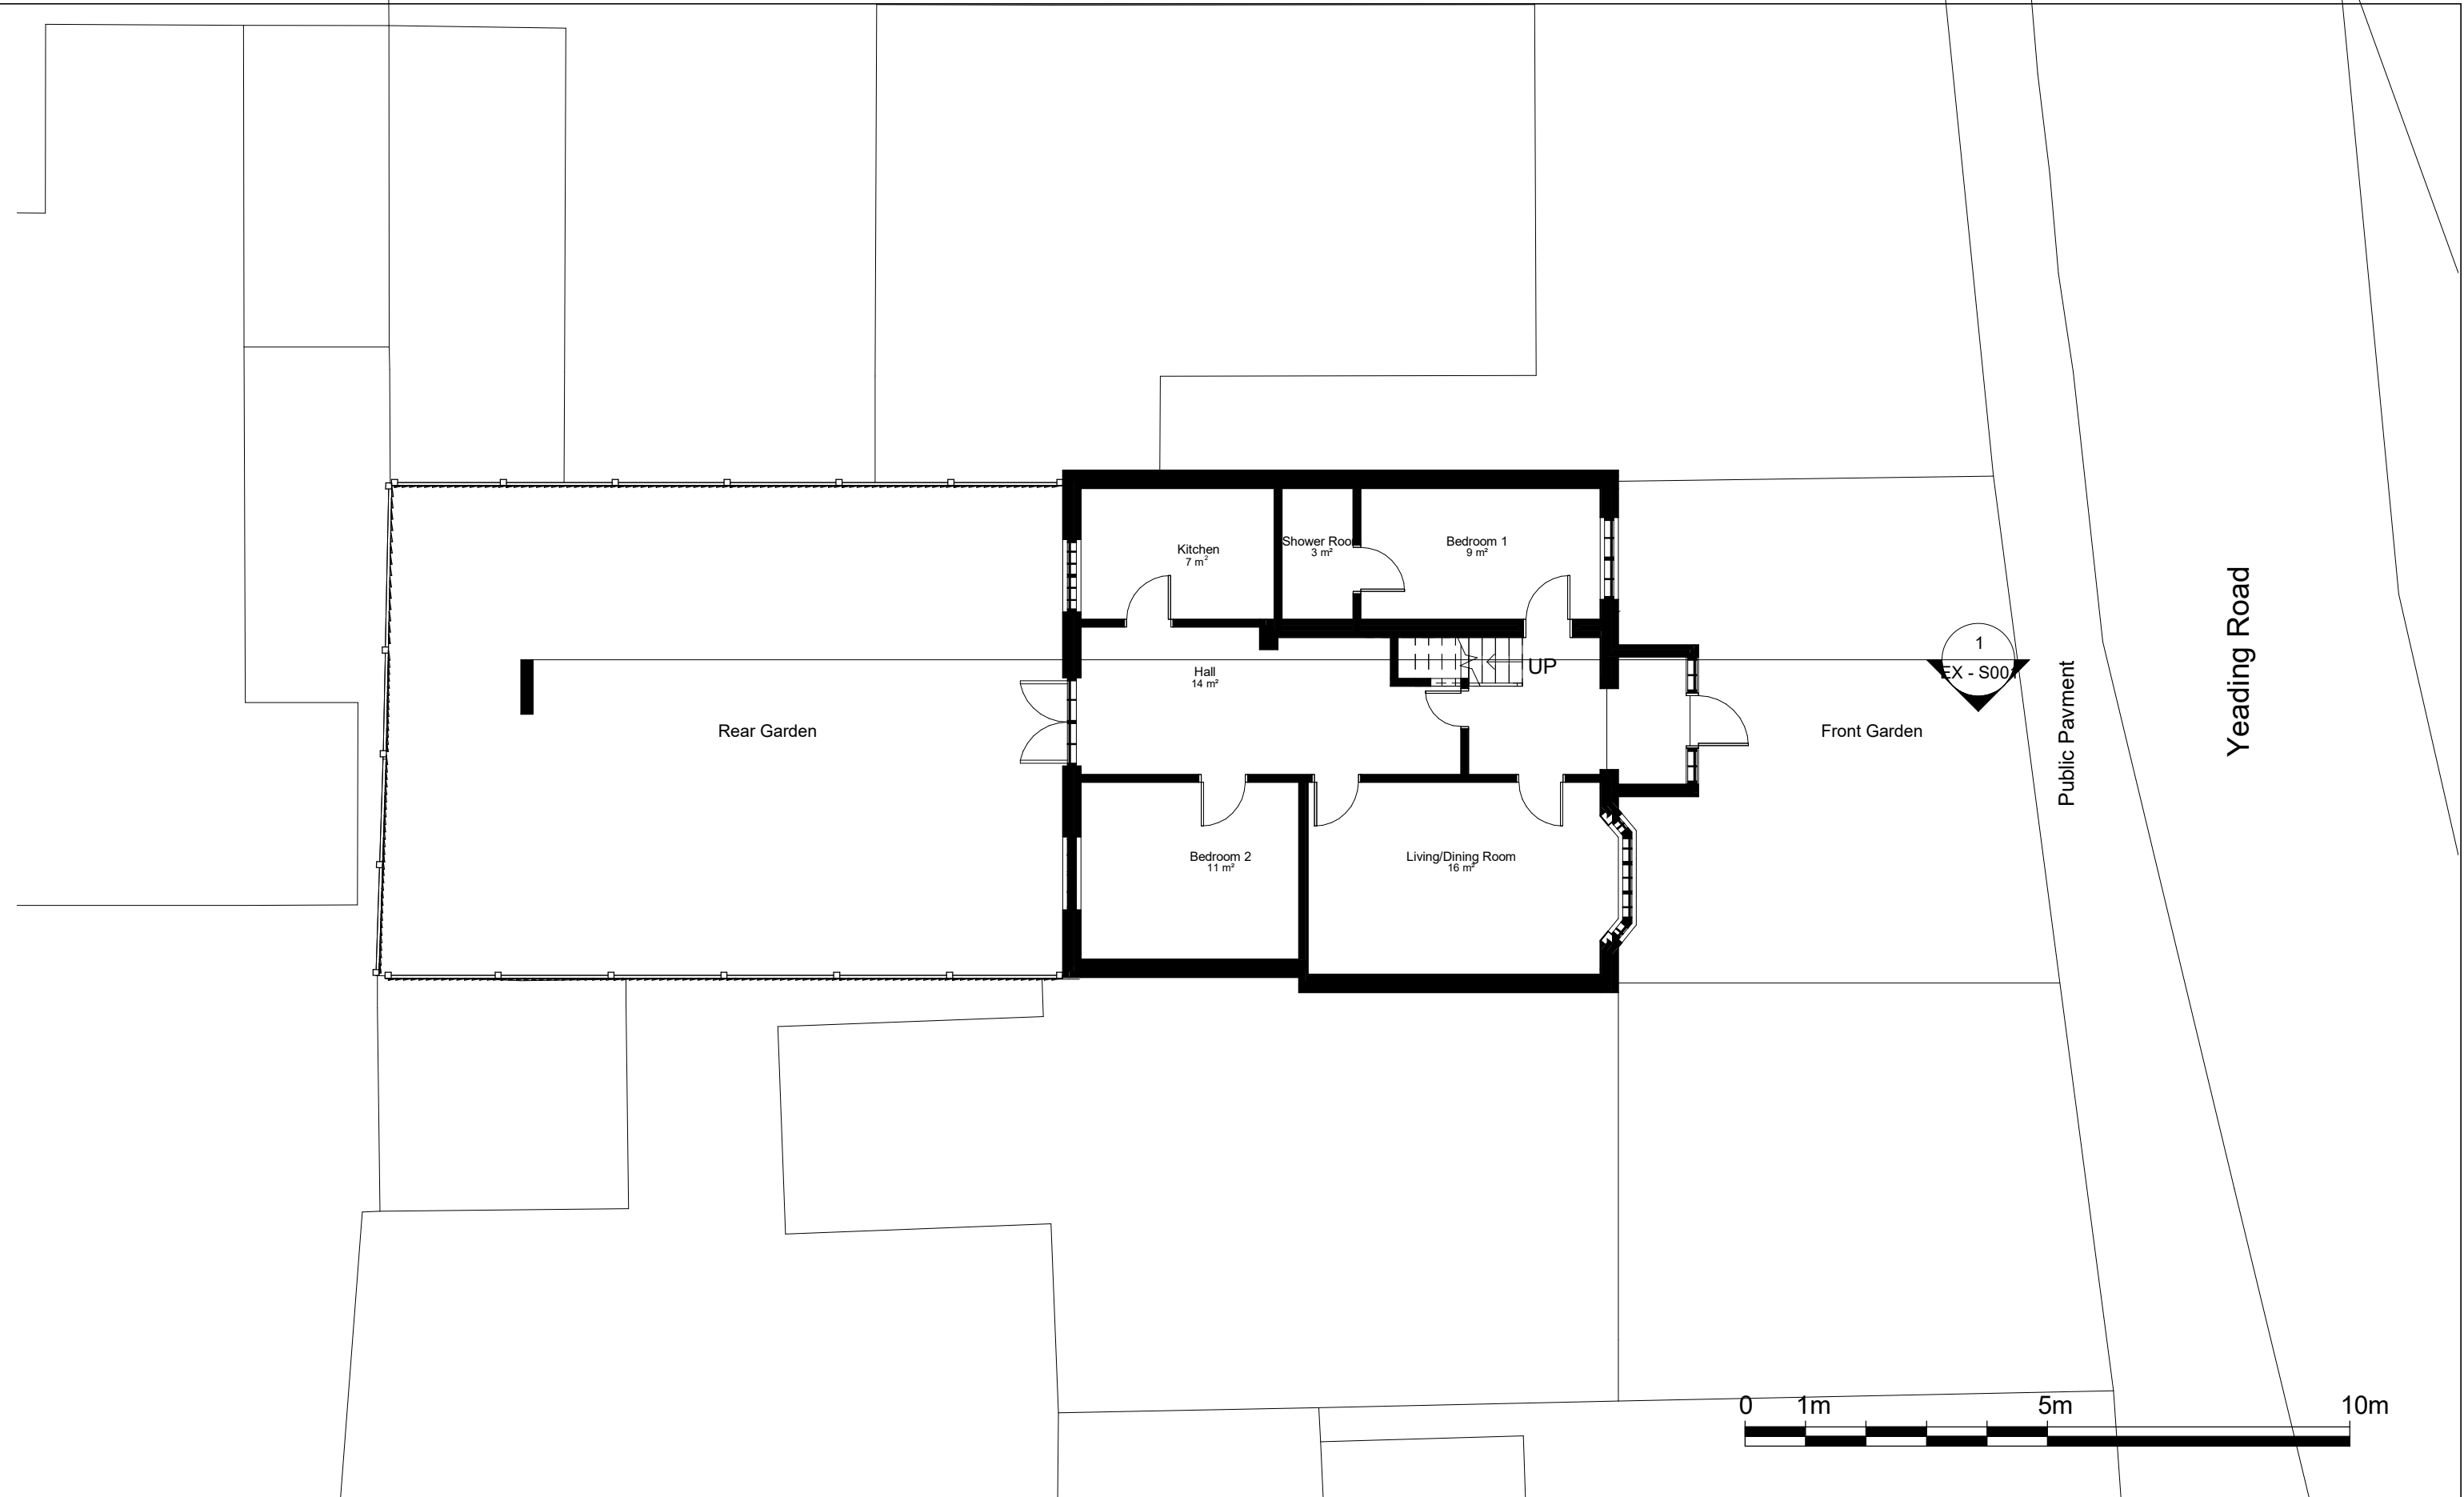

NOTES:  
CONTRACTORS MUST VERIFY ALL DIMENSIONS AT THE SITE BEFORE COMENCING ANY WORK.

NO CONSTRUCTION WORK BEFORE BUILDING CONTROL APPROVAL AND STRUCTURAL ENGINEER CONFIRMATION.

ANY DISCREPANCIES TO BE REPORTED TO GRIDKUNE.  
ALL DRAWINGS ARE TO BE READ IN CONJUNCTION WITH ALL RELEVANT DRAWINGS AND SPECIFICATIONS.

| Rev | Description | Date |
|-----|-------------|------|
|     |             |      |
|     |             |      |
| PROJECT TITLE             |                |                | DRAWING TITLE         |          |
|---------------------------|----------------|----------------|-----------------------|----------|
| 384 Yeading Lane, UB4 9BA |                |                | Existing Ground Floor |          |
|                           |                |                | CLIENT                |          |
| Date                      |                |                | Mr Ares Dildar        |          |
| 18/11/21                  | Project number | DRWAING NUMBER | Scale (@ A3)          | Drawn by |
|                           | 4877           | EX - P001      | 1 : 100               | Shai     |