


Roof
7519

Loft
5574

First Floor
2933

Ground Floor
300
Road Level
0

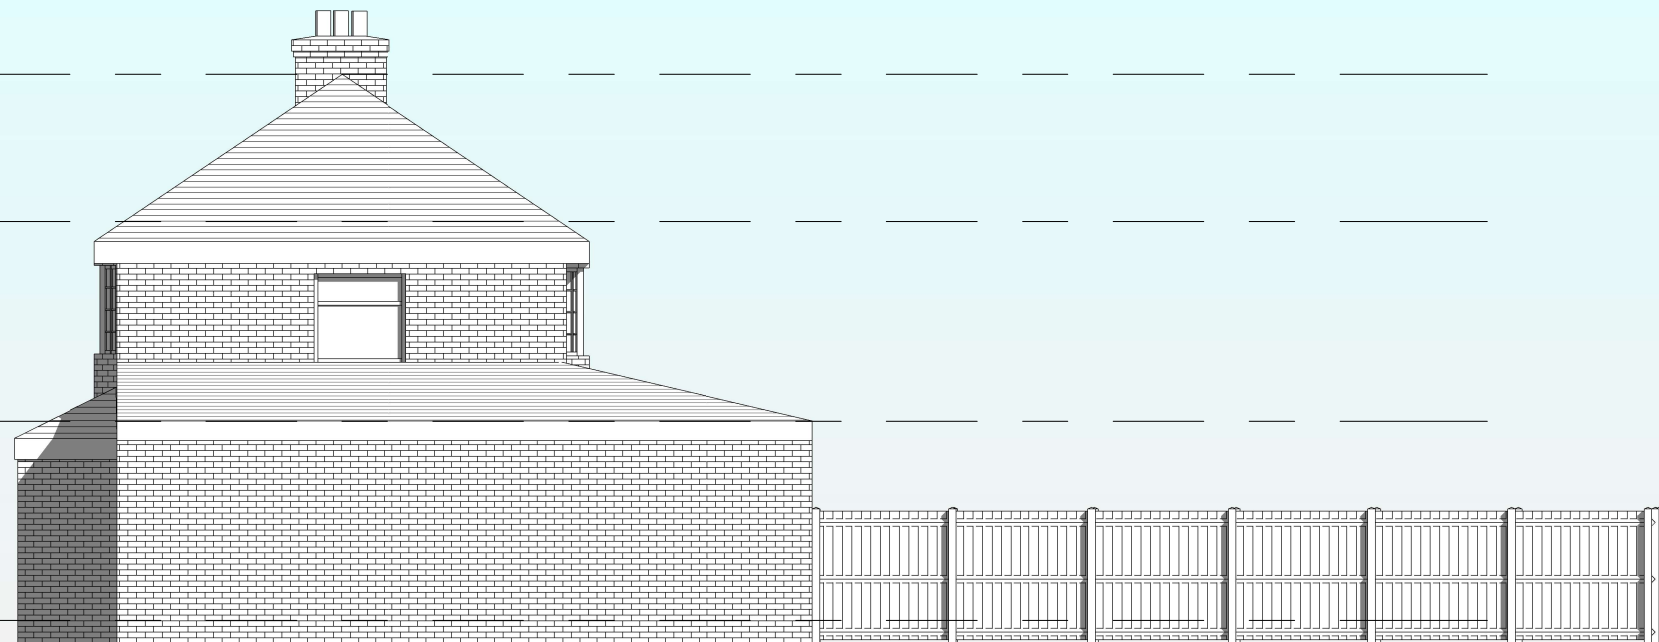

NOTES:
CONTRACTORS MUST VERIFY ALL DIMENSIONS
AT THE
SITE BEFORE COMMENCING ANY WORK.

NO CONSTRUCTION WORK BEFORE BUILDING
CONTROL
APPROVAL AND STRUCTURAL ENGINEER
CONFIRMATION.

ANY DISCREPANCIES TO BE REPORTED TO
GRIDKUNE.
ALL DRAWINGS ARE TO BE READ IN
CONJUNCTION WITH
ALL RELEVANT DRAWINGS AND
SPECIFICATIONS.

Rev	Description	Date

PROJECT TITLE

384 Yeading Lane, UB4 9BA

Date
18/11/21

Project number
4877

DRWAING NUMBER
EX - E002

DRAWING TITLE

Existing Side Elevation 1

CLIENT

Mr Ares Dildar

Scale (@ A3)
1 : 100

Drawn by
Shai

