


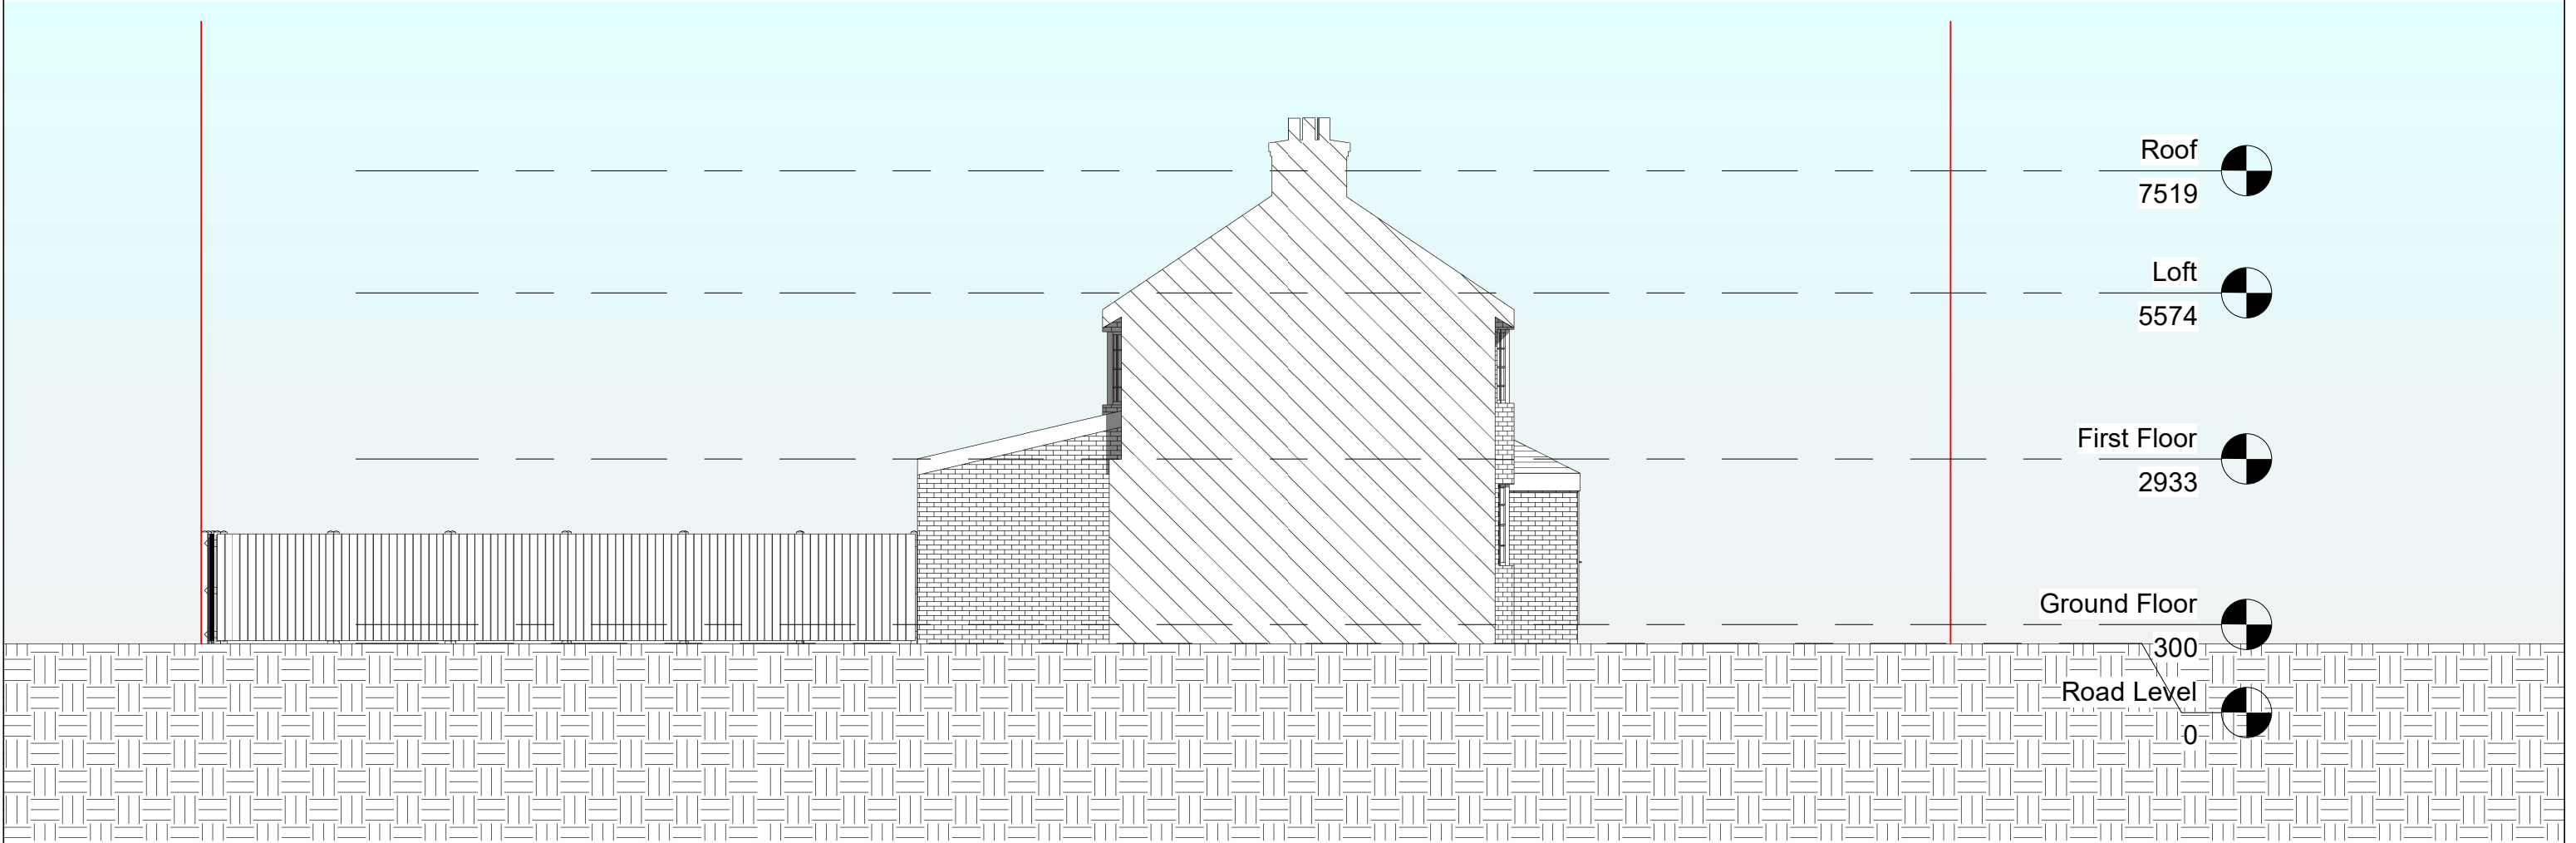

NOTES: CONTRACTORS MUST VERIFY ALL DIMENSIONS AT THE SITE BEFORE COMENCING ANY WORK. NO CONSTRUCTION WORK BEFORE BUILDING CONTROL APPROVAL AND STRUCTURAL ENGINEER CONFIRMATION. ANY DISCREPANCIES TO BE REPORTED TO GRIDKUNE. ALL DRAWINGS ARE TO BE READ IN CONJUNCTION WITH ALL RELEVANT DRAWINGS AND SPECIFICATIONS.	Rev	Description	Date	PROJECT TITLE		DRAWING TITLE			
				384 Yeading Lane, UB4 9BA		Existing Side Elevation 2			
						CLIENT			
						Mr Ares Dildar			
				Date	Project number	DRWAING NUMBER	Scale (@ A3)		Drawn by
				18/11/21	4877	EX - E003	1 : 100		Shai