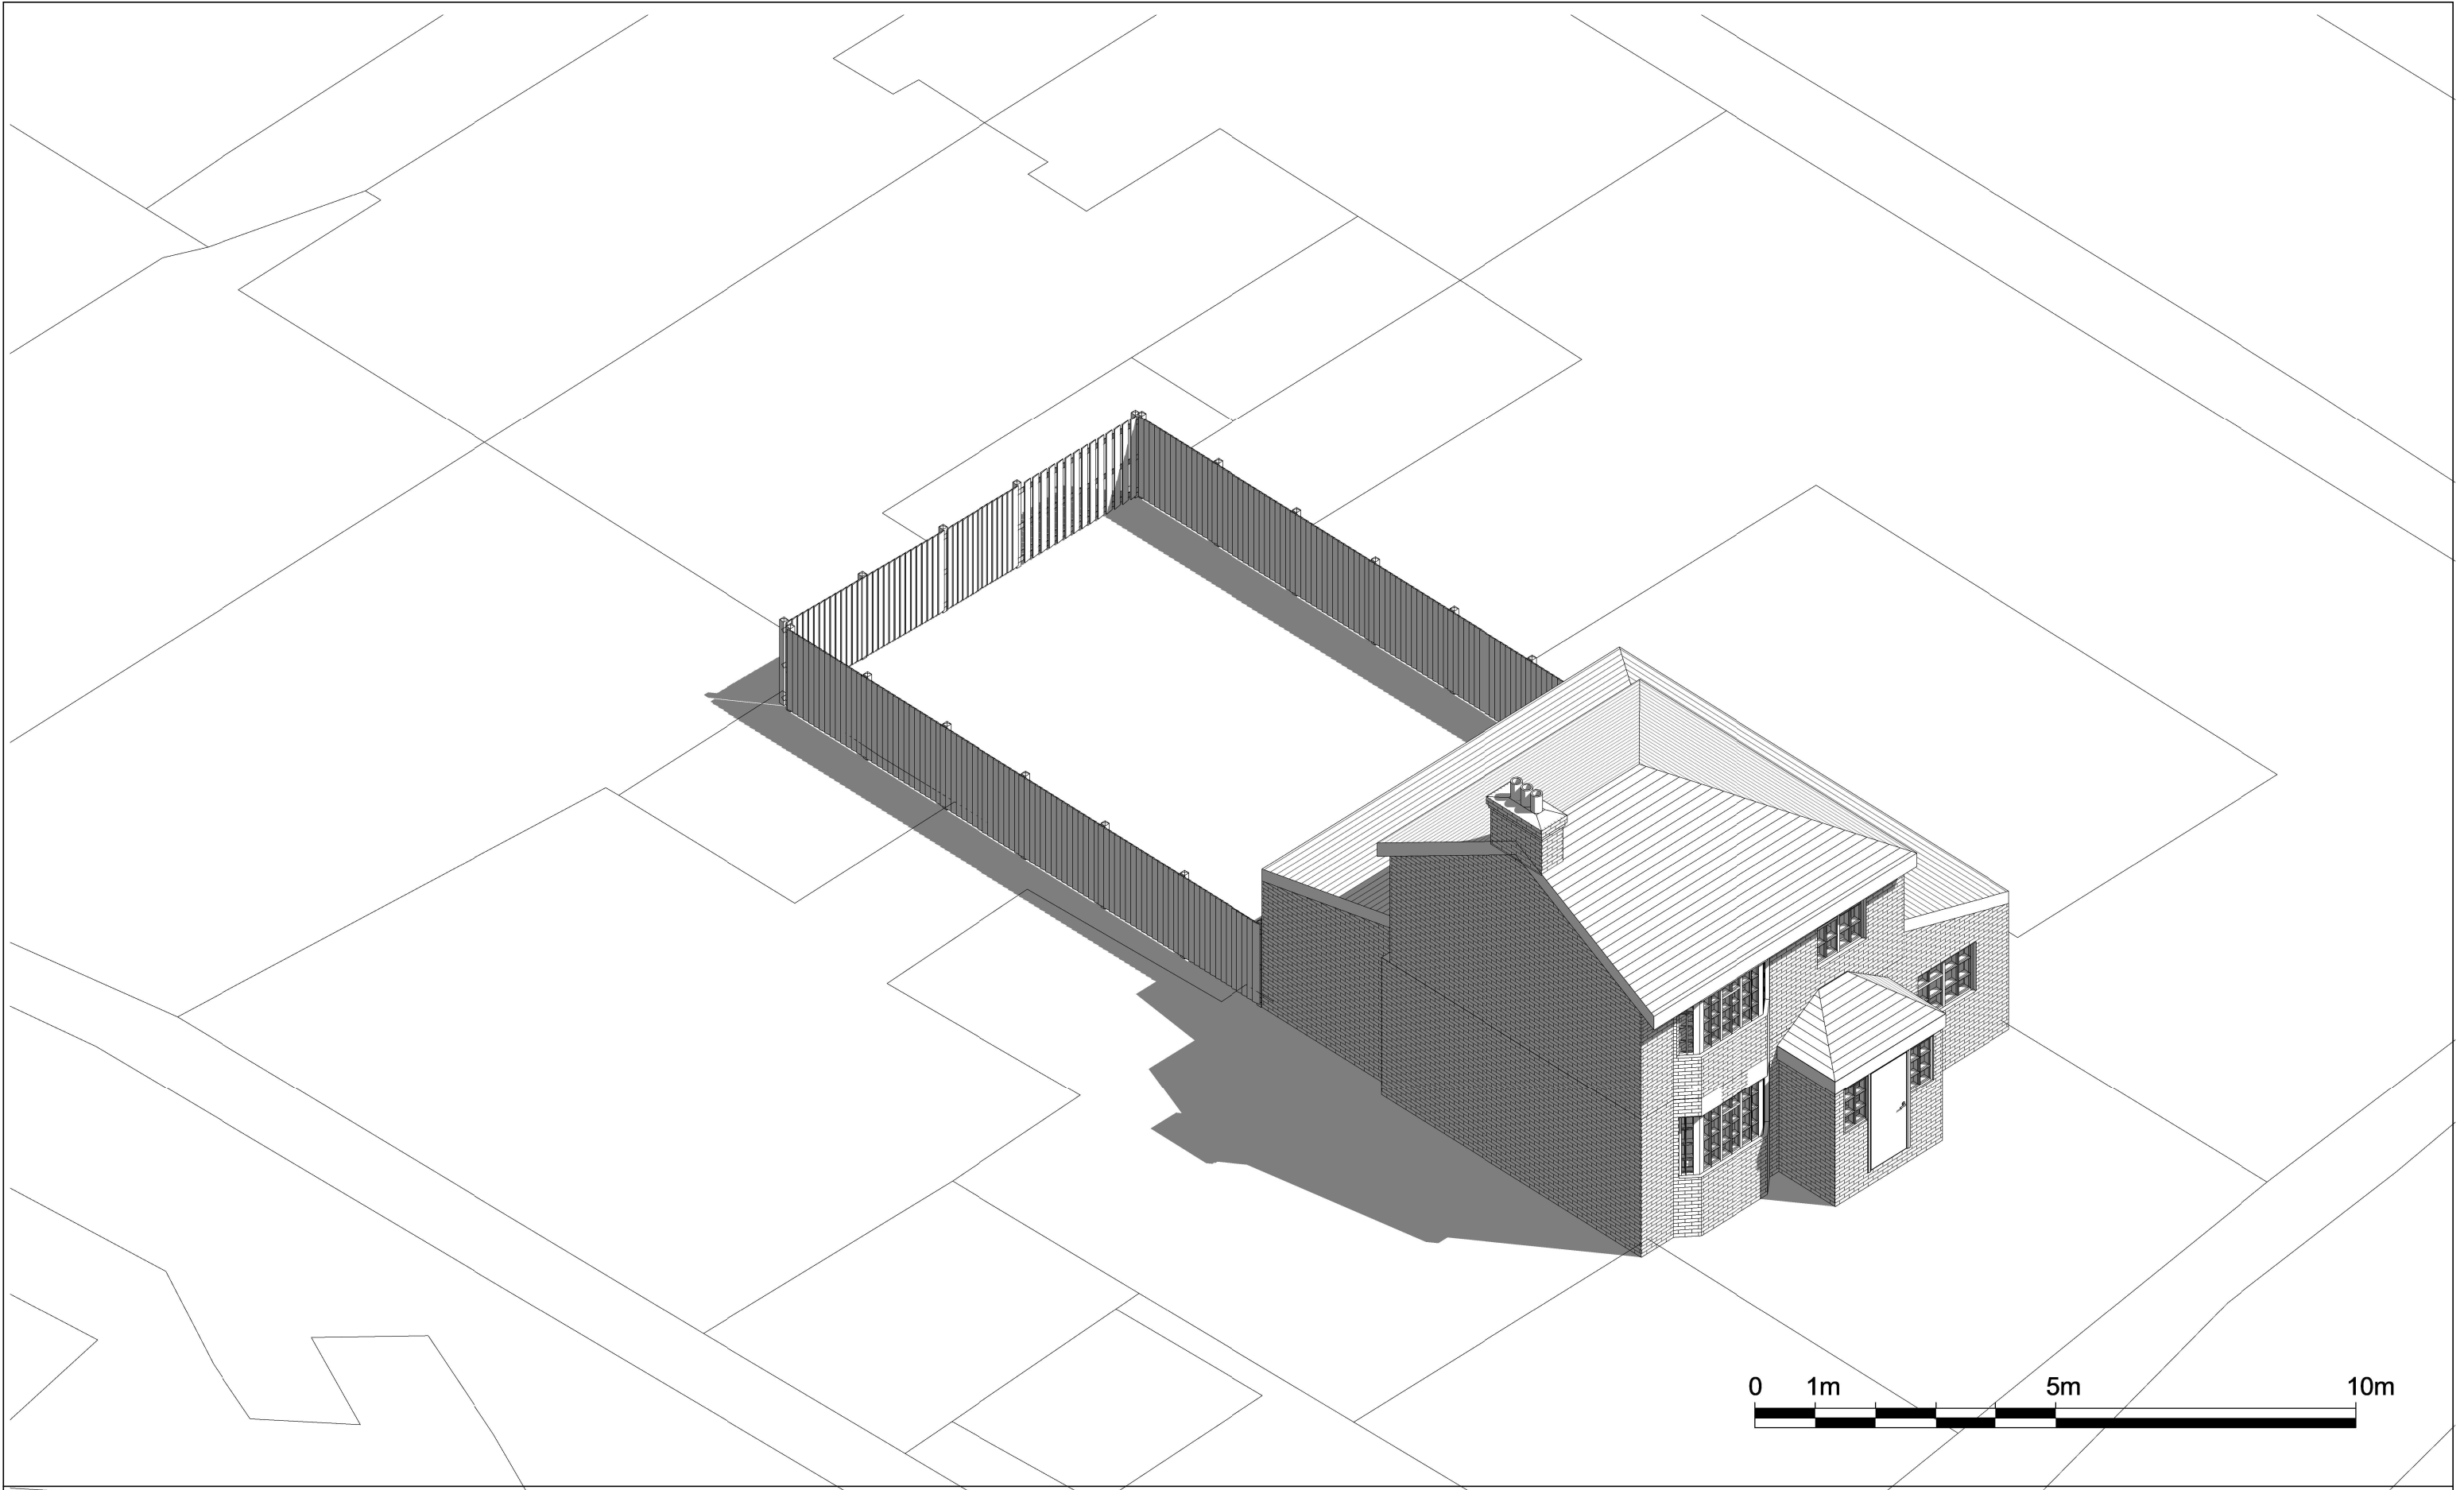


NOTES:
CONTRACTORS MUST VERIFY ALL DIMENSIONS AT THE SITE BEFORE COMENCING ANY WORK.

NO CONSTRUCTION WORK BEFORE BUILDING CONTROL APPROVEL AND STRUCTURAL ENGINEER CONFIRMATION.

ANY DISCREPANCIES TO BE REPORTED TO GRIDKUNE.
ALL DRAWINGS ARE TO BE READ IN CONJUNCTION WITH ALL RELEVANT DRAWINGS AND SPECIFICATIONS.

Rev	Description	Date

PROJECT TITLE		
384 Yeading Lane, UB4 9BA		
Date	Project number	DRWAING NUMBER
18/11/21	4877	PR- 3D

DRAWING TITLE	
Proposed 3D	
CLIENT	
Mr Ares Dildar	
Scale (@ A3)	Drawn by
	Shai

