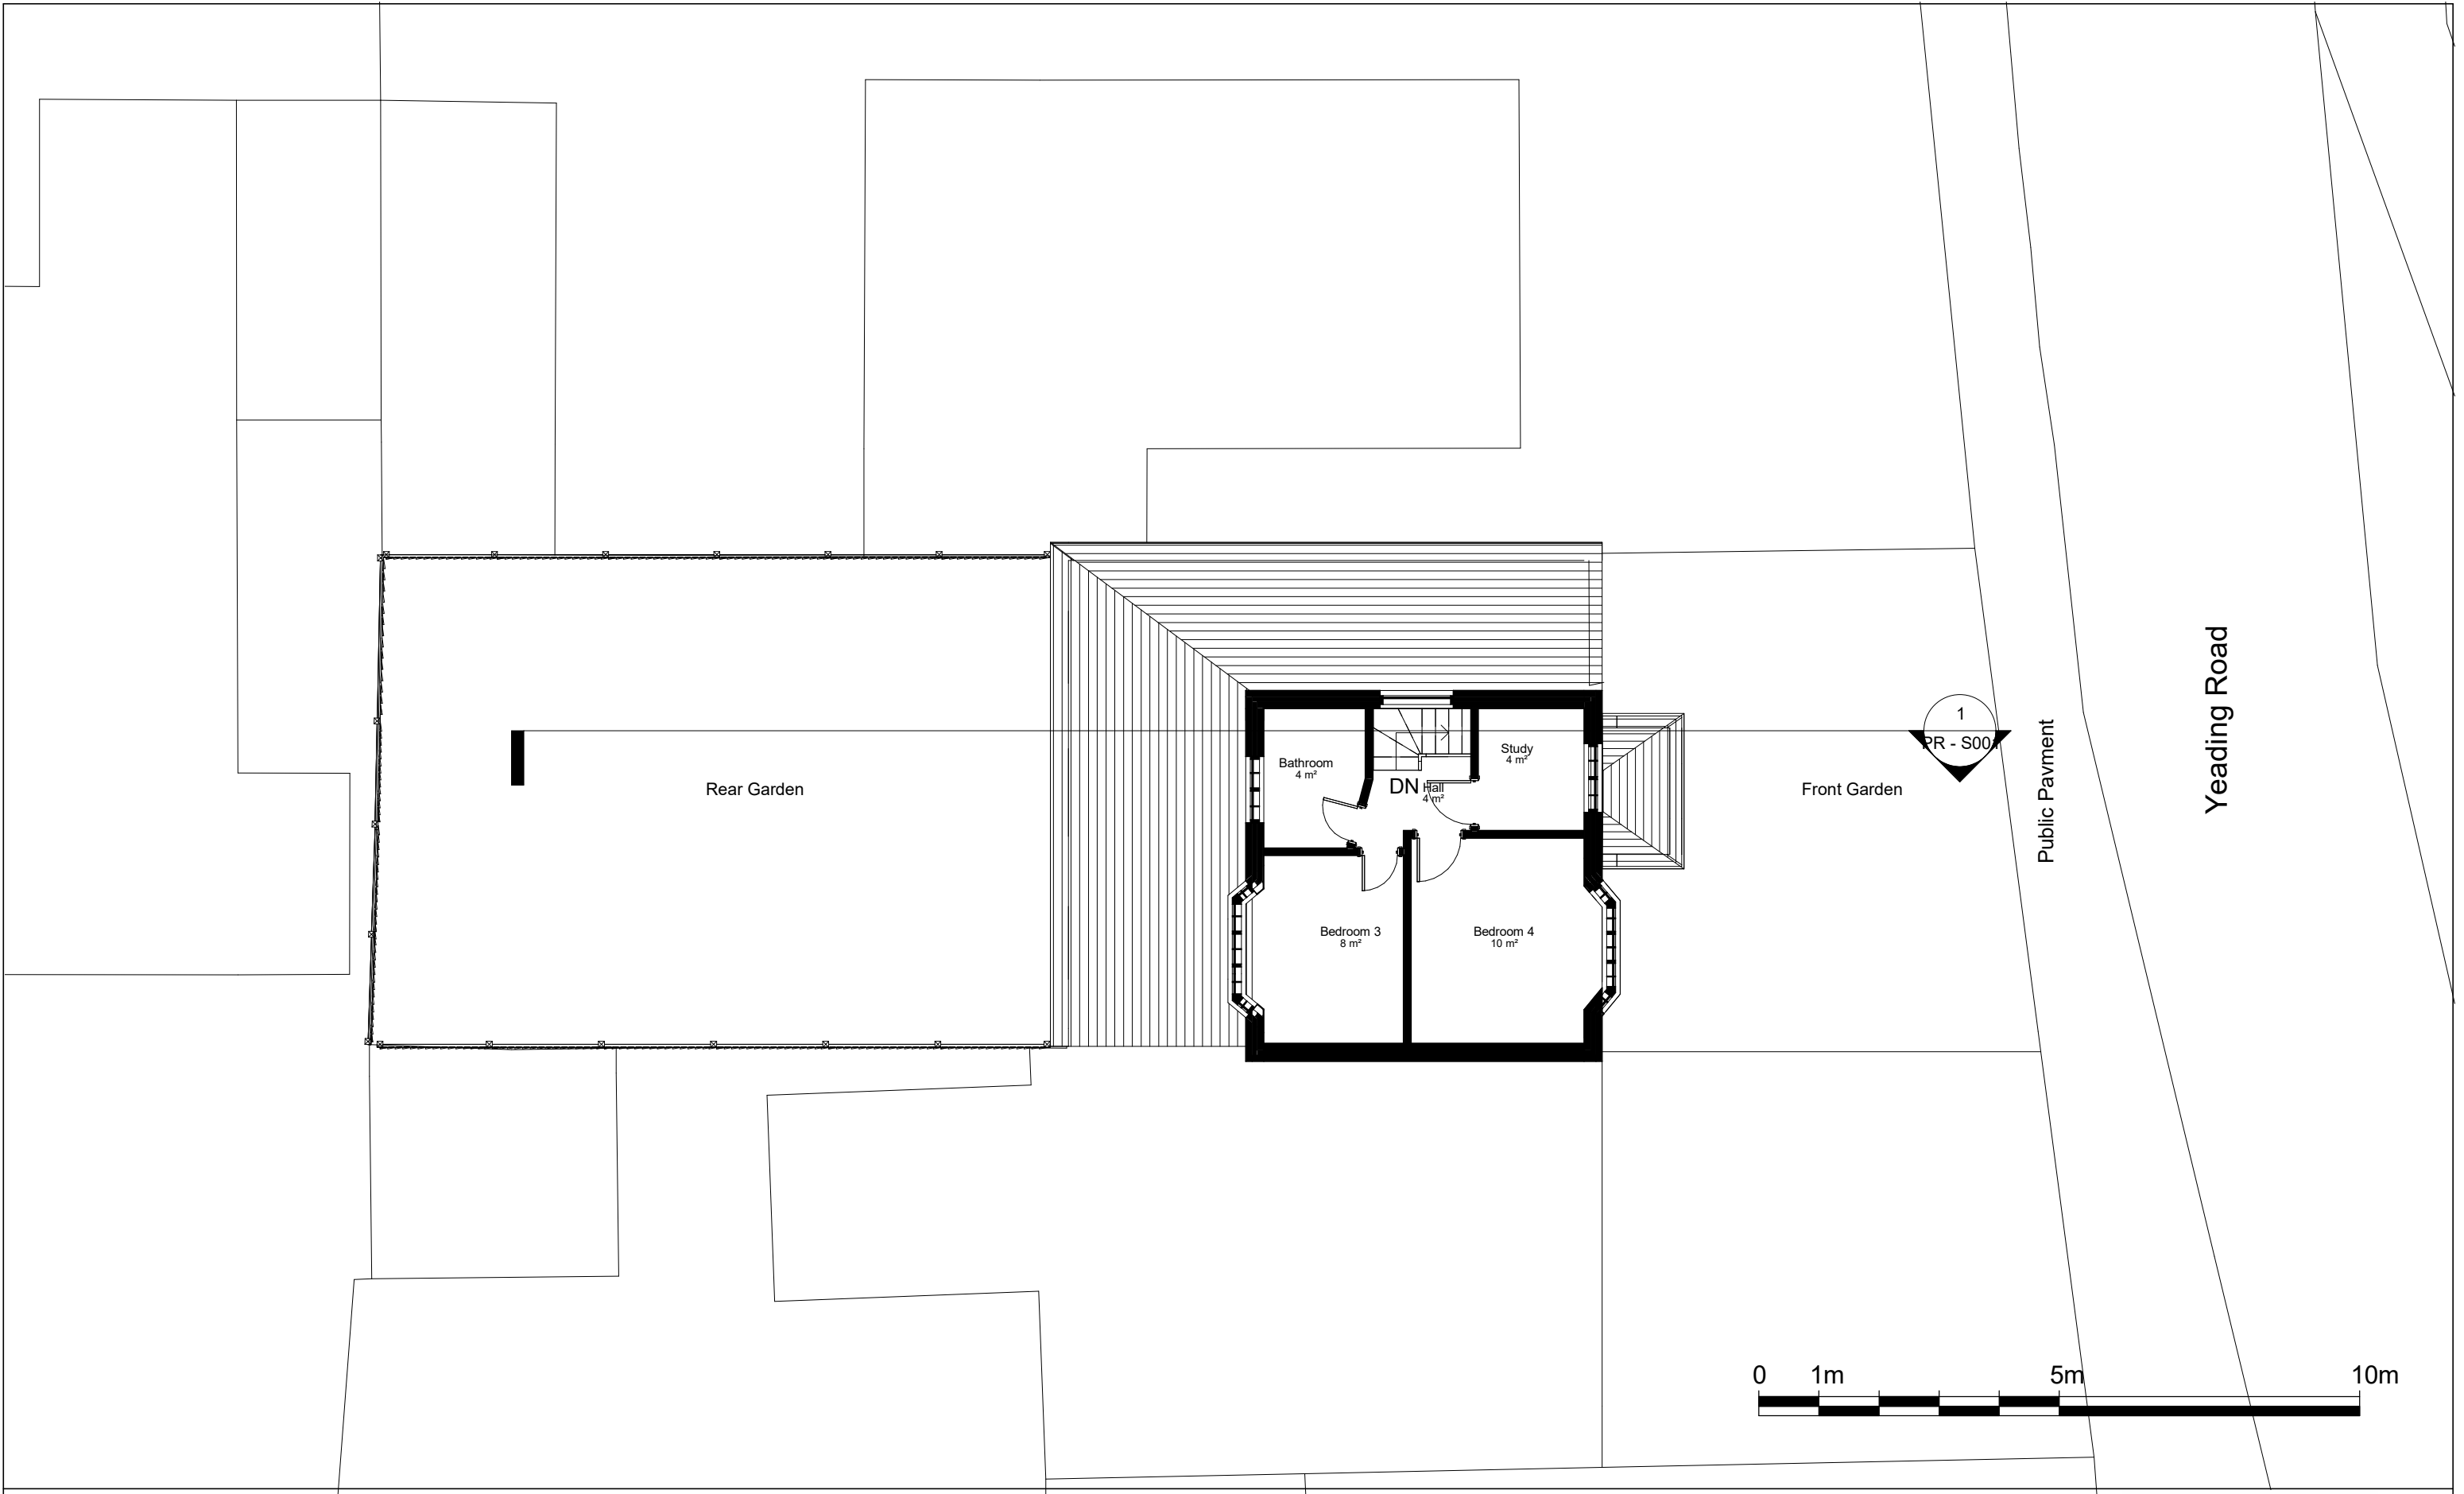


NOTES:
CONTRACTORS MUST VERIFY ALL DIMENSIONS
AT THE
SITE BEFORE COMENCING ANY WORK.
NO CONSTRUCTION WORK BEFORE BUILDING
CONTROL APPROVAL AND STRUCTURAL ENGINEER
CONFIRMATION.
ANY DISCREPANCIES TO BE REPORTED TO
GRIDKUNE.
ALL DRAWINGS ARE TO BE READ IN
CONJUNCTION WITH
ALL RELEVANT DRAWINGS AND
SPECIFICATIONS.

Rev	Description	Date

PROJECT TITLE 384 Yeading Lane, UB4 9BA			DRAWING TITLE Proposed First Floor		
			CLIENT Mr Ares Dildar		
Date 18/11/21	Project number 4877	DRWAING NUMBER PR - P002	Scale (@ A3) 1 : 100	Drawn by Shai	