



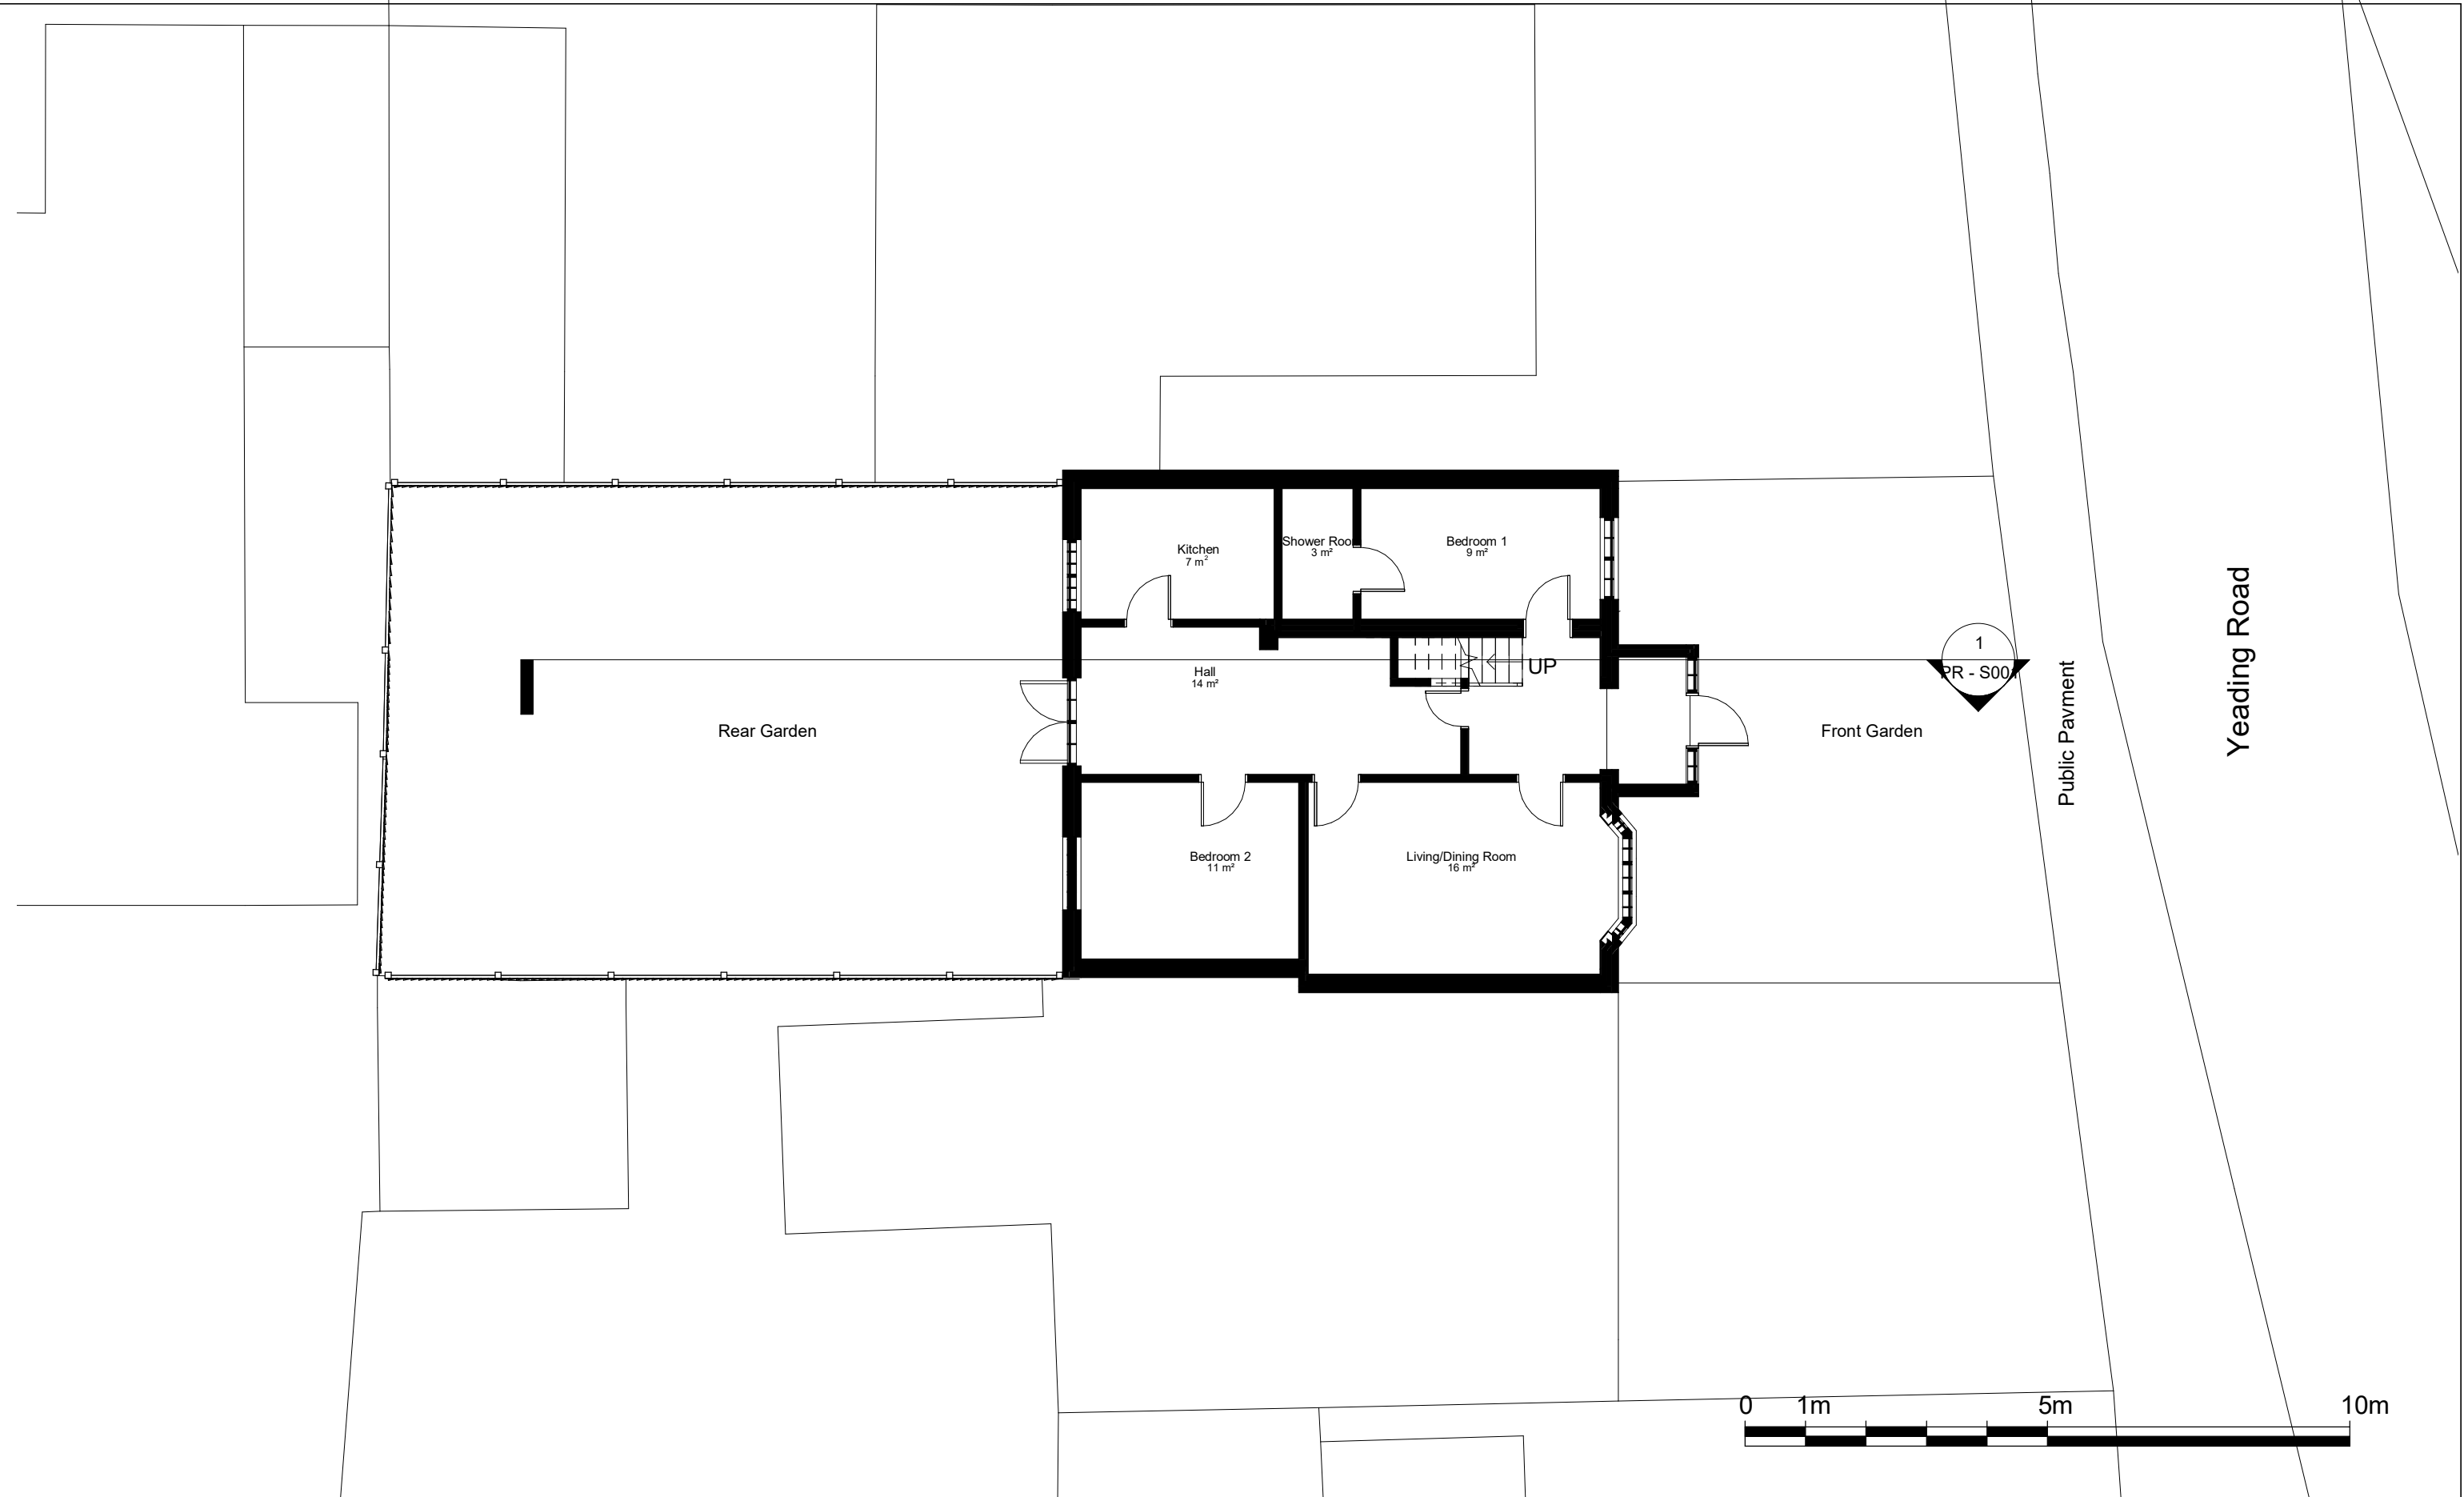

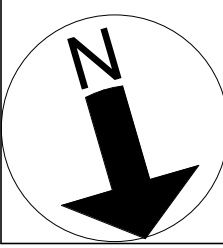

NOTES:
CONTRACTORS MUST VERIFY ALL DIMENSIONS AT THE SITE BEFORE COMENCING ANY WORK.

NO CONSTRUCTION WORK BEFORE BUILDING CONTROL APPROVAL AND STRUCTURAL ENGINEER CONFIRMATION.

ANY DISCREPANCIES TO BE REPORTED TO GRIDKUNE.
ALL DRAWINGS ARE TO BE READ IN CONJUNCTION WITH ALL RELEVANT DRAWINGS AND SPECIFICATIONS.

Rev	Description	Date

PROJECT TITLE			DRAWING TITLE	
384 Yeading Lane, UB4 9BA			Proposed Ground Floor	
			CLIENT	
Date 18/11/21			Mr Ares Dildar	
Project number 4877			Scale (@ A3) 1 : 100	
DRWAING NUMBER PR - P001			Drawn by Shai	

