


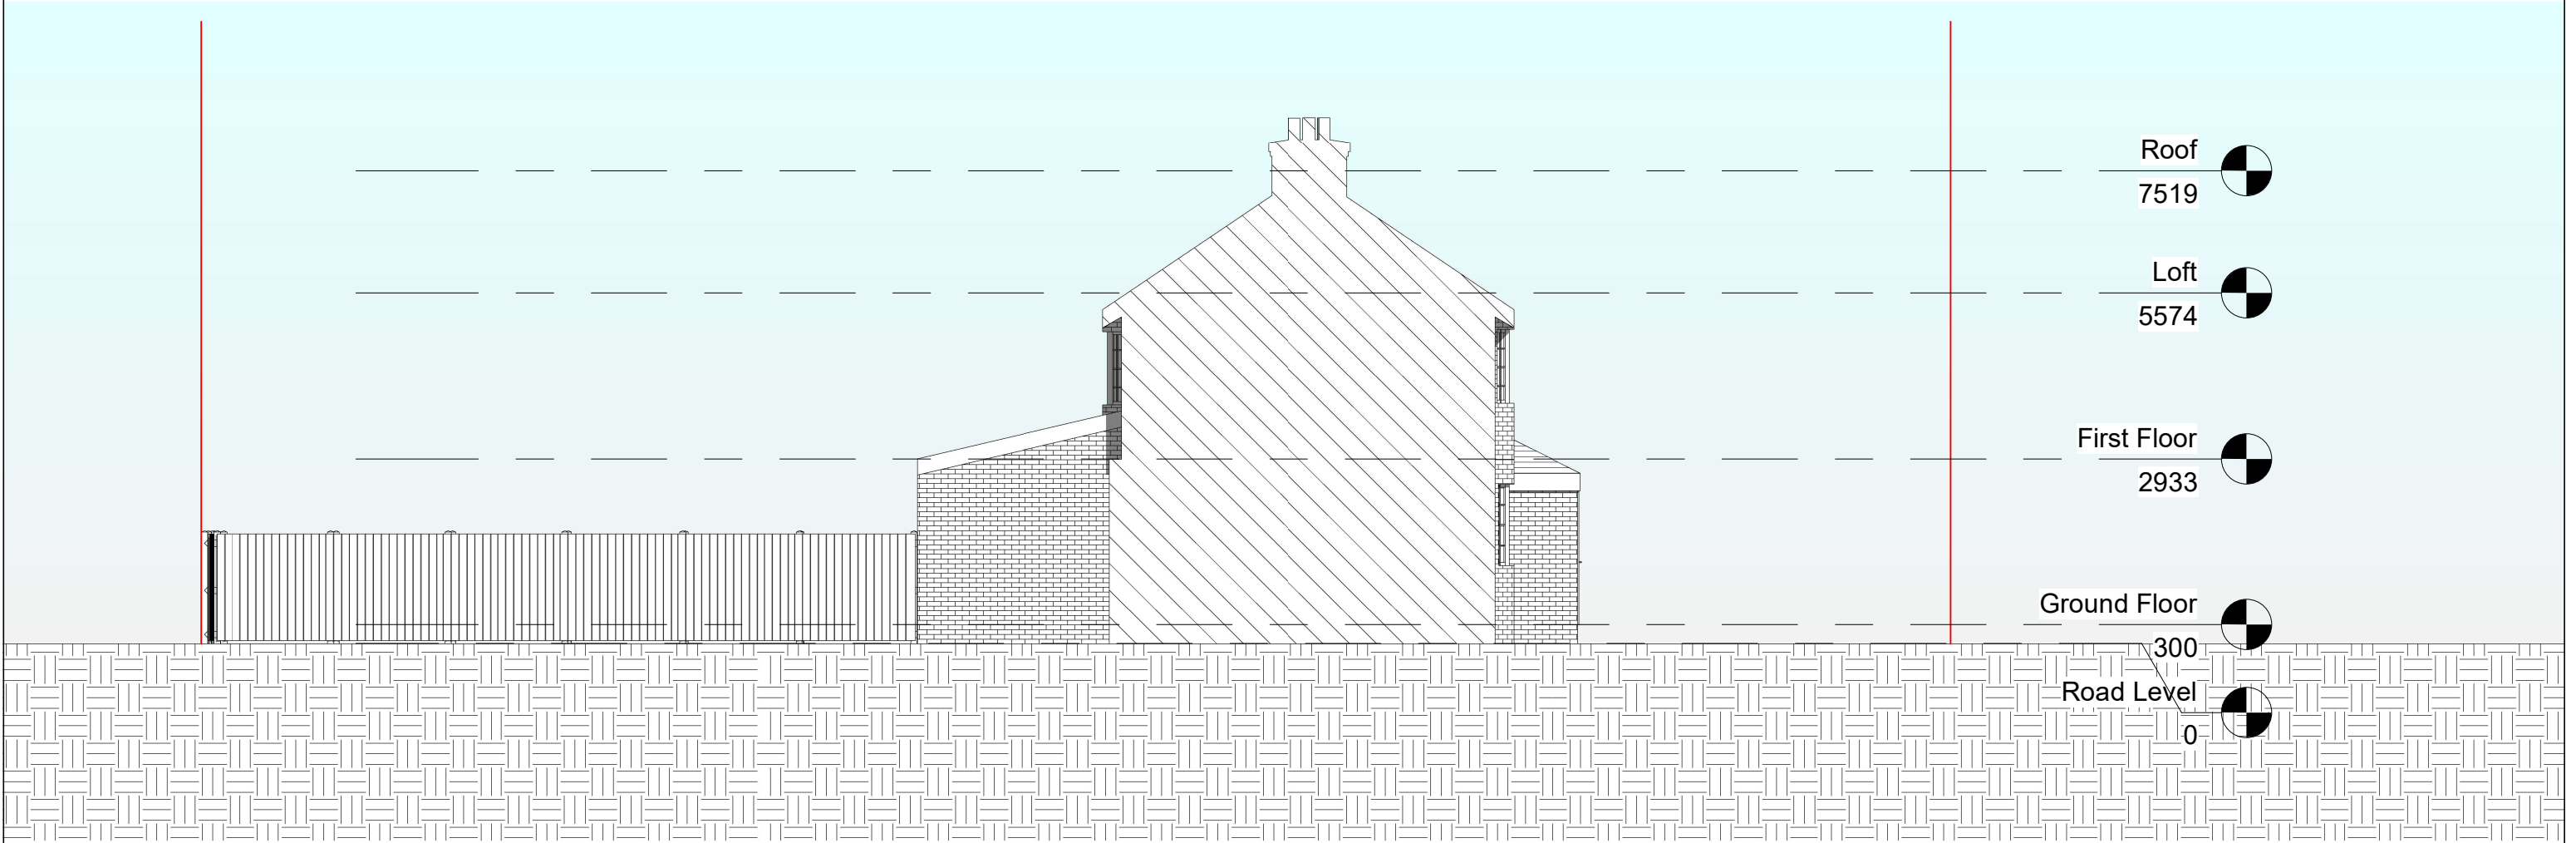

NOTES: CONTRACTORS MUST VERIFY ALL DIMENSIONS AT THE SITE BEFORE COMENCING ANY WORK. NO CONSTRUCTION WORK BEFORE BUILDING CONTROL APPROVEL AND STRUCTURAL ENGINEER CONFIRMATION. ANY DISCREPANCIES TO BE REPORTED TO GRIDKUNE. ALL DRAWINGS ARE TO BE READ IN CONJUNCTION WITH ALL RELEVANT DRAWINGS AND SPECIFICATIONS.	Rev	Description	Date	PROJECT TITLE			DRAWING TITLE		
				384 Yeading Lane, UB4 9BA			Proposed Side Elevation 2		
							CLIENT		
							Mr Ares Dildar		
				Date	Project number	DRWAING NUMBER	Scale (@ A3)	Drawn by	
				18/11/21	4877	PR - E003	1 : 100	Shai	