



Proposed Extension

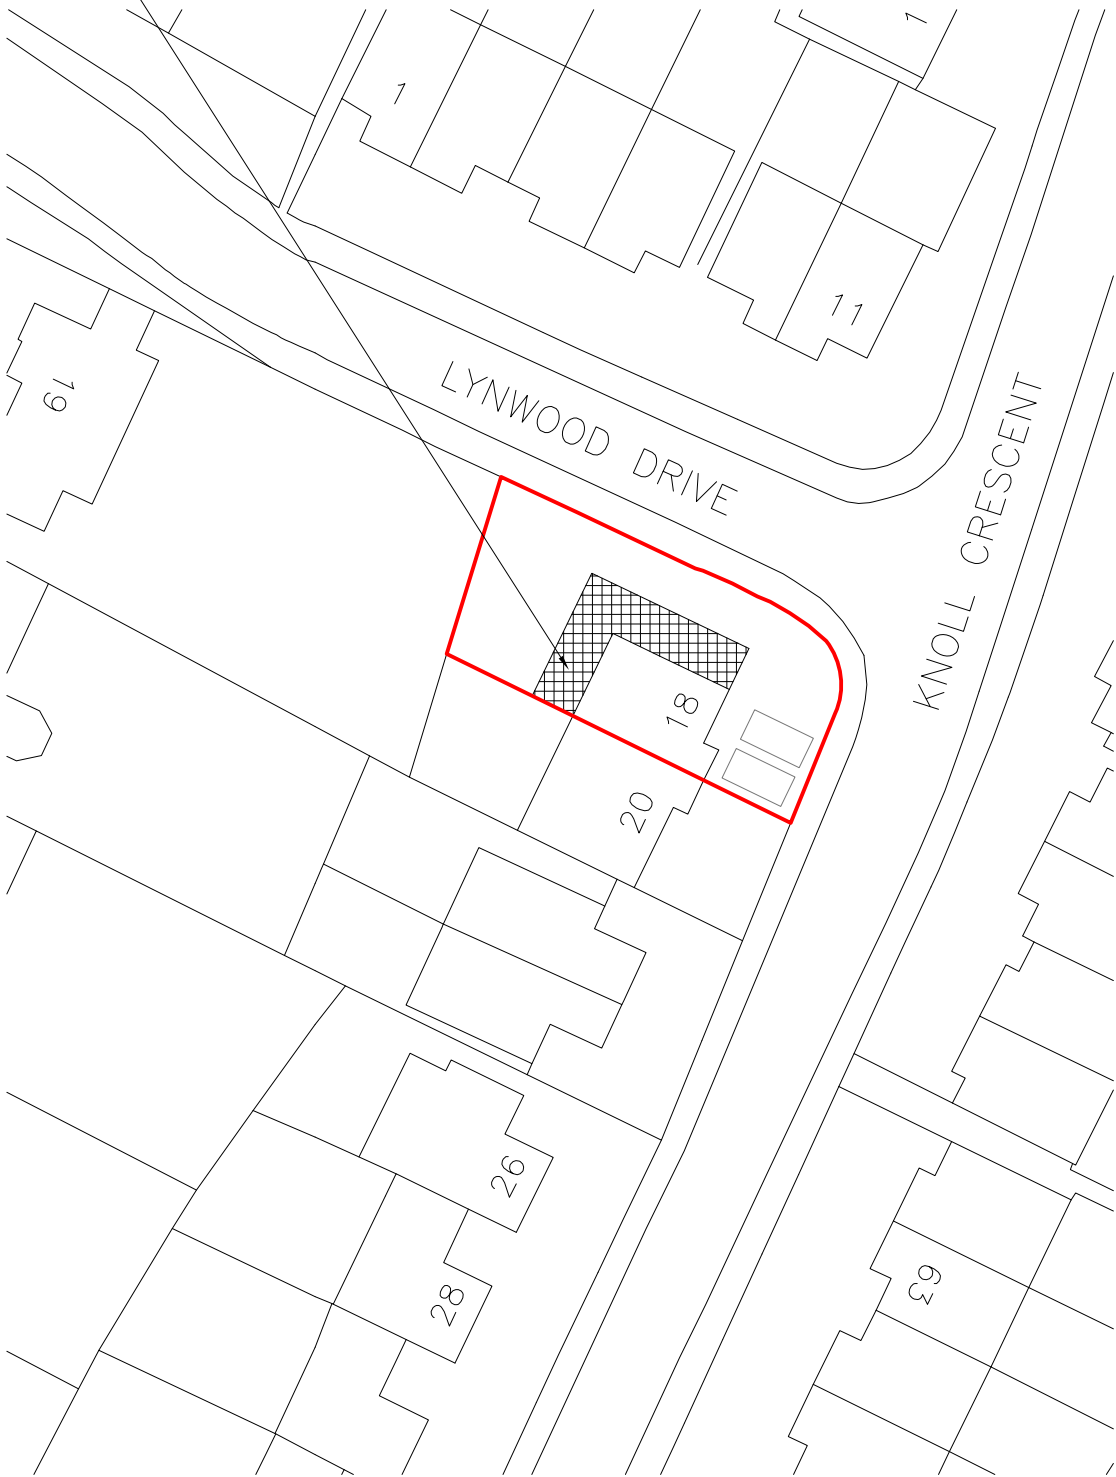


Block Plan



Site Location

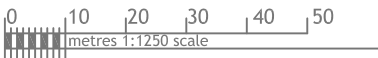

Rev Date Comments

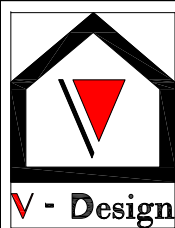

Dimensions to be verified on site
DO NOT SCALE FROM THIS DRAWING.
Any areas indicated on this drawing are for guidance only.
No responsibility is taken for their accuracy.

This drawing is the property of **V-DESIGN CAD Services Ltd** Copyright is reserved by them and the drawing is issued on the condition that it is not copied, reproduced, retained or disclosed to any unauthorized person, either wholly or in part without the consent in writing of **V-DESIGN CAD Services Ltd**


Email: vishal.p@vdesigncad.co.uk Mobile: 07971083395

Site Address:

18, Knoll Crescent,
Northwood,
HA6 1HJ

Title:

Block and Location Plans

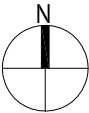





Scale:

1:500, 1:1250

Paper Size:

A3

Drawn By: VP
Job Ref: 21079
Date: July 2021
Drawing No. PL - 05

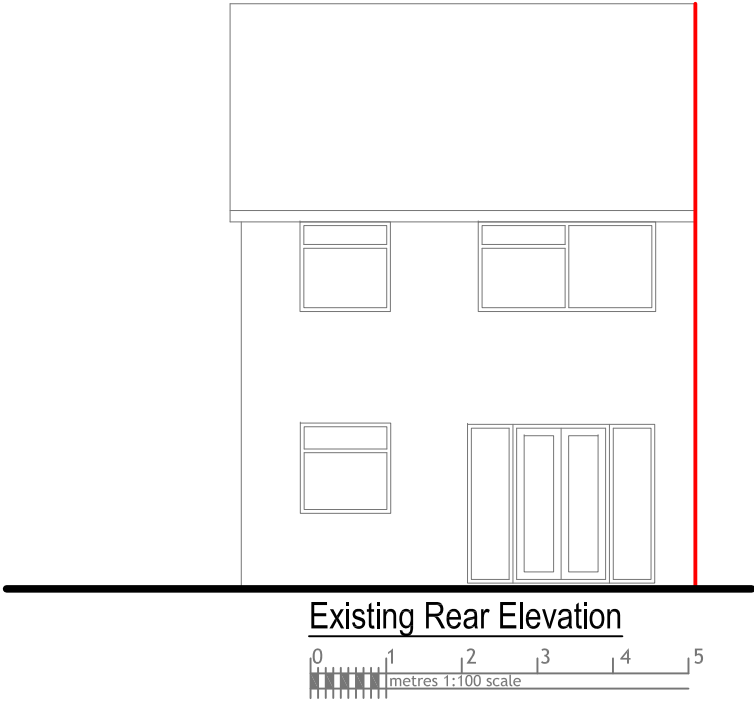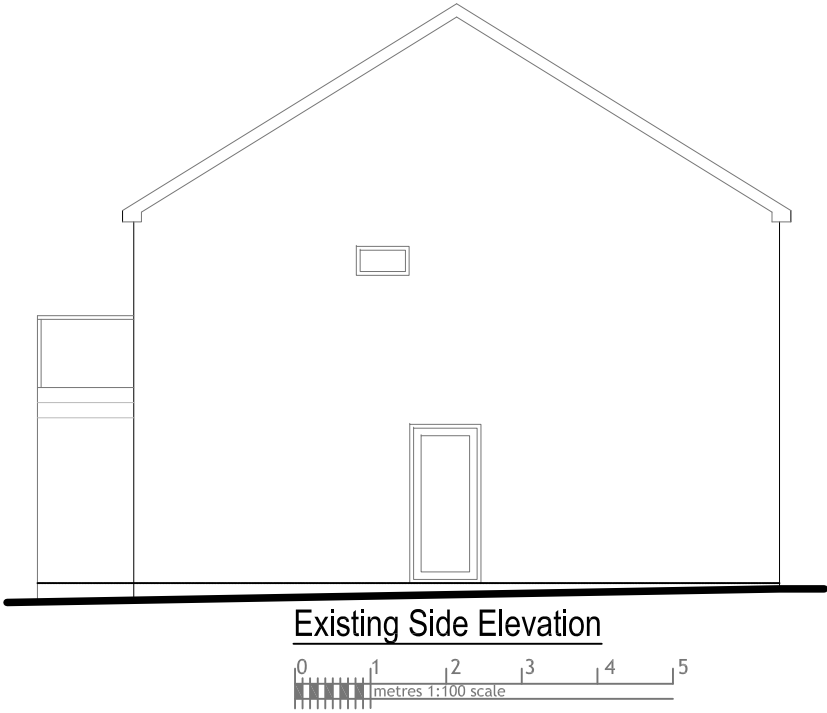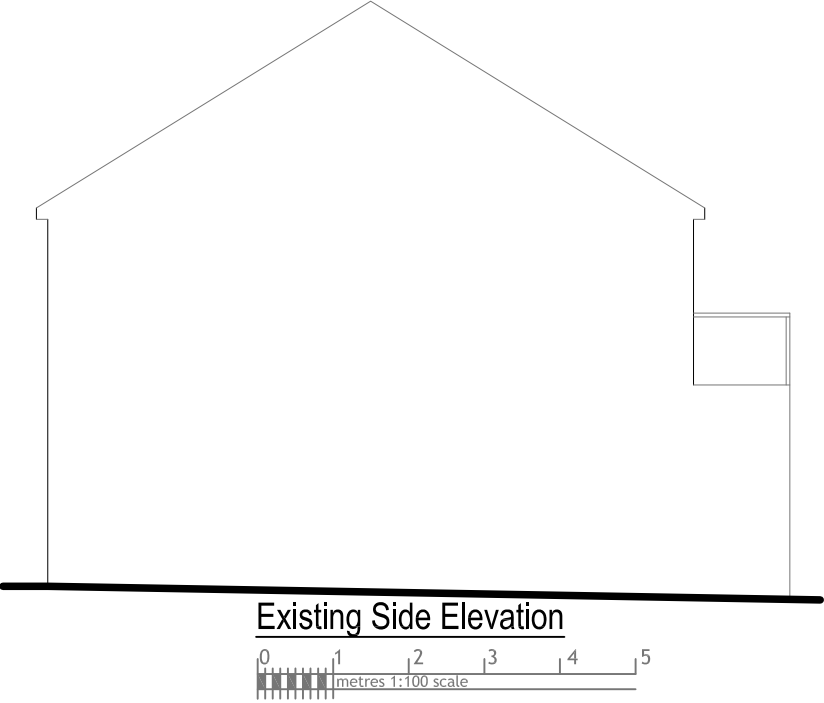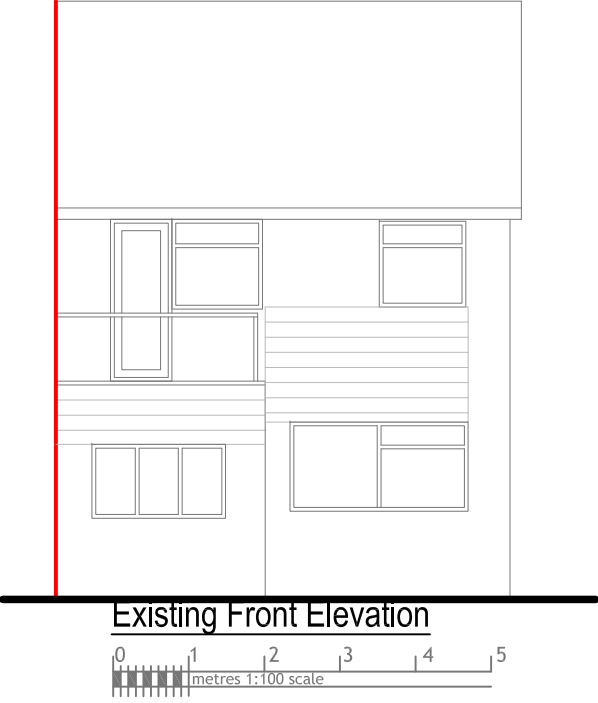

Rev Date Comments



Dimensions to be verified on site
DO NOT SCALE FROM THIS DRAWING.
Any areas indicated on this drawing are for guidance only.
No responsibility is taken for their accuracy.

This drawing is the property of **V-DESIGN CAD Services Ltd** Copyright is reserved by them and the drawing is issued on the condition that it is not copied, reproduced, retained or disclosed to any unauthorized person, either wholly or in part without the consent in writing of **V-DESIGN CAD Services Ltd**

Email: vishal.p@vdesigncad.co.uk Mobile: 07971083395

Site Address:


18, Knoll Crescent,
Northwood,
HA6 1HJ

Title:


Existing Elevations

Scale:	1:100	Paper Size:	A3
--------	-------	-------------	----

Drawn By:	VP
Job Ref:	21079
Date:	July 2021
Drawing No.	PL - 03

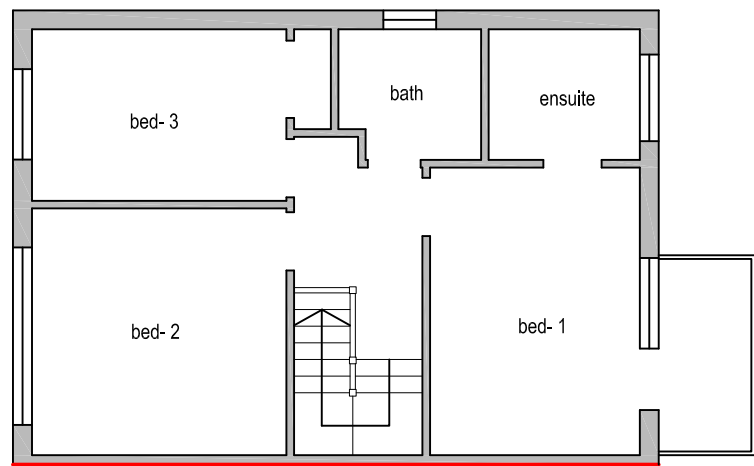


Existing Ground Floor Plan

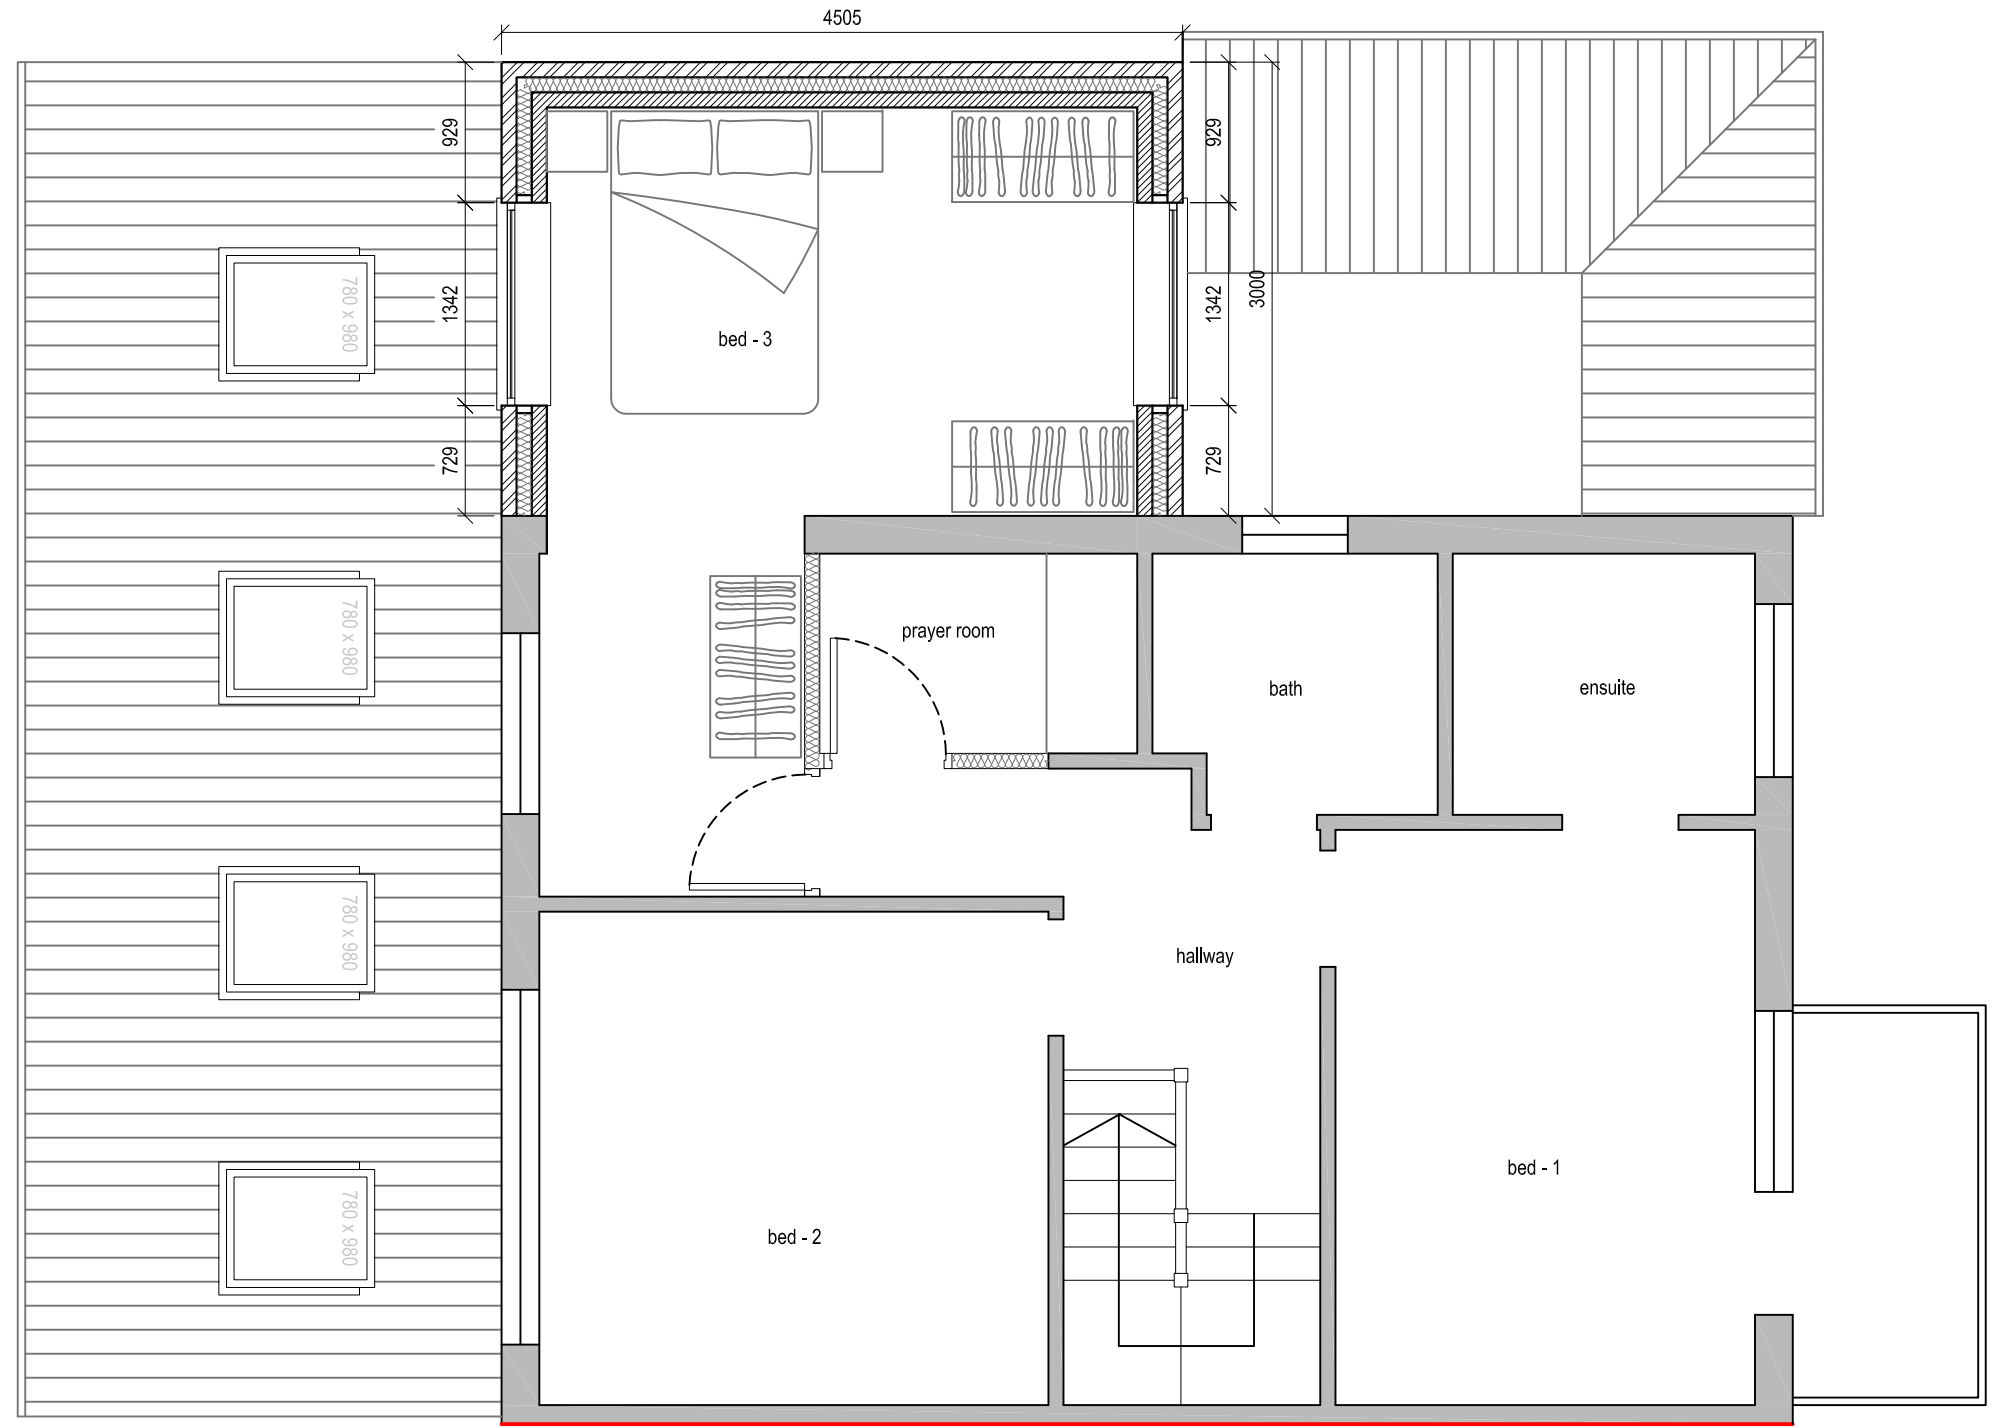

Proposed First Floor Plan



Rev Date Comments

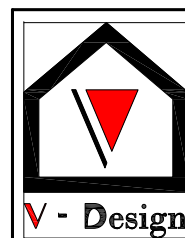

Dimensions to be verified on site
DO NOT SCALE FROM THIS DRAWING.
Any areas indicated on this drawing are for guidance only.
No responsibility is taken for their accuracy.

This drawing is the property of **V-DESIGN CAD Services Ltd** Copyright is reserved by them and the drawing is issued on the condition that it is not copied, reproduced, retained or disclosed to any unauthorized person, either wholly or in part without the consent in writing of **V-DESIGN CAD Services Ltd**

Email: vishal.p@vdesigncad.co.uk Mobile: 07971083395

Site Address:

18, Knoll Crescent,
Northwood,
HA6 1HJ

Title:

Existing & Proposed First Floor Plans

Scale:

1:50, 1:100

Paper Size:

A3

Drawn By: VP

Job Ref: 21079

Date: July 2021

Drawing No. PL - 02

