

LEGEND:

CONSTRUCTION NOTES:

REV	DESCRIPTION	DATE
-----	-------------	------

1	-	-
2	-	-
3	-	-
4	-	-
5	-	-
6	-	-
7	-	-
8	-	-
9	-	-
10	-	-

Project:
21 WEST COMMON ROAD,
UXBRIDGE, MIDDX. UB8 1NZ


Title:
PROPOSED ELEVATIONS

Client:
Mr. B. Chadha


SCALE	DATE
1	50
2	23
3	03
4	21

DATE	REVISION
1222	A1
P03	-


REN CONSULTANTS
3 HAVATON ROAD, LONDON E16 6EJ
TEL: 0208 461 6671
WWW.RENCONSULTANTS.CO.UK
DESIGN & PROJECT: UB8-2023
MANAGEMENT: @renconsultants

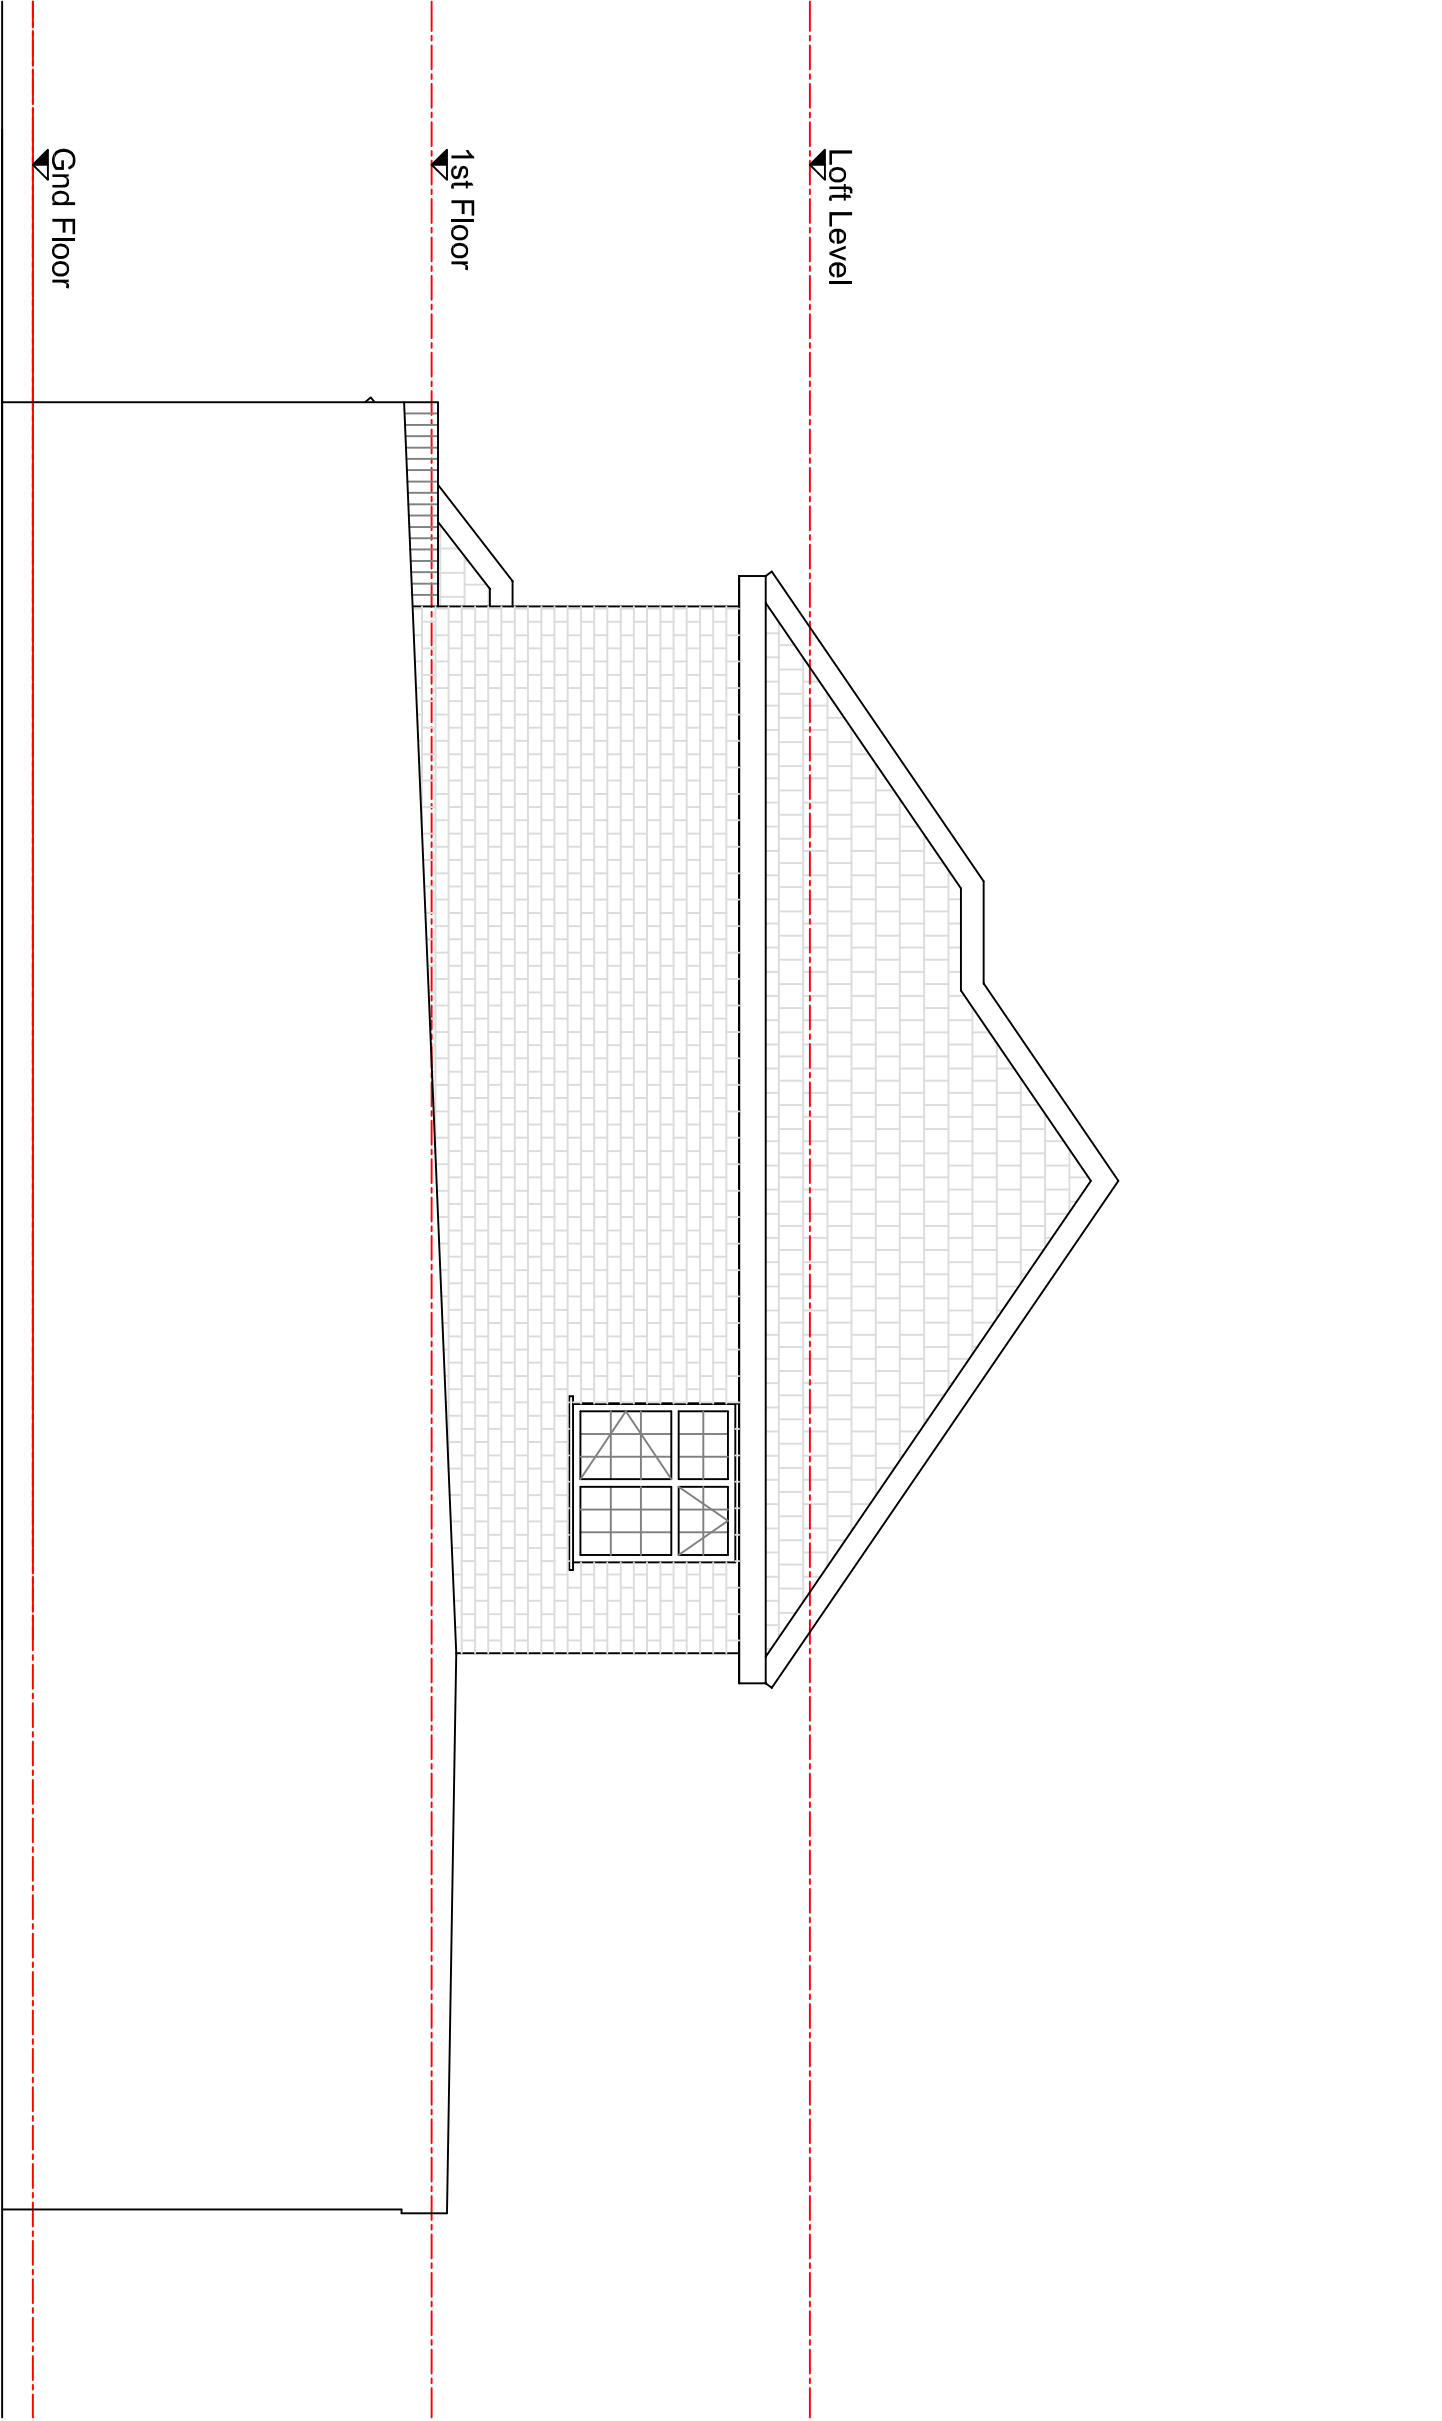


PROPOSED SIDE ELEVATION
1:50

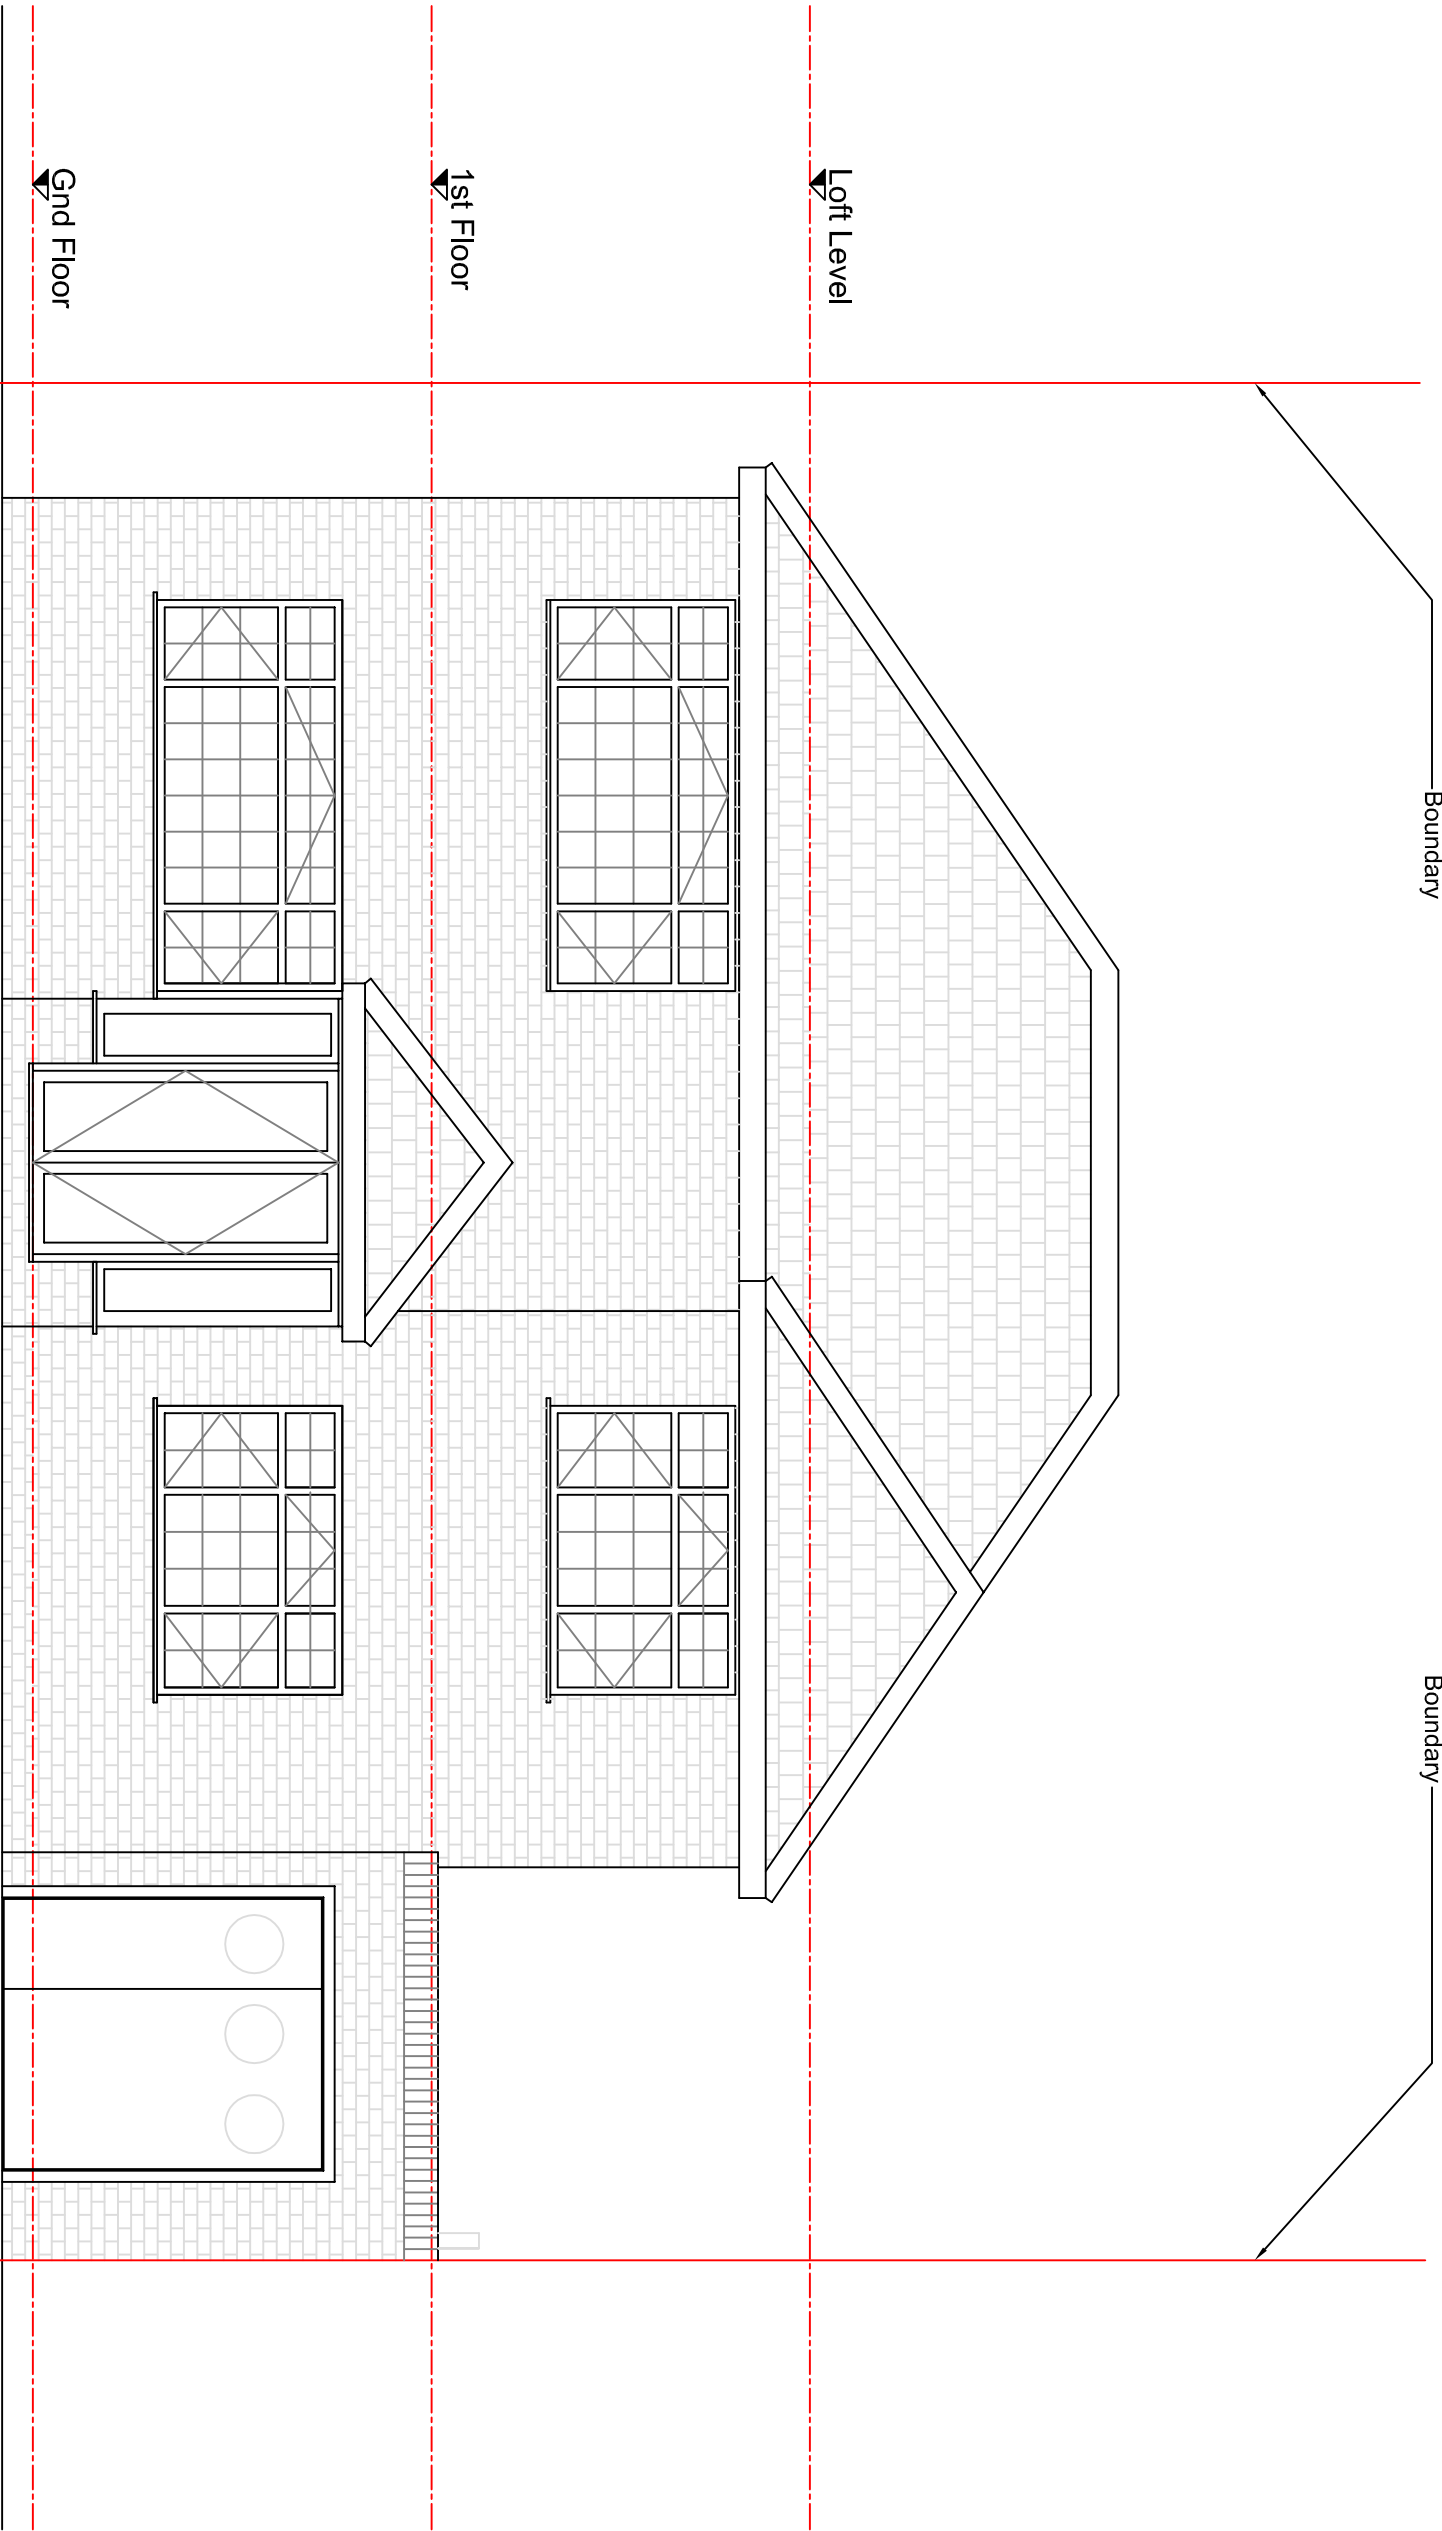

PROPOSED FRONT ELEVATION
1:50

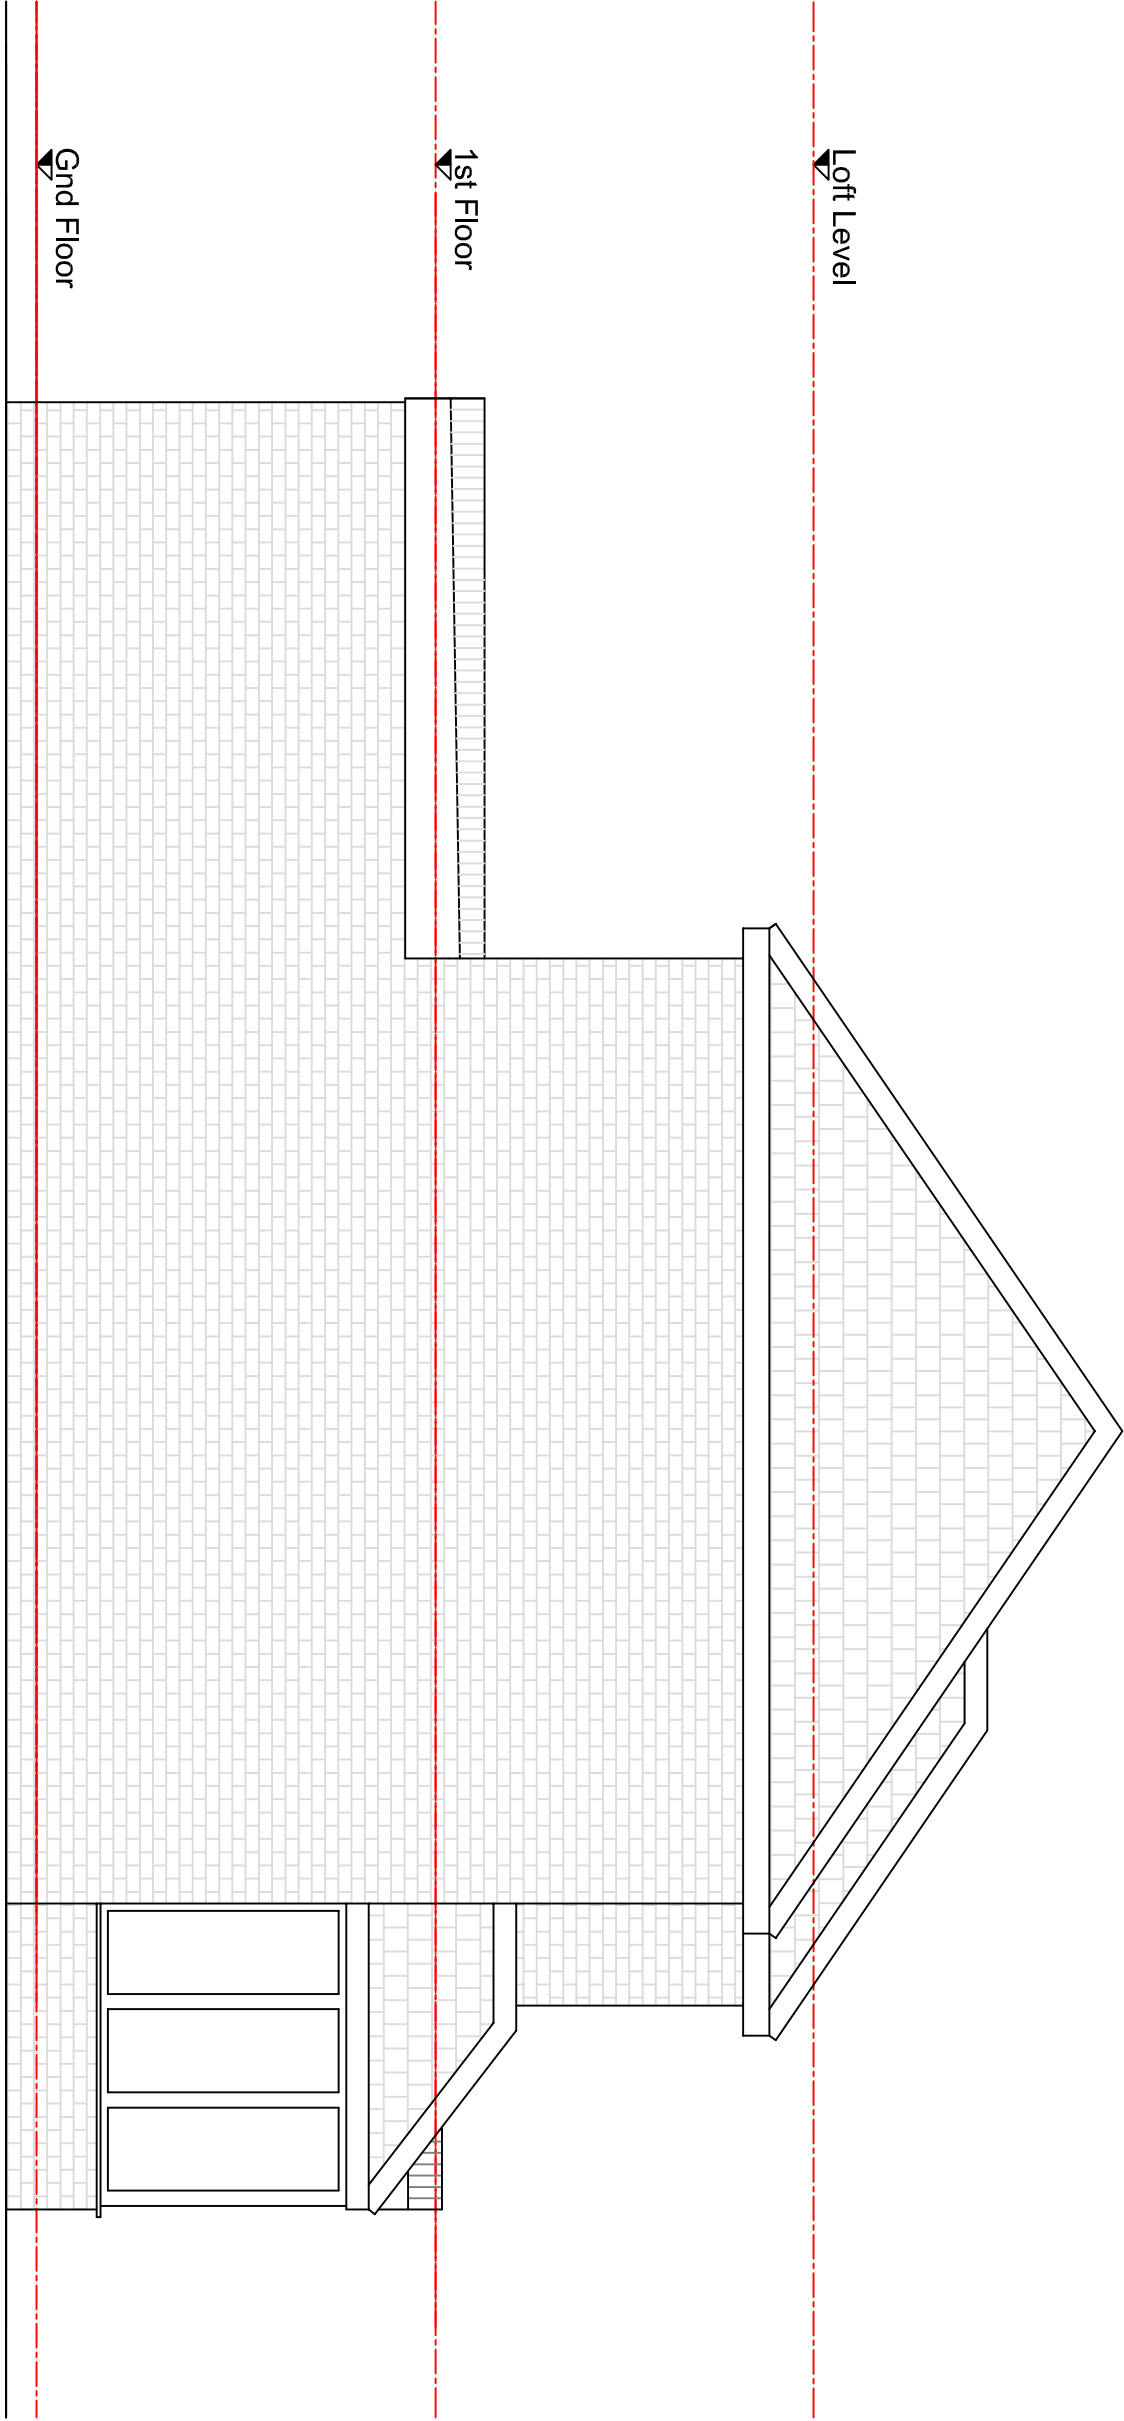

PROPOSED SIDE ELEVATION
1:50

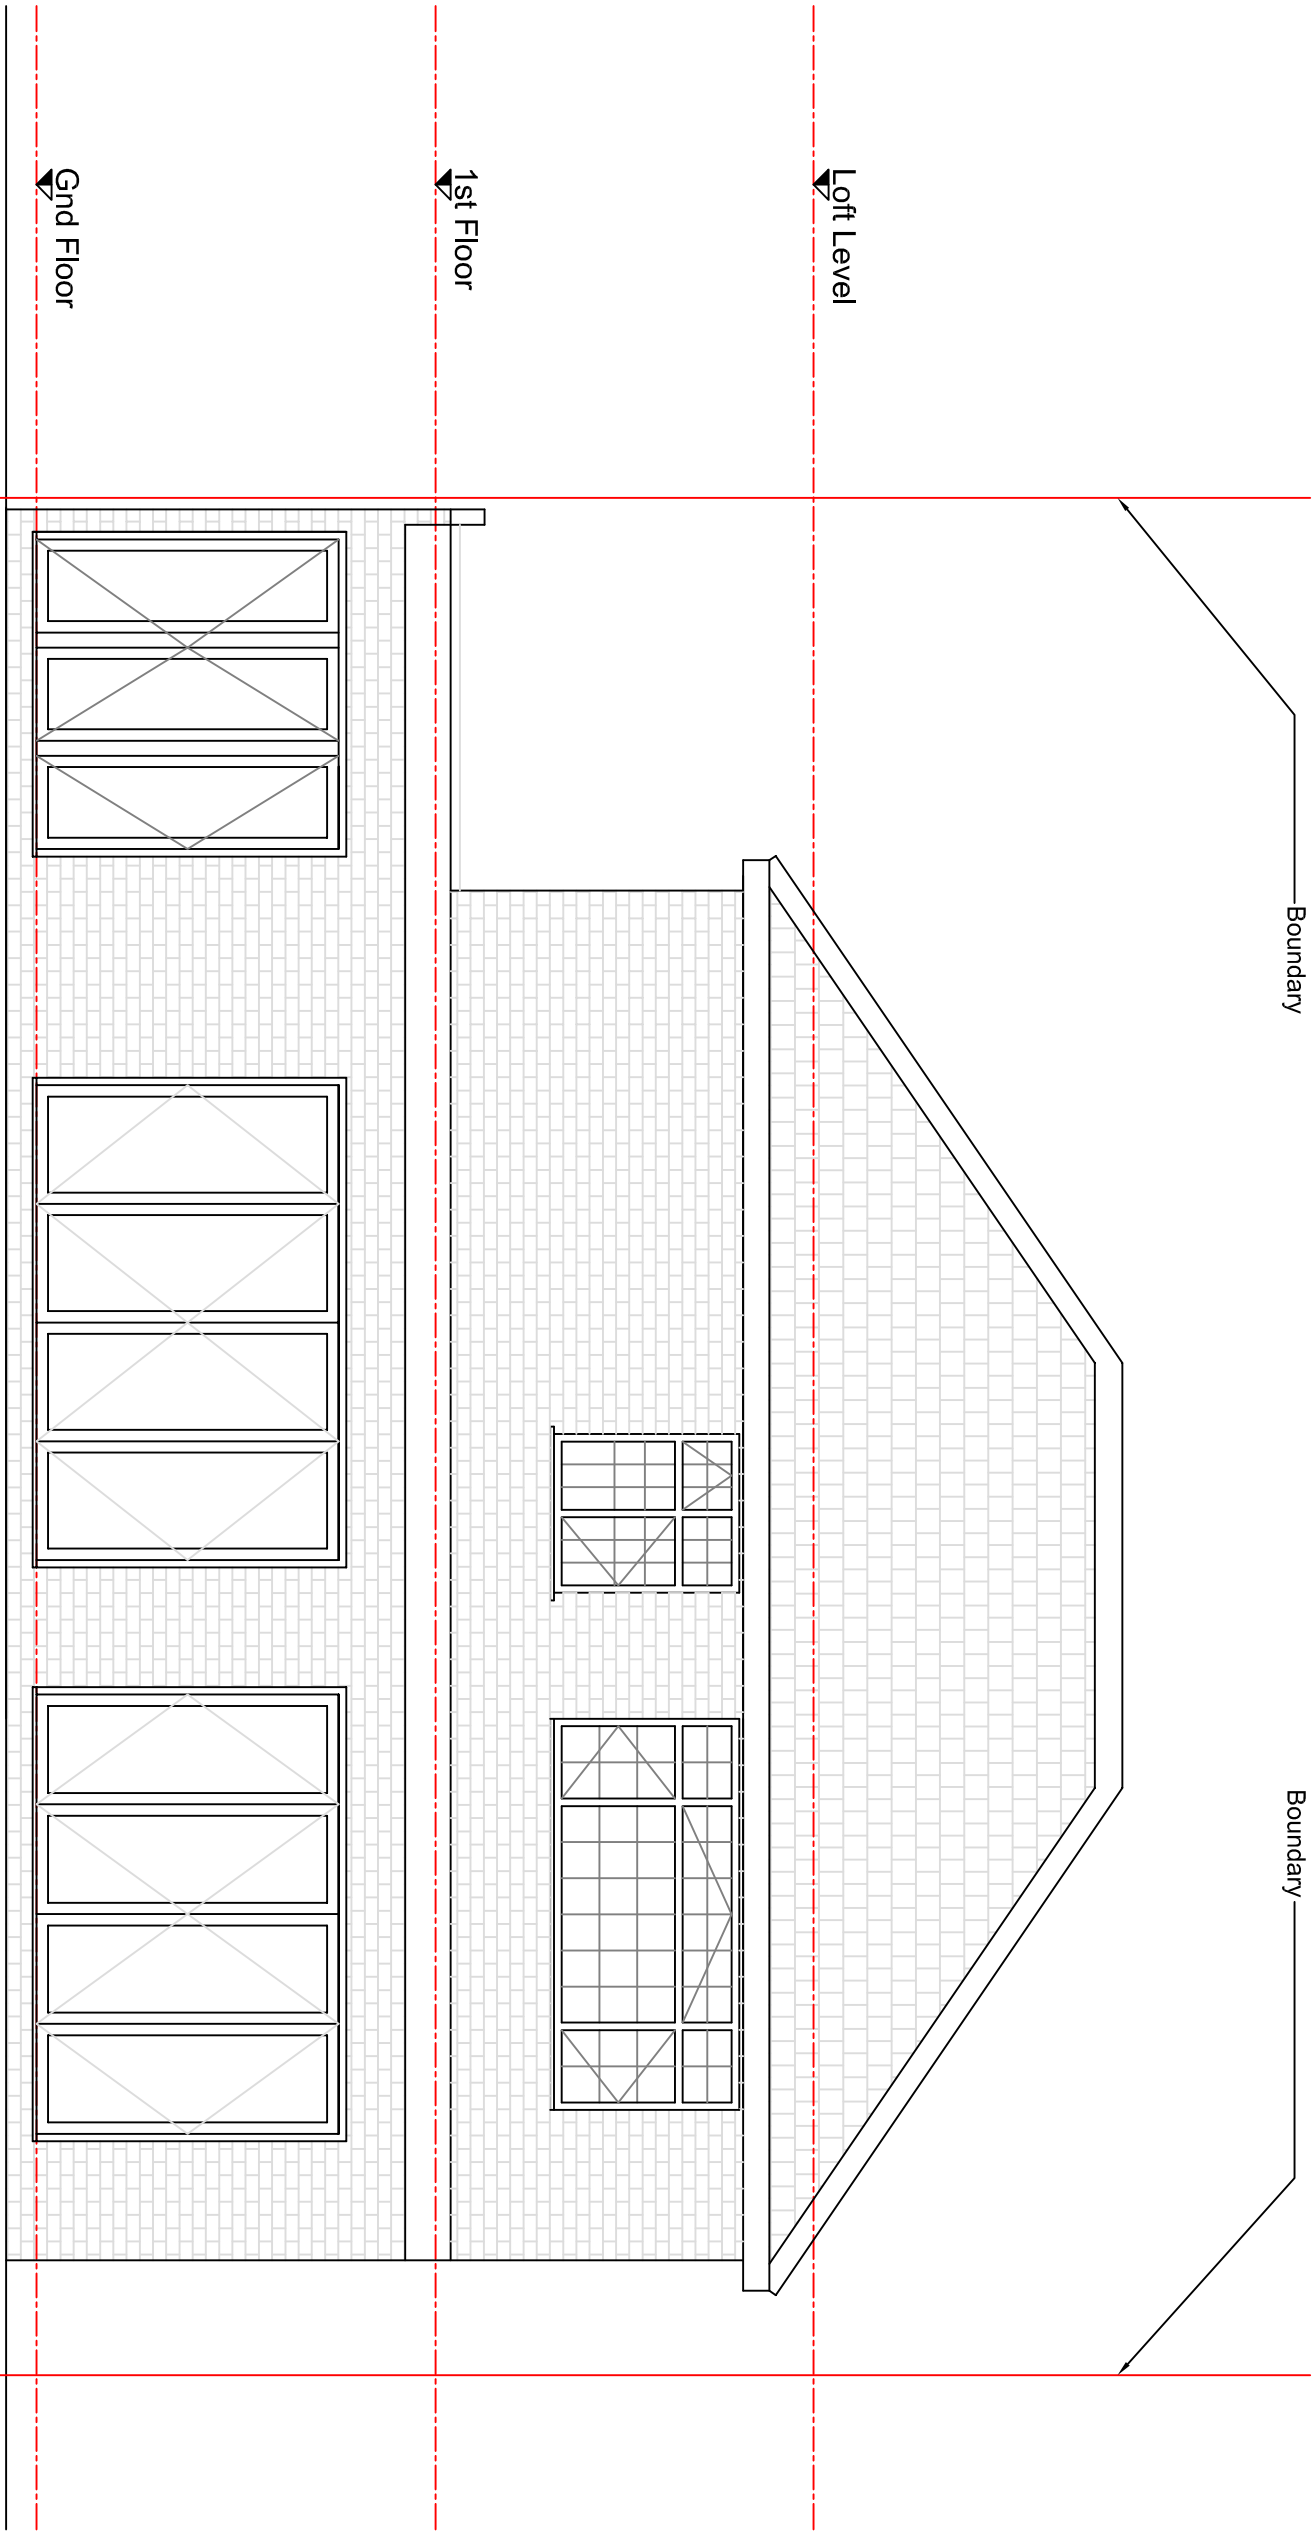

PROPOSED REAR ELEVATION
1:50

