USE FIGURED DIMENSIONS ONLY.
ALL DIMENSIONS MUJST BE CHECKED ON SITE & ANY INCONSISTENCIES MUST BE REPORTED BACK TO THE ARCHITECT.

THIS DRAWING AND ANY DESIGNS INDICATED THEREON ARE THE COPYRIGHT OF THE ARCHITECT. ALL RIGHTS ARE RESERVED. NO PART OF THIS WORK MAY BE REPRODUCED WITHOUT PRIOR PERMISSION IN WRITING FROM THE ARCHITECT.

1 SITE PLAN
1 : 1500

0 10 25 50

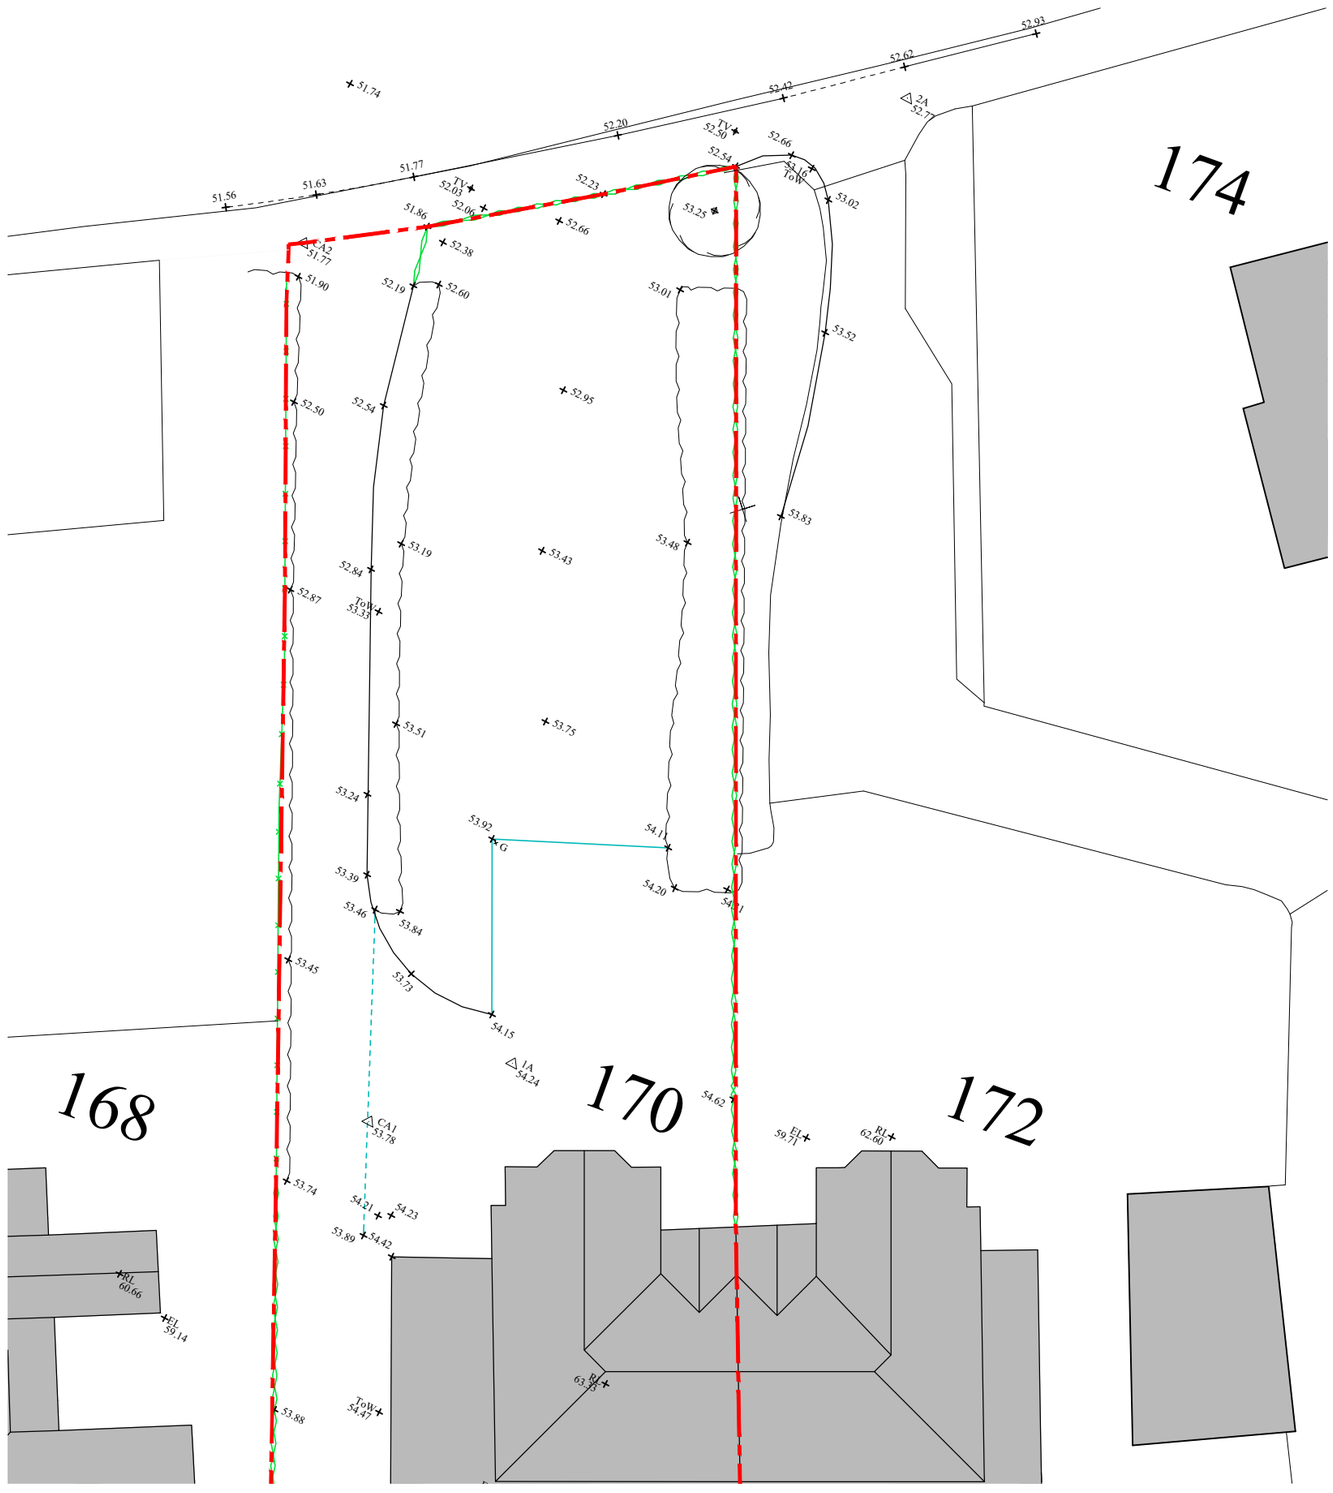

2 EXISTING SITE PLAN
1 : 250

0 1 5 10

Bchitecture
11A Beresford Road London N2 8AT
t 07932 796 407 e Bchitecture@gmail.com

LOCATION
Land to the Front of
170 Harefield Rd
Uxbridge UB8 1PP

DRAWING TITLE
LOCATION PLAN &
SITE PLAN

DATE
Dec 2021

SCALE
1:1500
1:250
@A3

JOB NO
2009

DWG NO/REV
110/A