


ROOF	JAN 2022	A
AMENDMENTS	DATE	REV.

Drawings, views and levels shown herein are only approximate and subject to site survey. All dimensions are to be based on the finished ground level and to be taken from the centre of the wall or face of the wall as indicated. The drawings are to be taken from the centre of the wall or face of the wall as indicated. The drawings are to be taken from the centre of the wall or face of the wall as indicated.

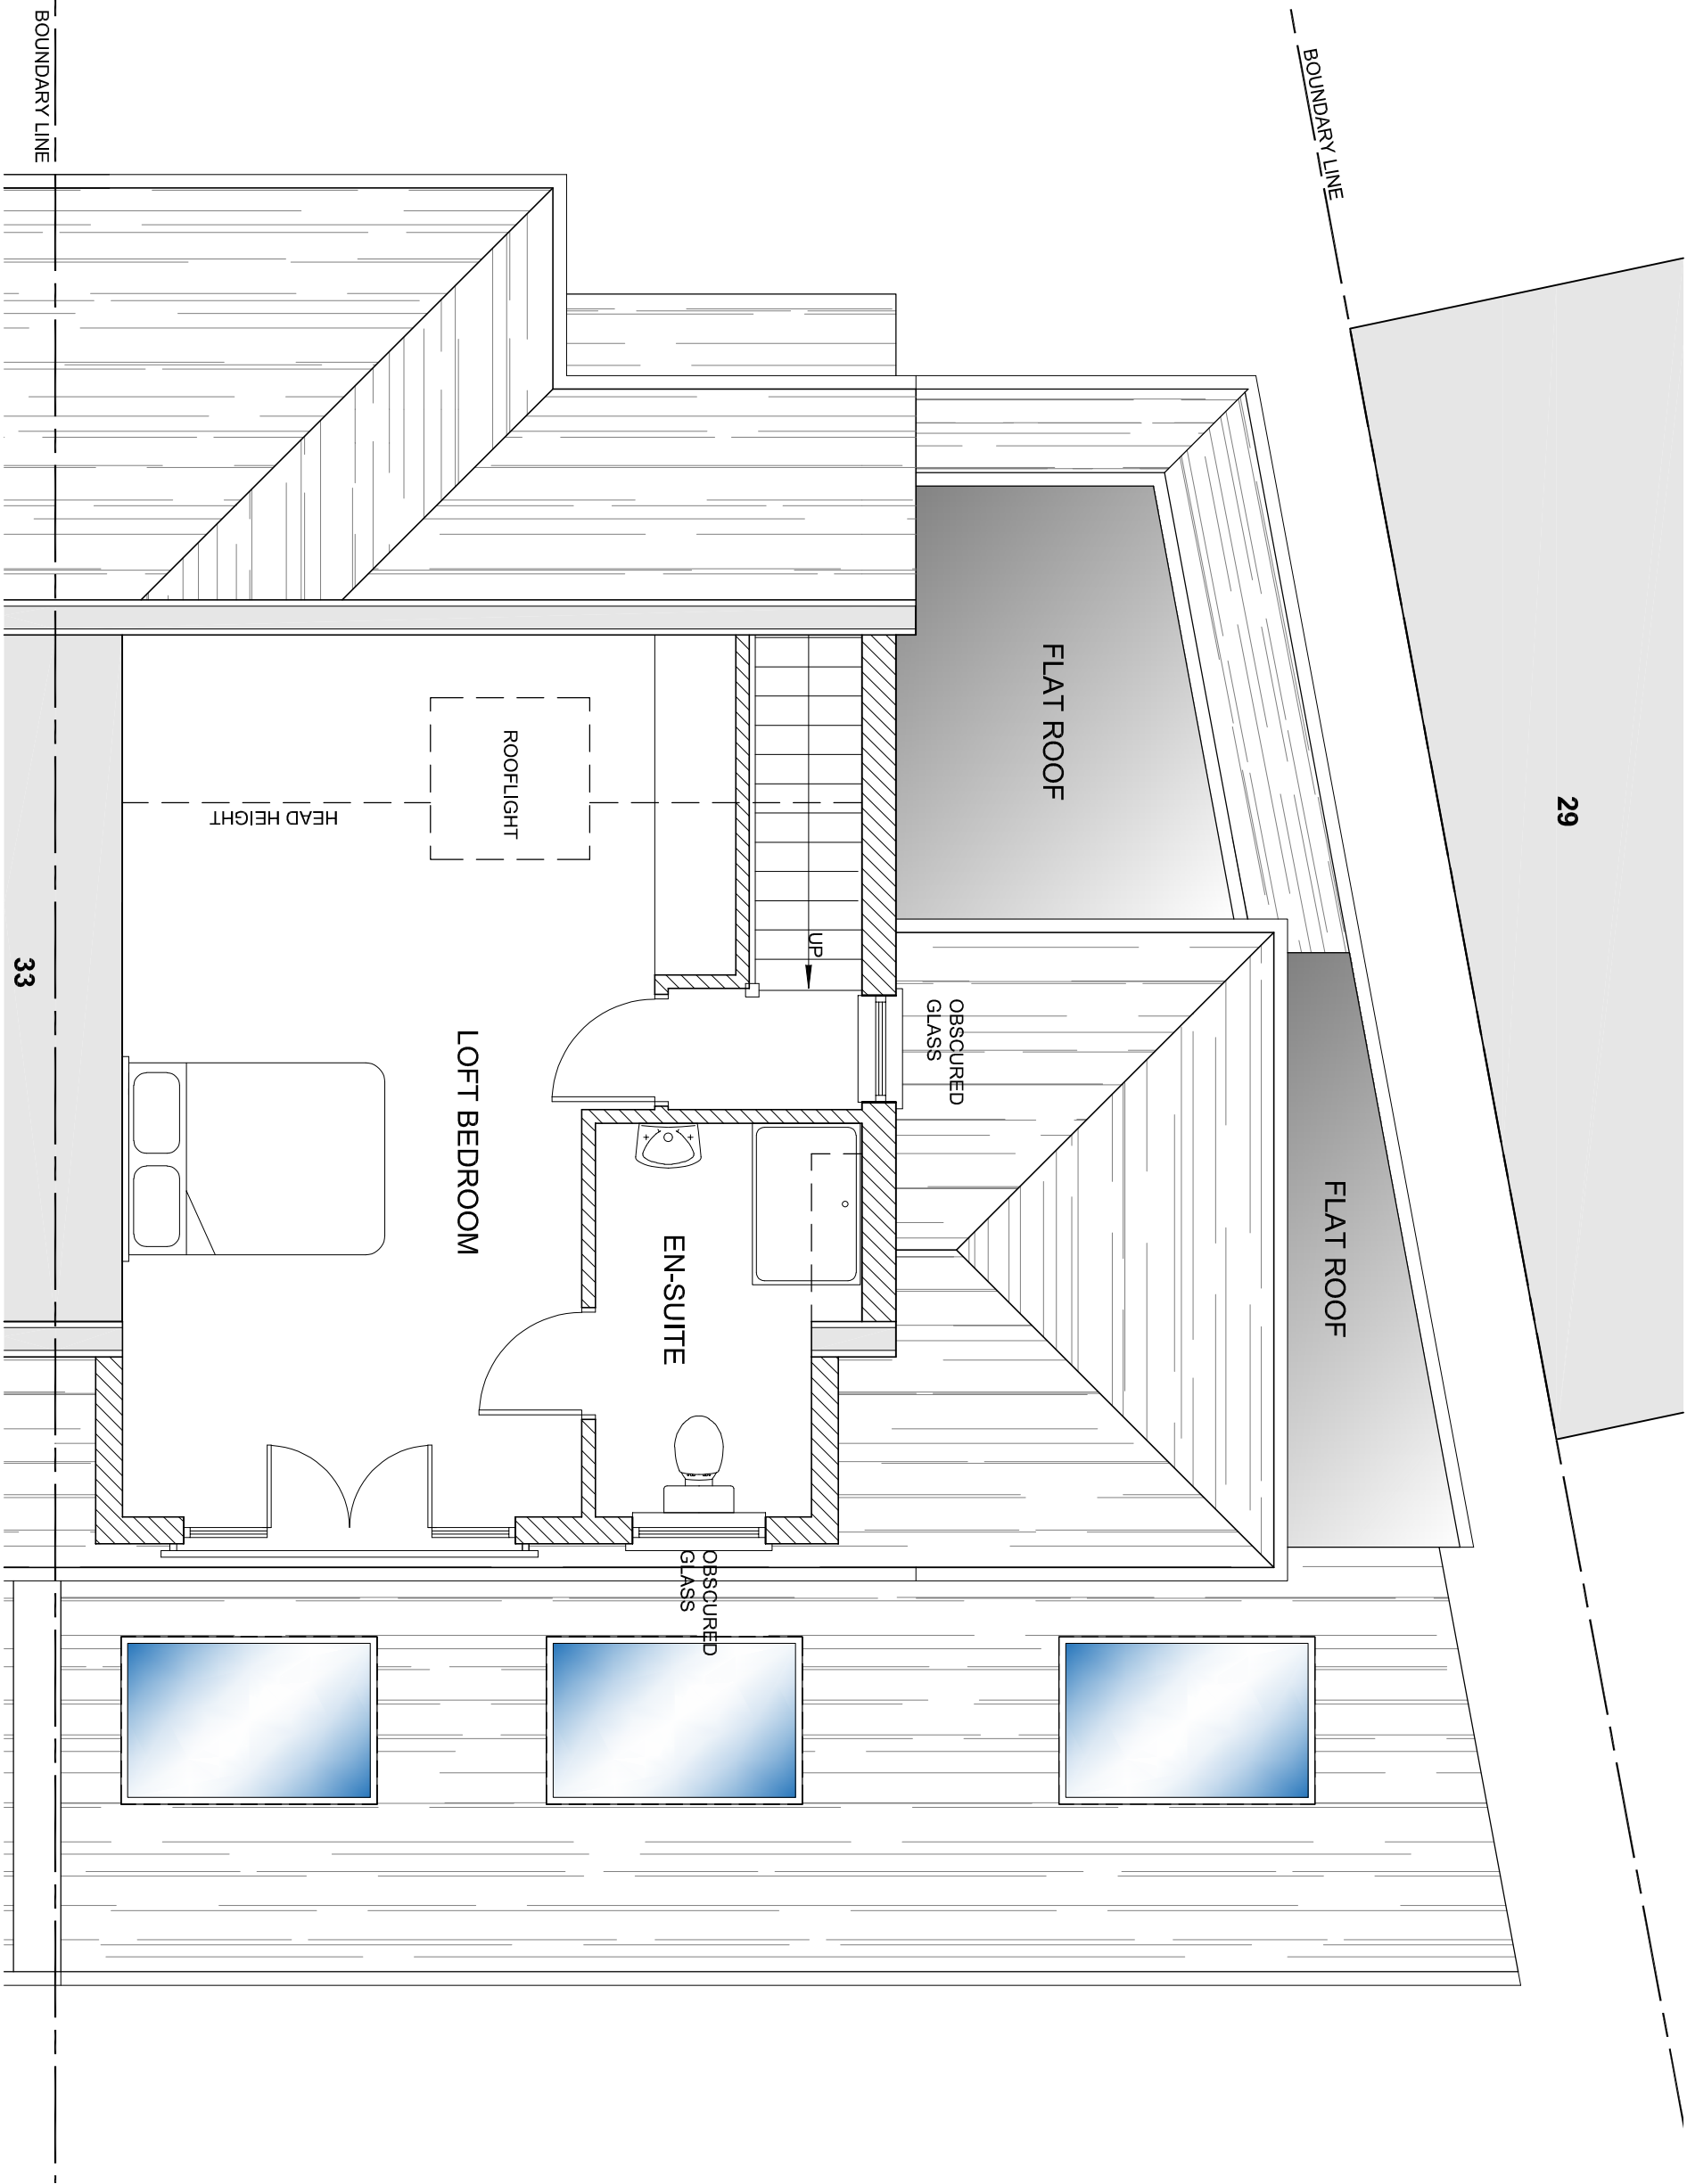

bernard murray design
chartered architect
www.bmarchitecture.co.uk
78 BRIDGE ROAD, UXBRIDGE, MIDDLESEX UB8 3QW
TEL: 07958 471714 EMAIL: bmmurraydesign@yahoo.co.uk

PROJECT
31 BROADHURST GARDENS
RUISLIP
HA4 9JQ

CLIENT
SARAH MCNALLY

DRAWING
PROPOSED LOFT PLAN

SCALE	1:50 @ A3	DRAWING NUMBER	REV.
DATE	JAN 2022	1164-10	A
DRAWN	BM		