


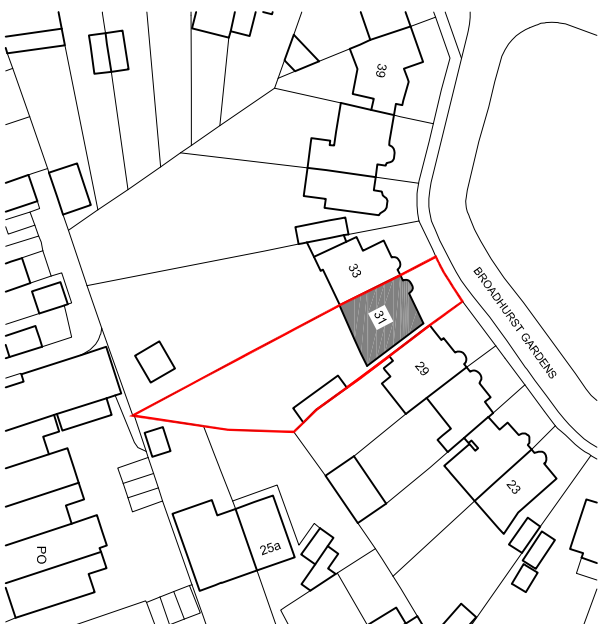
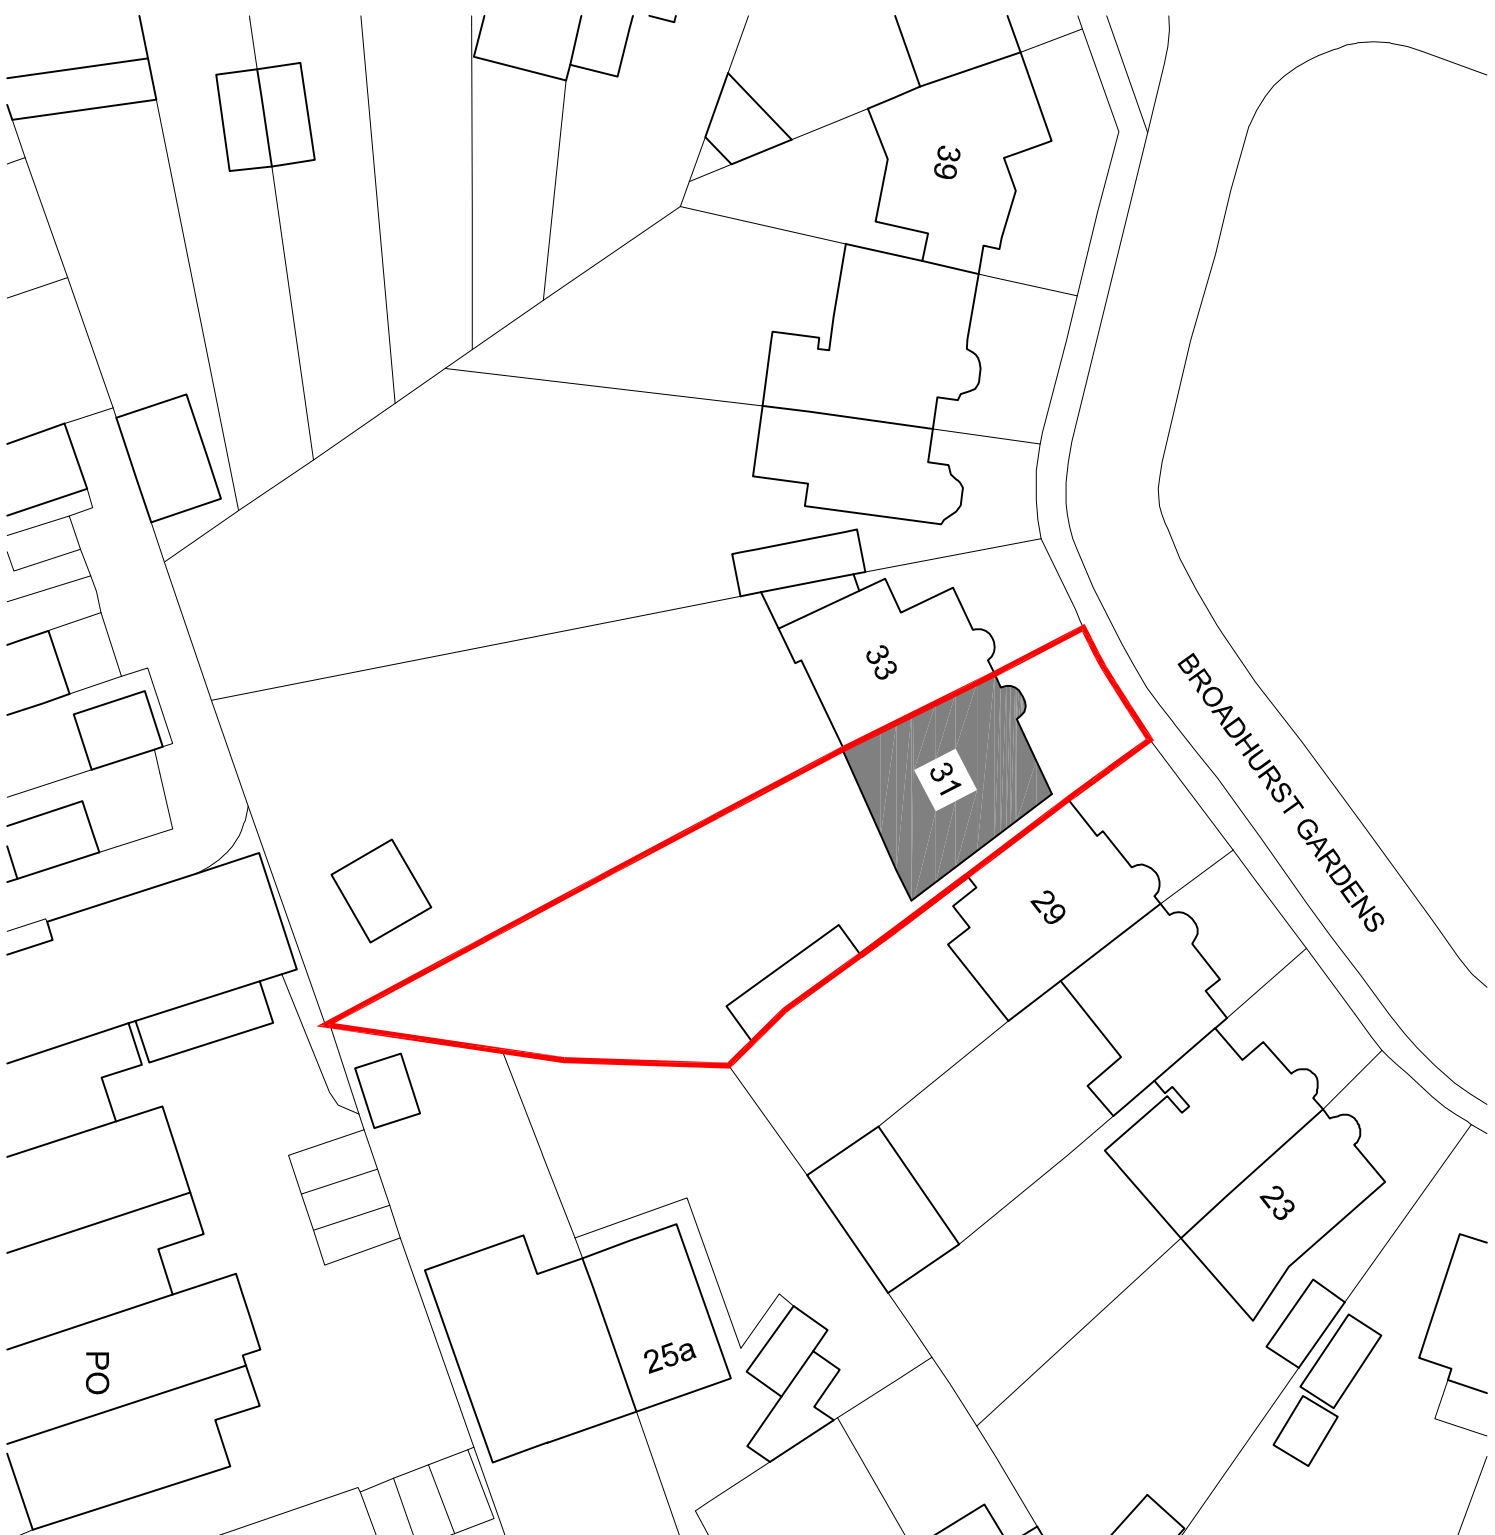
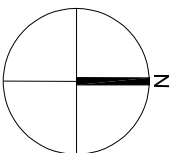


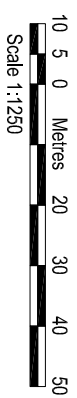

LOCATION PLAN 1:1250

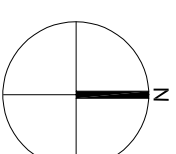

BLOCK PLAN 1:500

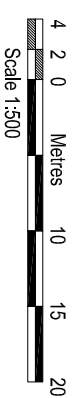

AMENDMENTS	DATE	REV.
------------	------	------

Dimensions, stress and levels where given are only approximations and subject to site survey. All dimensions are to be checked on site. Floured dimensions only are to be taken from the drawing.

This drawing is to be read in conjunction with all relevant consultants and/or specialist drawings/documents and any discrepancies or variations are to be notified to the architect before the

[illegible]

bernard murray design
chartered architect

WWW.BMURRAYDESIGN.CO.UK

78 BRIDGE ROAD, UXBRIDGE, MIDDLESEX UB82QW
TEL: 07958 471714 EMAIL: BMURRAYDESIGN@YAHOO.CO.UK

EMAIL: BMURRAYDESIGN@YAHOO.CO.UK

PROJECT

31 BROADHURST GARDENS

RUISLIP

HA4 9JQ

CLIENT

SARAH MCNALLY

DRAWING

LOCATION AND BLOCK PLANS

SCALE 1:1250 & 1:500 @ A3	DRAWING NUMBER	REV.
---------------------------	----------------	------

DRAWN	BM	1164-1
-------	----	--------

164-1