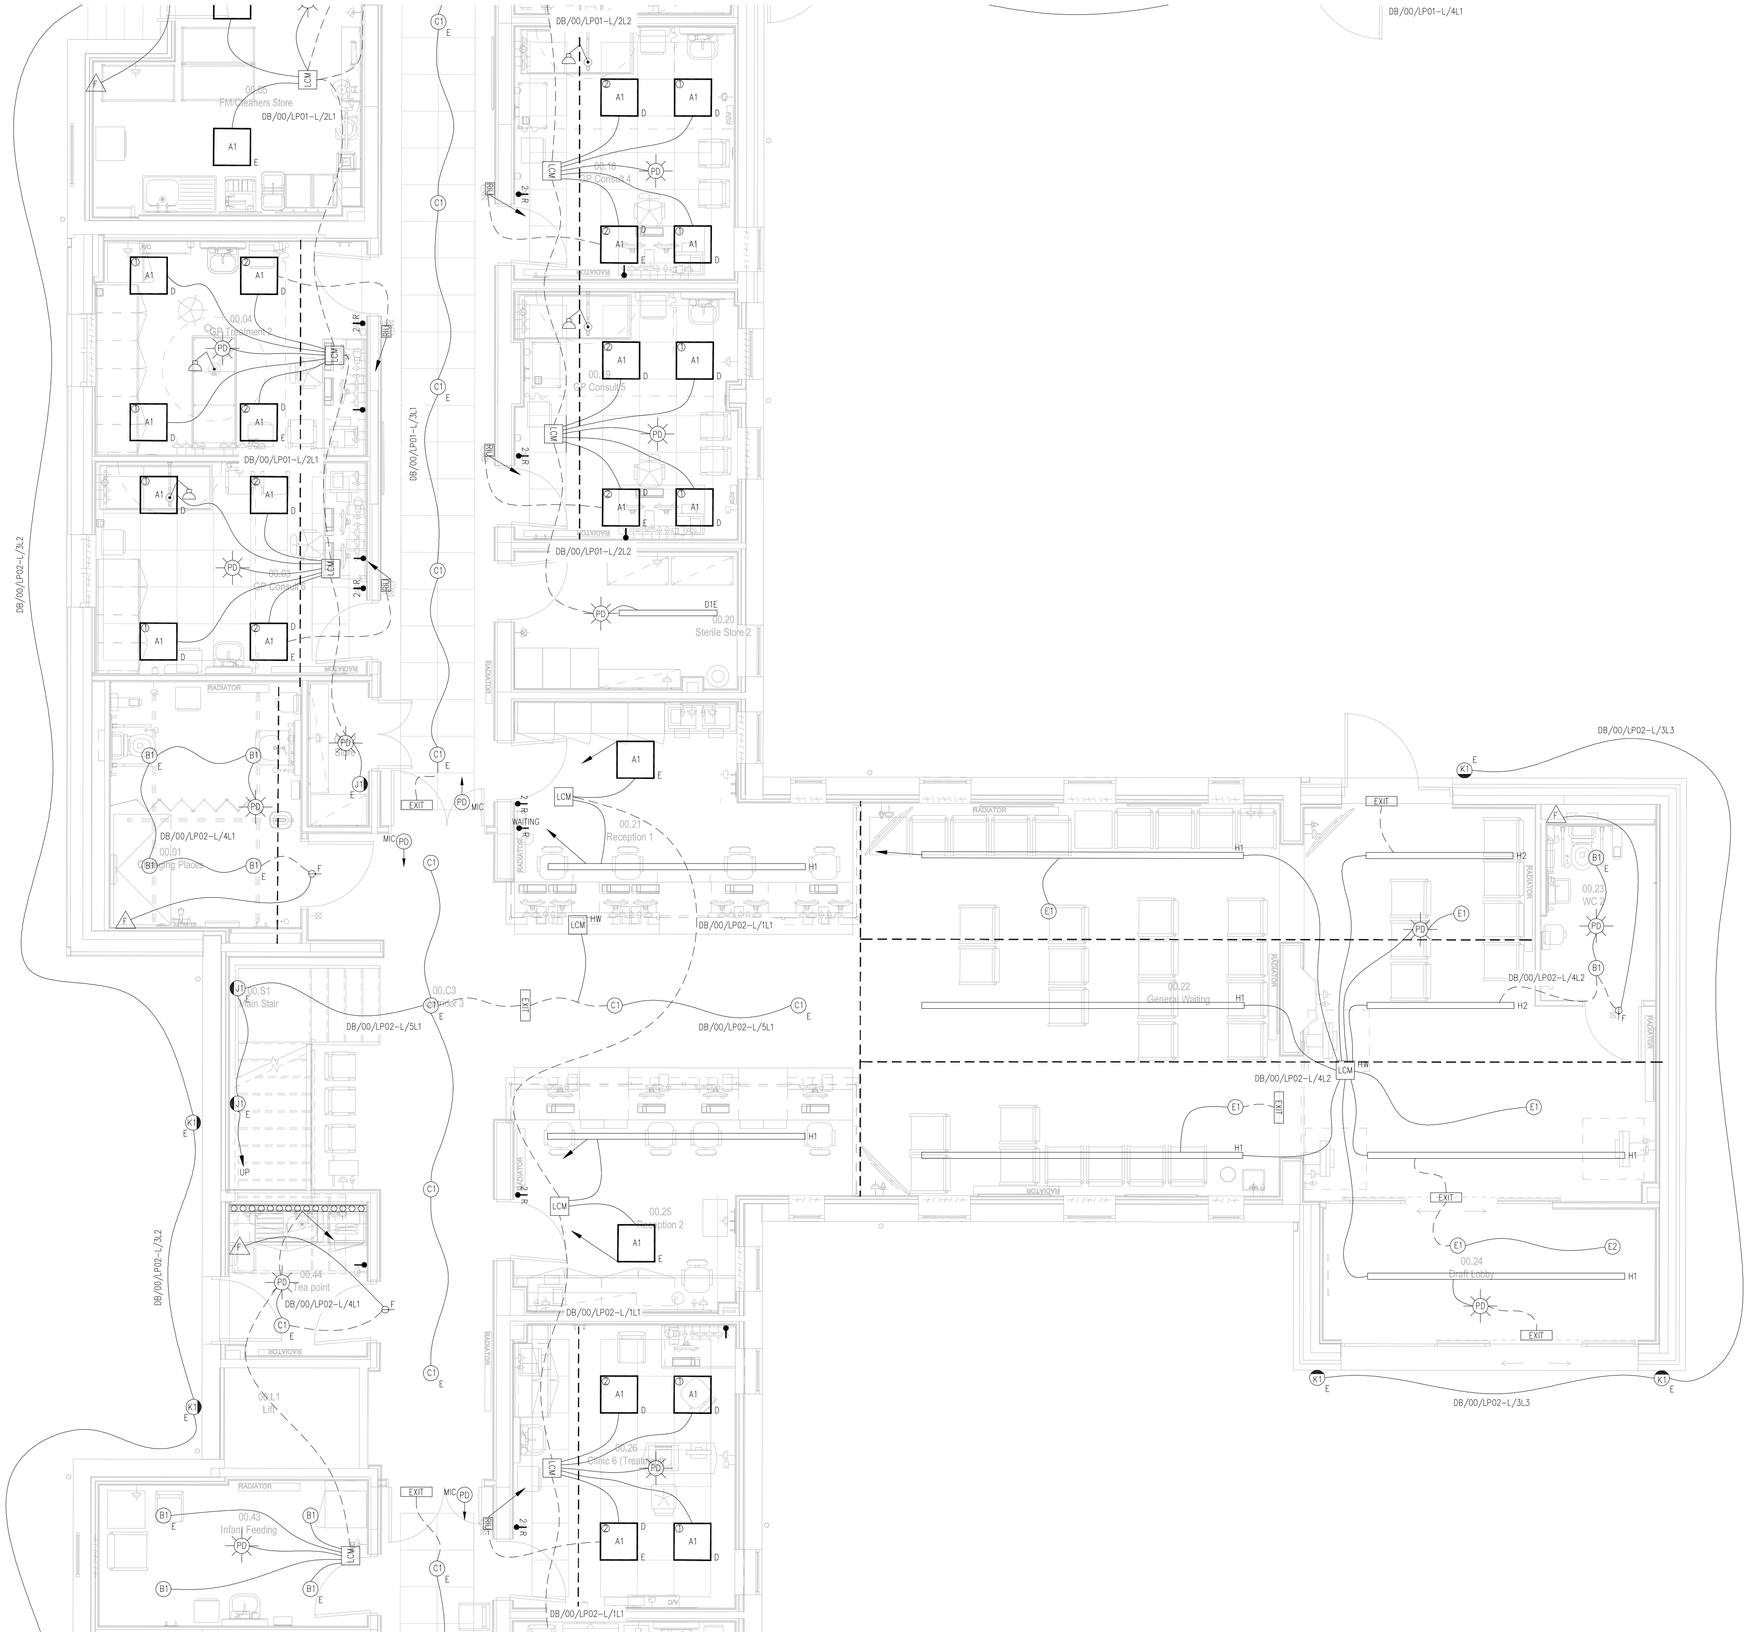

NOTES:

1. REFER TO DRAWING 41935(60)001 FOR ELECTRICAL SYMBOLS LEGEND.
2. THIS DRAWING SHALL BE READ IN CONJUNCTION WITH RELEVANT SCHEMATIC DRAWINGS AND EQUIPMENT SCHEDULES.
3. THIS DRAWING SHALL BE READ IN CONJUNCTION WITH ALL OTHER SERVICES DRAWINGS FOR THIS AREA.
4. THIS DRAWING SHALL BE READ IN CONJUNCTION WITH THE ARCHITECTURAL AND STRUCTURAL DESIGN INFORMATION.
5. NUMBER REFERS TO THE SWITCHING GROUP OF THE LUMINAIRE..

LEGEND:

- A1 — THORN OMEGA PRO 2, 4000K, 3000Lm, 24W
- C1 — THORN OMEGA CIRCULAR, 3000K, 2800Lm, 33W
- B1 — THORN CHALICE PRO, 3000K, 1150Lm, 11W
- J1 — ORLIGHT LEO, 3000K, 2933Lm, 23W
- J1 — ORLIGHT LEO WALL MOUNTED, 3000K, 2933LM, 23W
- N1 — DESIGNPLAN BASILICA, 3000K, 3265Lm, 30.3W
- N2 — DESIGNPLAN BASILICA, 3000K, 2711LM, 24W
- E1 — WHITECROFT FLORIN E3 OPEN AREA DISTRIBUTION, 4000K, 148Lm, 1W
- E2 — WHITECROFT FLORIN E3 ESCAPE ROUTE DISTRIBUTION, 4000K, 151LM, 1W
- K1 — THORN EYEKON LED WALL MOUNTED, 3000K, 1100Lm, 11W
- D1 — THORN POPPACK LED, 3000K, 6300Lm, 59W
- F1E — THORN IMPACTFORCE II WITH EMERGENCY, 3000K, 6450Lm, 51W
- H1 — ZUMTOBEL SLOTLIGHT INFINITY OPAL COVER. 4000K, 6750Lm, 67W
- H2 — ZUMTOBEL SLOTLIGHT INFINITY OPAL COVER. 4000K, 3850LM, 45W
- LCM — LIGHTING CONTROL MODULE
- INSPECTION LAMP REFER TO ADB SHEETS FOR LOCATIONS WHERE WALL OR CEILING MOUNTED. BACKETRY TO BE PROVIDED AS REQUIRED.
- PD — AUTOMATIC LIGHTING CONTROL SENSOR PASSIVE INFRA-RED
- EXIT — EMERGENCY EXIT LUMINAIRE
- X — ONE WAY RETRACTIVE SWITCH 'X' DENOTES NUMBER OF GANGS
- X — ONE WAY SWITCH 'X' DENOTES NUMBER OF GANGS
- MIC PD — WALL MOUNTED DIRECTIONAL CURTAIN MICROWAVE PRESENCE DETECTOR
- DISTRIBUTION BOARD
- LOW LEVEL CONCEALED LED STRIPLIGHTING WITHIN DESK
- E — DENOTES EMERGENCY LUMINAIRE
- D — DENOTED LUMINAIRE IS DIMMABLE
- HW — DENOTES HARD WIRED
- RIU — ROOM IN USE SIGN
- F — FAN ISOLATOR
- F — EXTRACT FAN

Date	Description	Rev	By
08/08/24	CIRCUIT REFS ADDED, PRELIMINARY ISSUE	P2	PC
16/07/24	PRELIMINARY ISSUE	P1	PC

Revision Description

hulley & kirkwood consulting engineers

London Office

Castle House Horizon Centre
28-38 Upper High Street
Epsom
Surrey
KT17 4RS

Tel No: 01372 747 047
E: hk.london@hulley.co.uk

...Making Buildings Work

Project:
NORTHWOOD & PINNER HEALTH CENTRE P23

Drawing Title:
GROUND FLOOR
LIGHTING LAYOUT
CENTRAL

Drawing Number:
41935(63)002

Revision:	**P2**
Date:	**28/05/2024**
Scale:	**1:50**
Drawn By:	**PC**
CAD Dwg File:	**41935(63)002.dwg**
Arch. Base Dwg:	

Issue Status:
PRELIMINARY

A1