


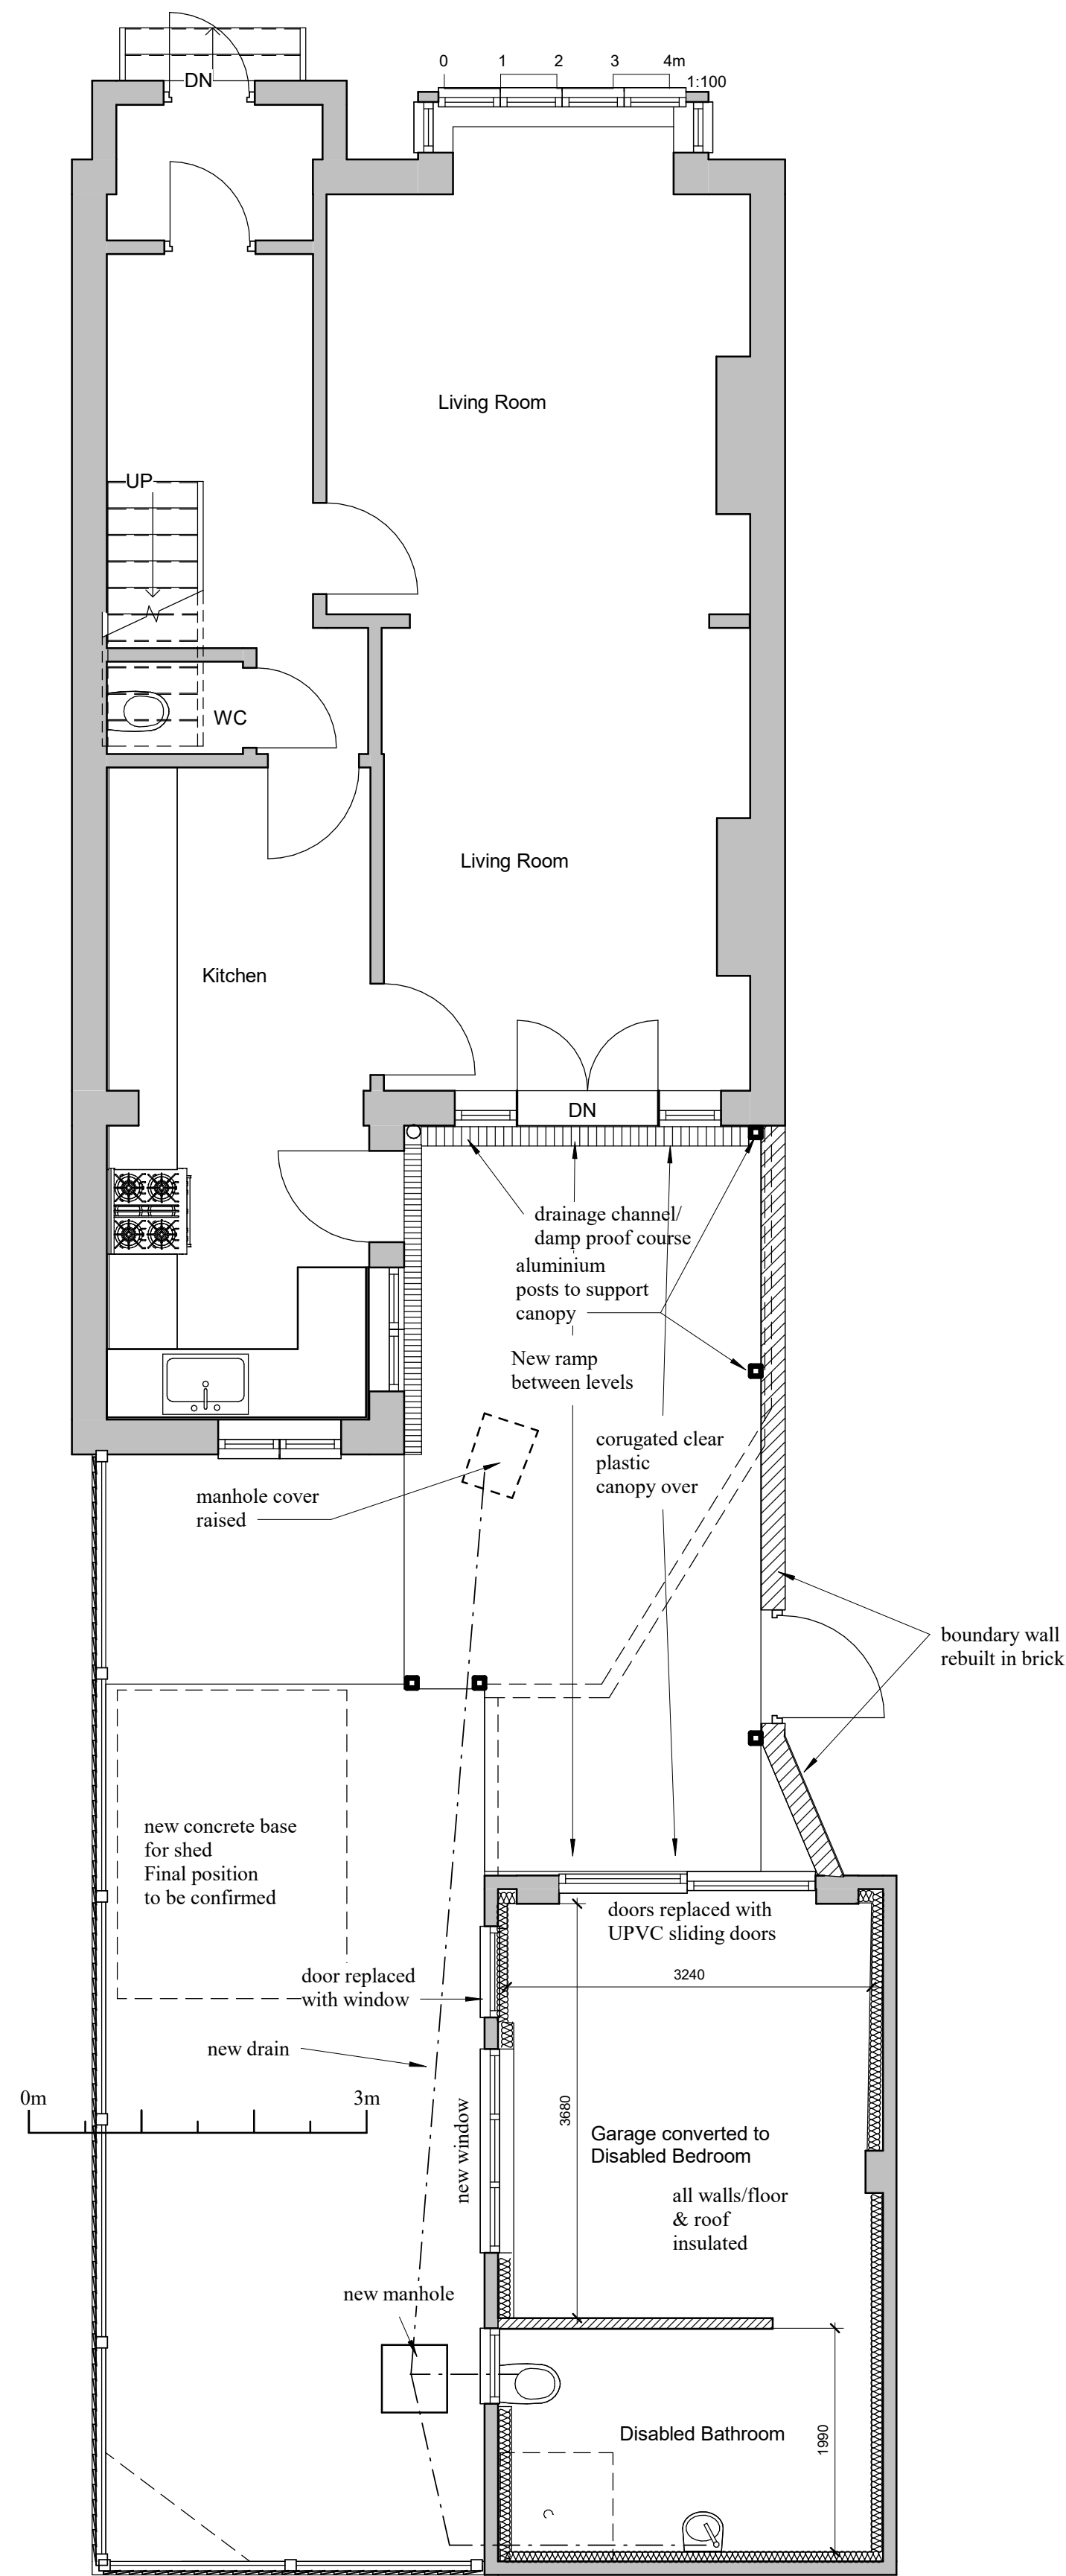


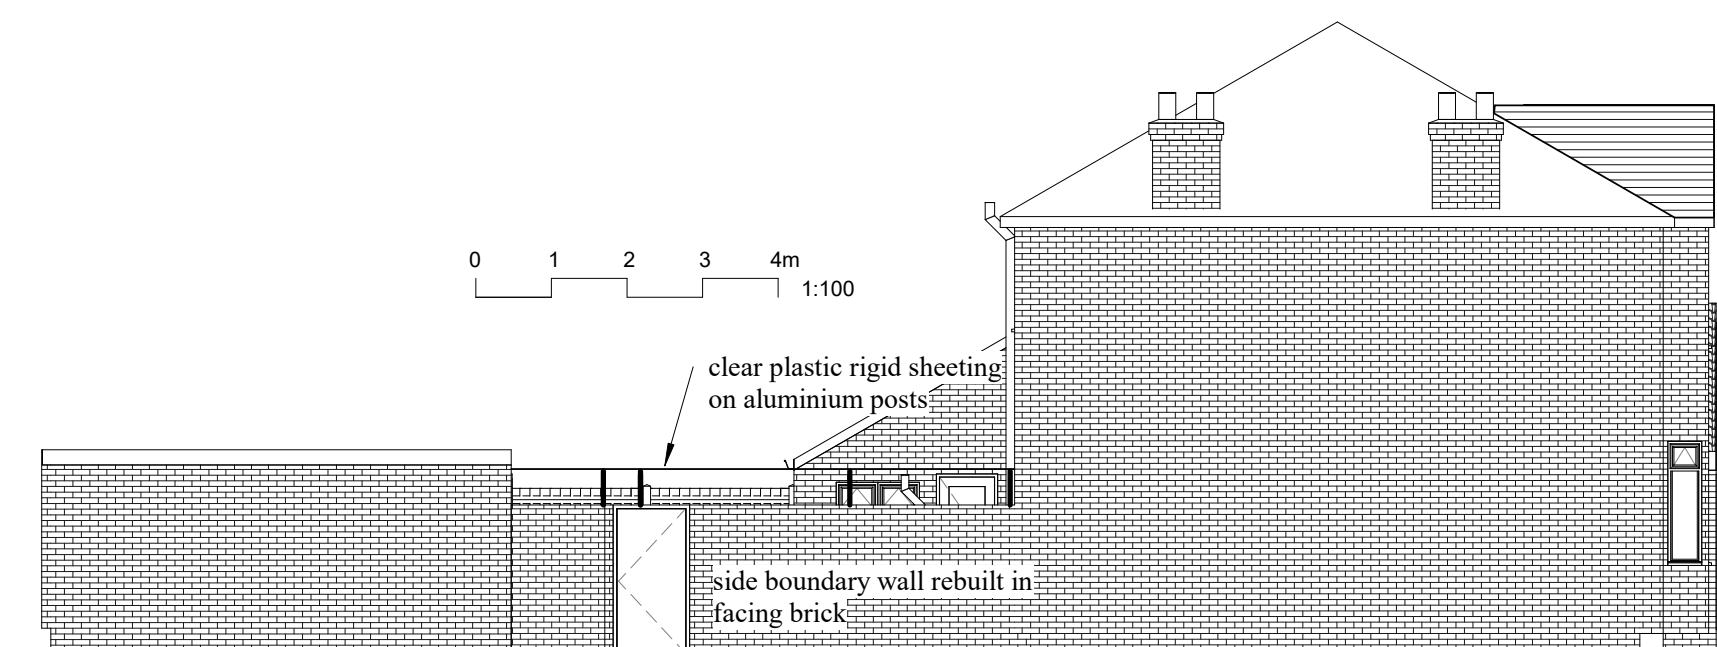


Ground Floor - proposed
1 : 50

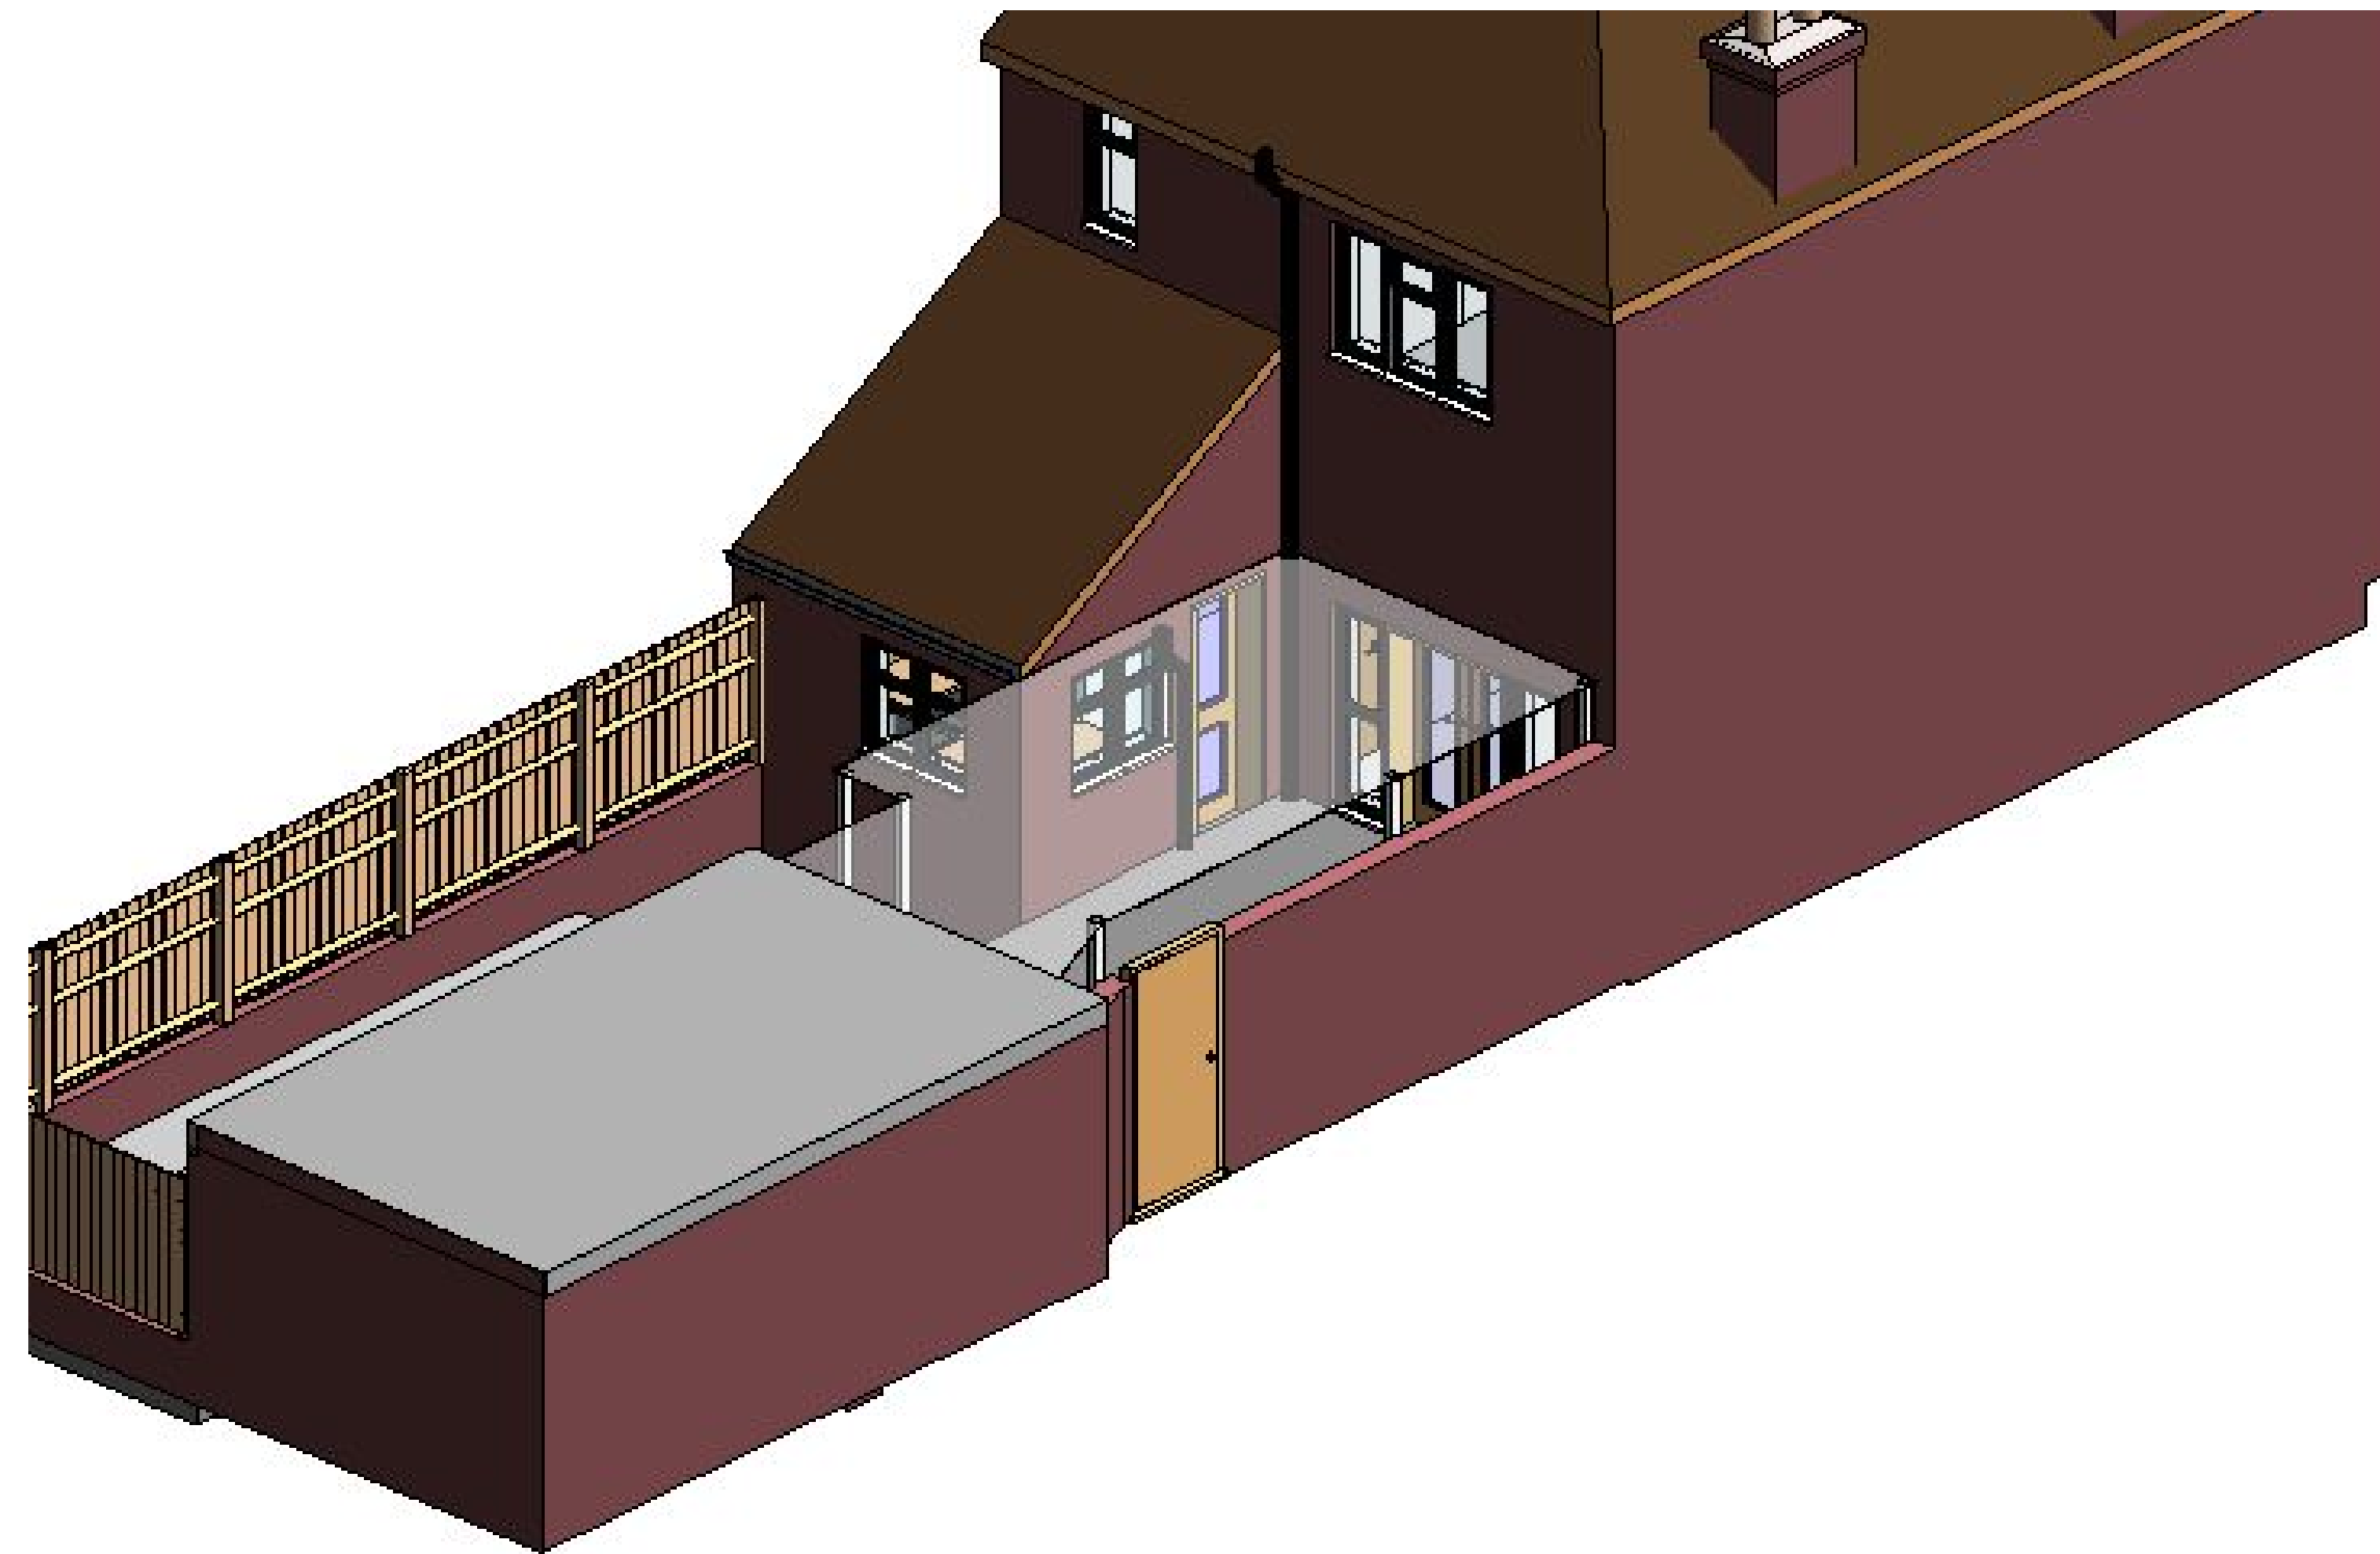

Side elev - proposed
1 : 100

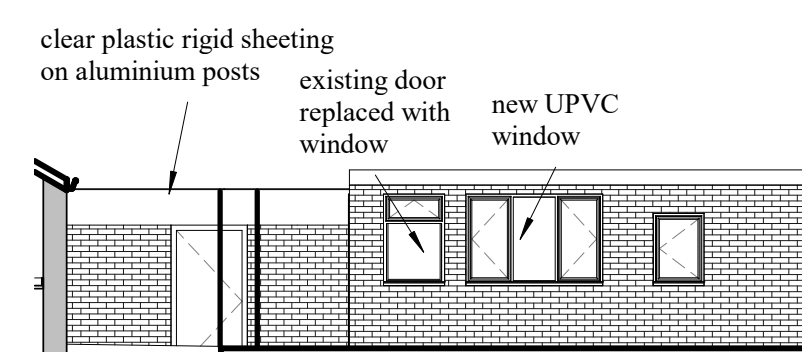

Garage -side elev - proposed
1 : 100

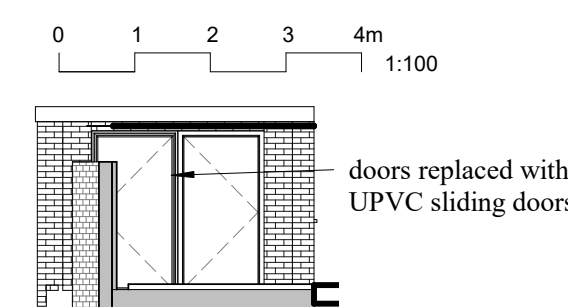

Garage - front elev - proposed
1 : 100

A	Revision 1	31 Jan 22
Rev	Description	Date
Revision Schedule		
Bob Trimble AA Dip, RIBA architect & surveyor		
36 York St Twickenham TW1 3LJ Tel: 020 8538 9303 mob: 07785 711635 email: bob@trimblearchitects.co.uk		
Client Mr & Mrs Sadiq Abubacker		
Project 12 Hillingdon Hill Uxbridge UB10 0JB		
Drawing Title Disabled adaptations - proposed		
1st Issue date 18 Jan 22	Original Sheet Size A1	Scale As indicated
Status PLANNING		
Drg No. 2040/2A		
Contractors must check all dimensions on site before starting. Do not scale this drawing		