




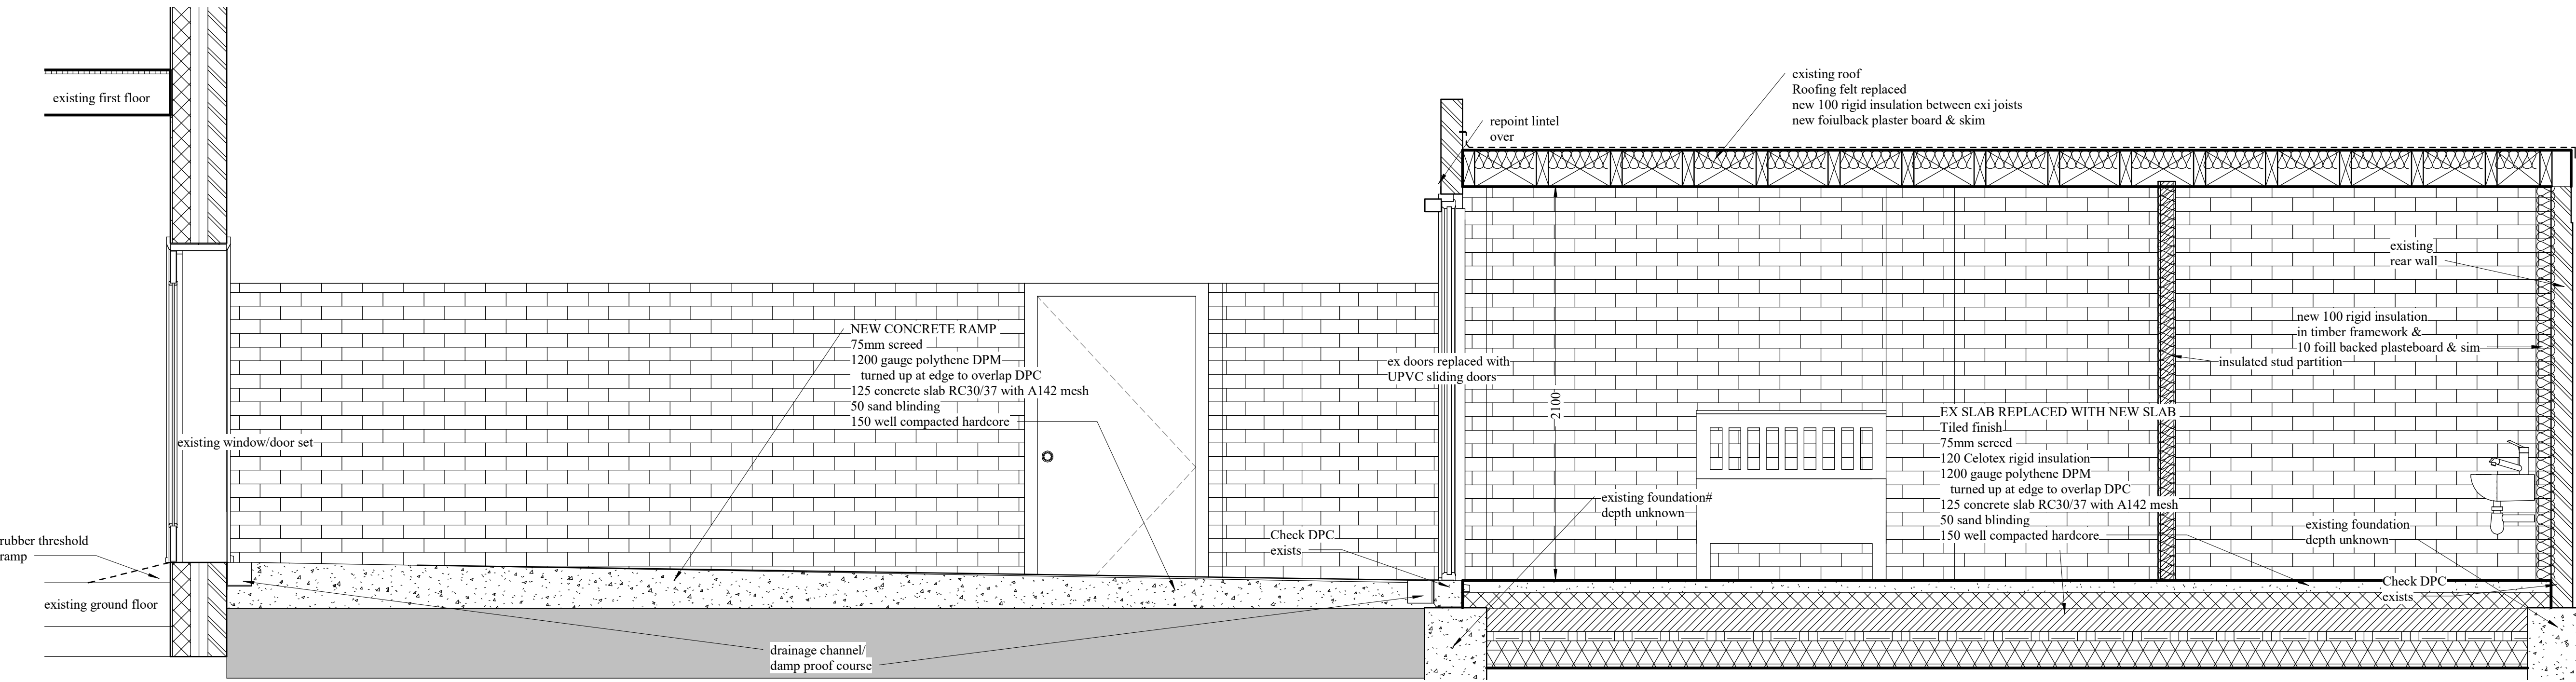


AA  
1 : 20

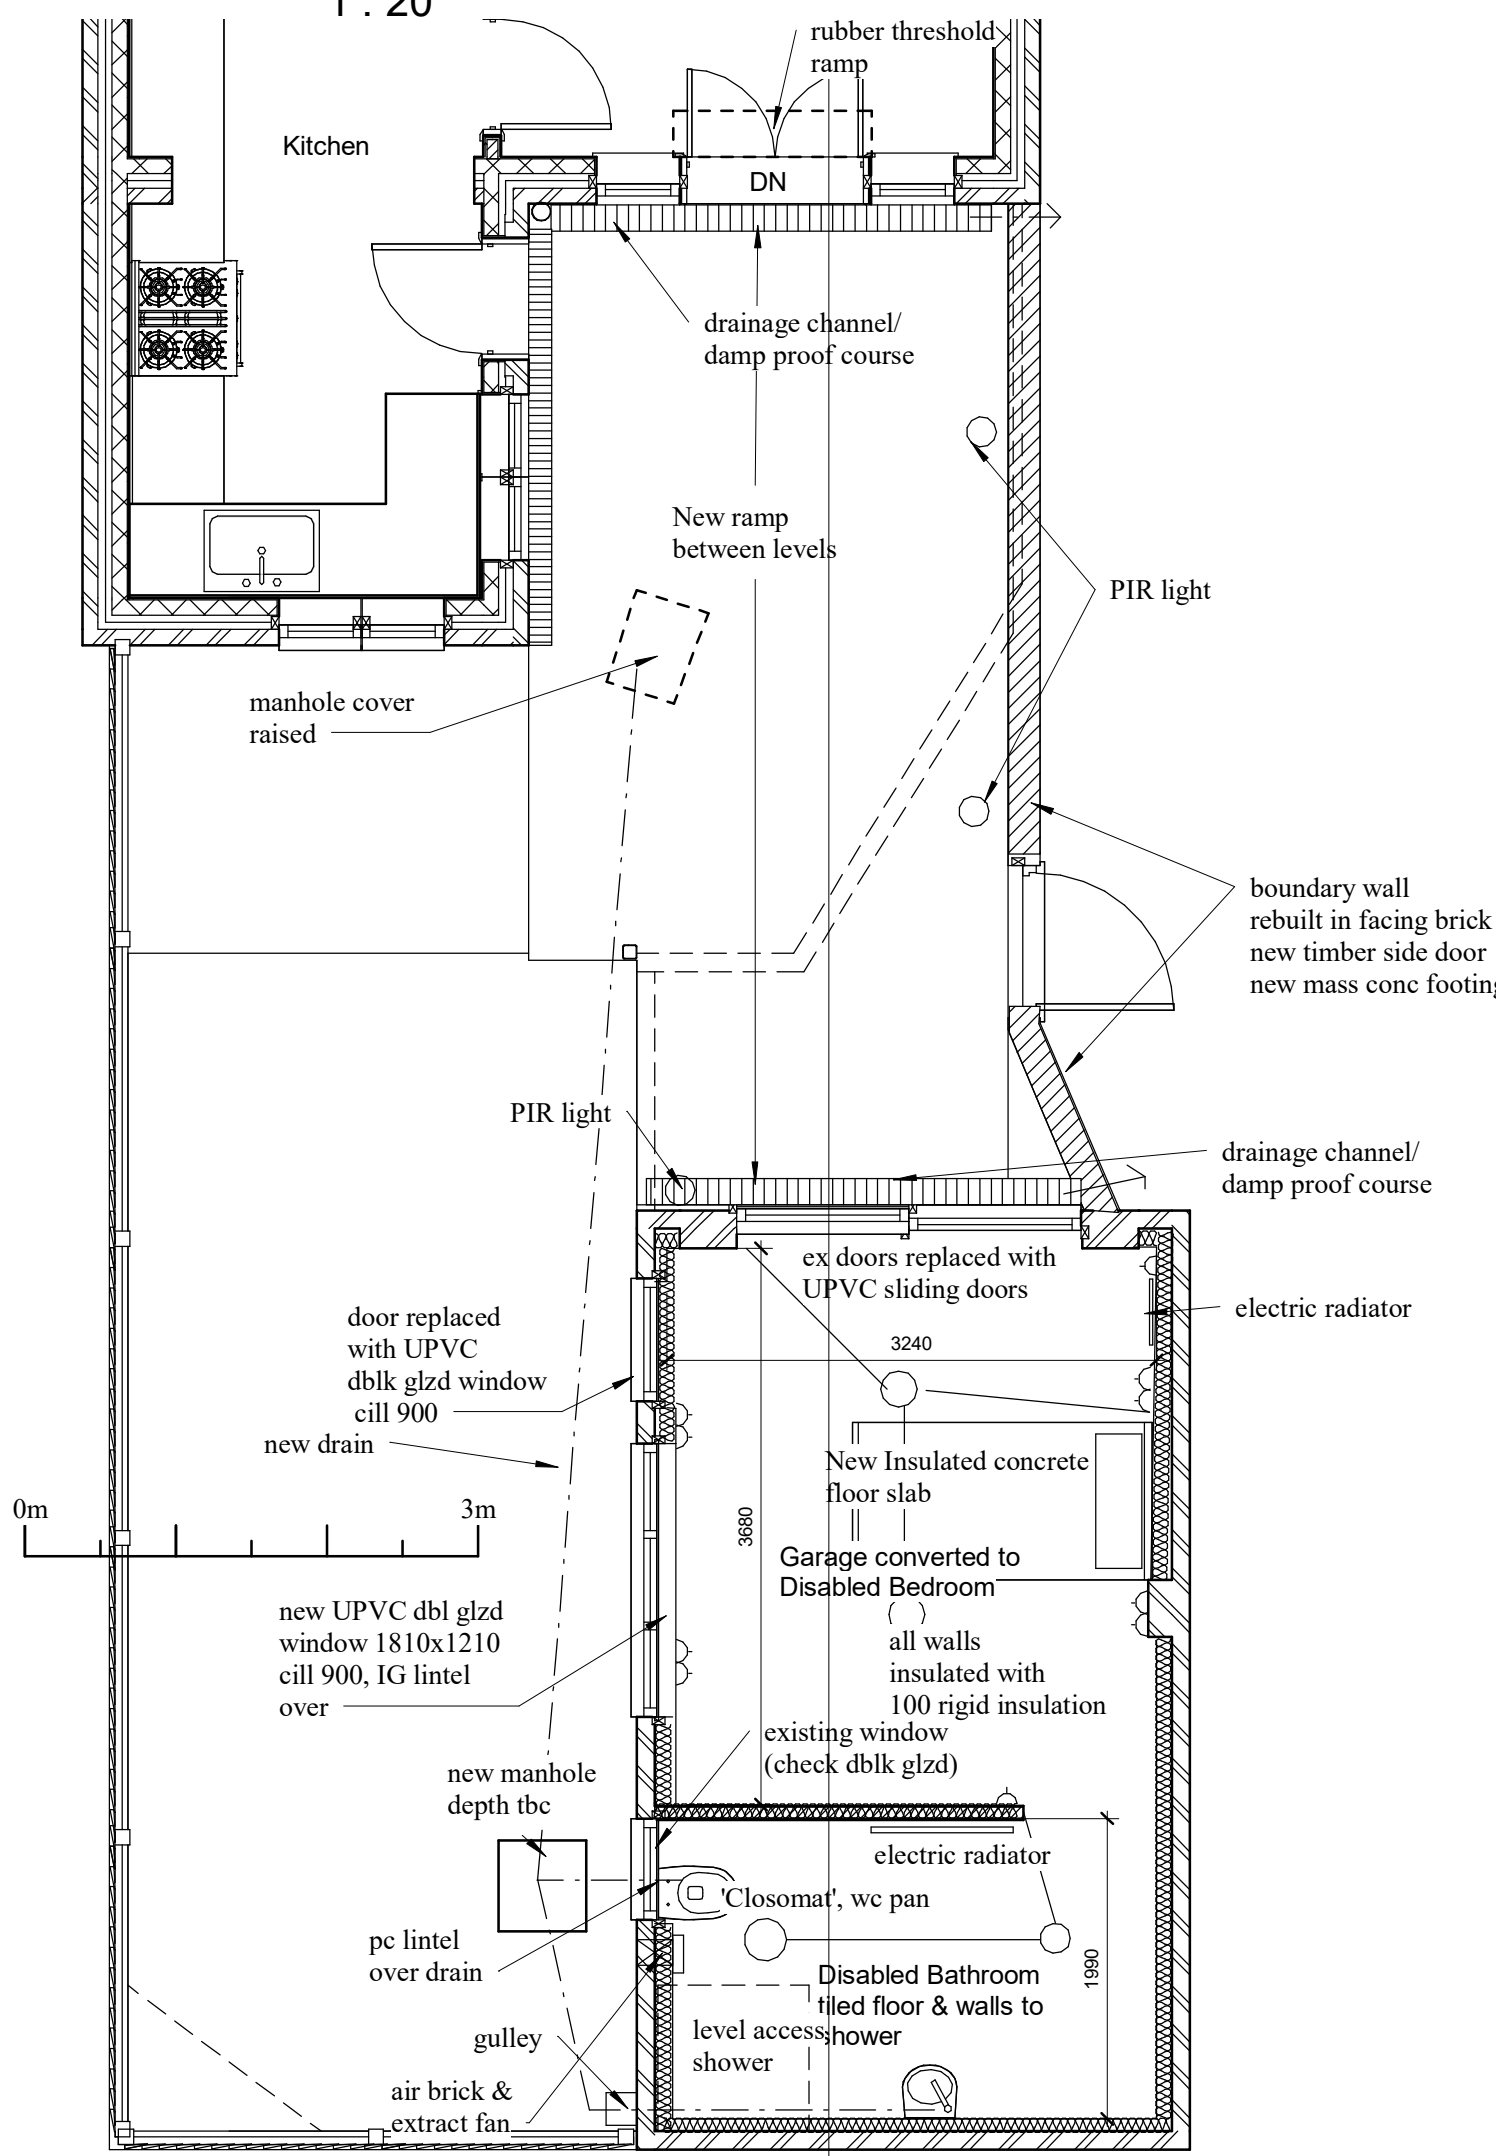


Ground Floor - proposed  
1 : 50

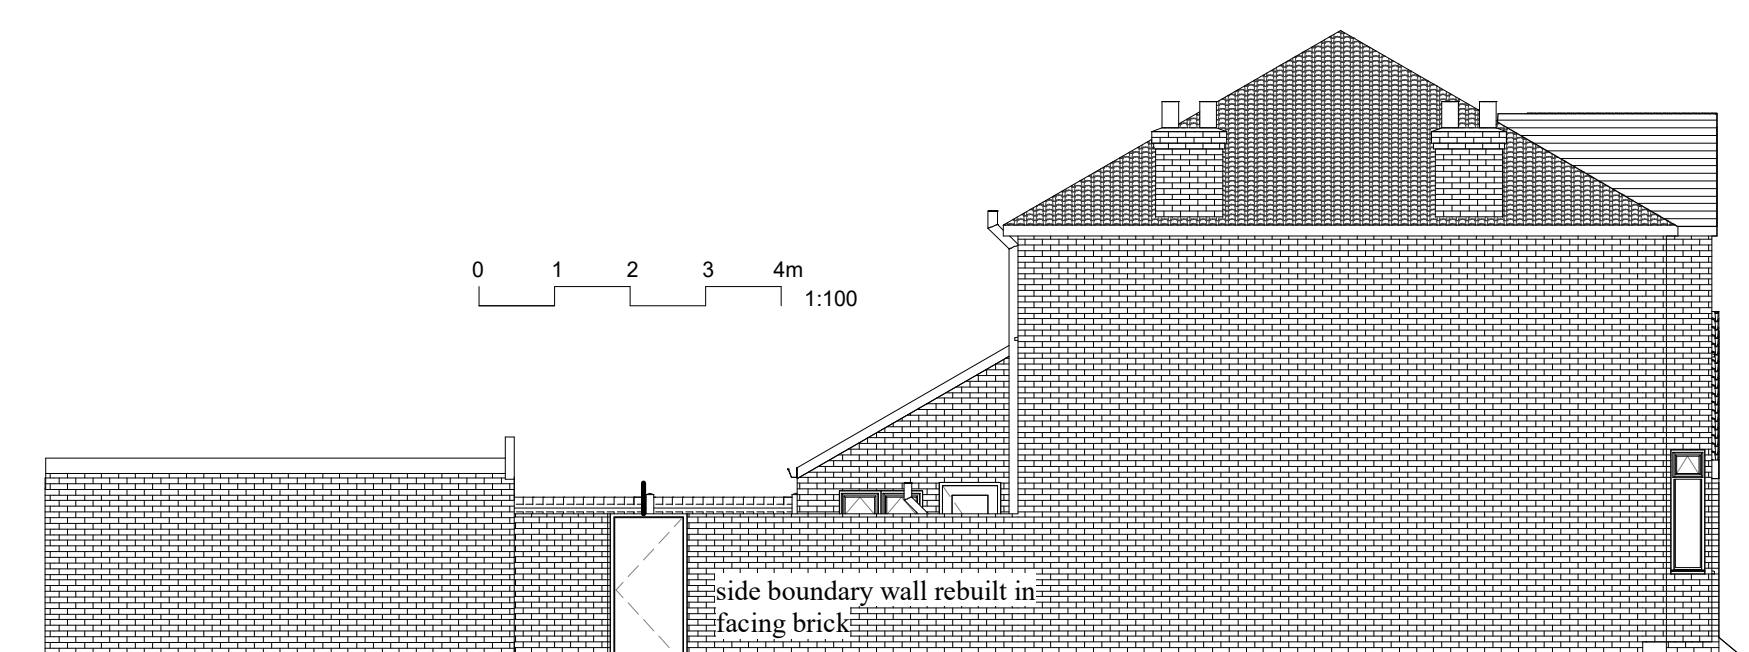

Side elev - proposed  
1 : 100

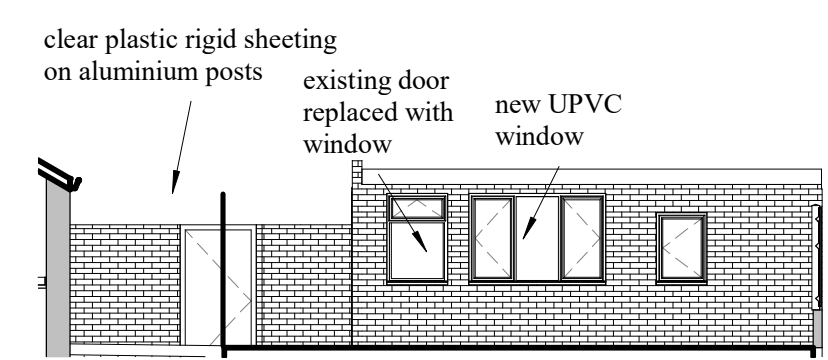

Garage -side elev - proposed  
1 : 100

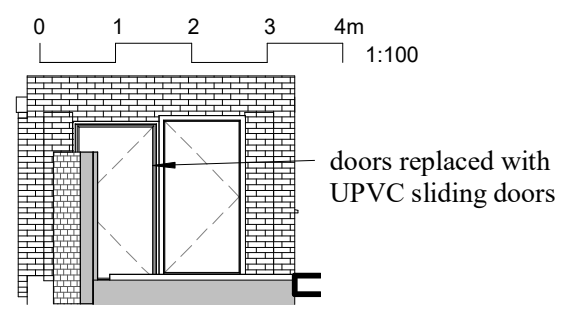

Garage - front elev - proposed  
1 : 100

| C   | Revs for planning         | 6 May 22              |
|---|---------------------------|-----------------------|
| B   | details added             | 21 Feb 22             |
| A   | Revision 1                | 31 Jan 22             |
| Rev   | Description               | Date                  |
| Revision Schedule   |                           |                       |
| <b>Bob Trimble AA Dip, RIBA</b><br><i>architect &amp; surveyor</i>                                                                 |                           |                       |
| <b>36 York St Twickenham TW1 3LJ</b><br><b>Tel: 020 8538 9303   mob: 07785 711635</b><br><i>email: bob@trimblearchitects.co.uk</i> |                           |                       |
| Client<br>Mr & Mrs Sadiq Abubacker                                                                                                 |                           |                       |
| Project<br>12 Hillingdon Hill<br>Uxbridge UB10 0JB                                                                                 |                           |                       |
| Drawing Title<br>Disabled adaptations - proposed                                                                                   |                           |                       |
| 1st Issue date<br>18 Jan 22   | Original Sheet Size<br>A1 | Scale<br>As indicated |
| Status<br><b>PLANNING</b>   |                           |                       |
| Drg No.      2040/2C   |                           |                       |
| Contractors must check all dimensions on site before starting. Do not scale this drawing                                           |                           |                       |