


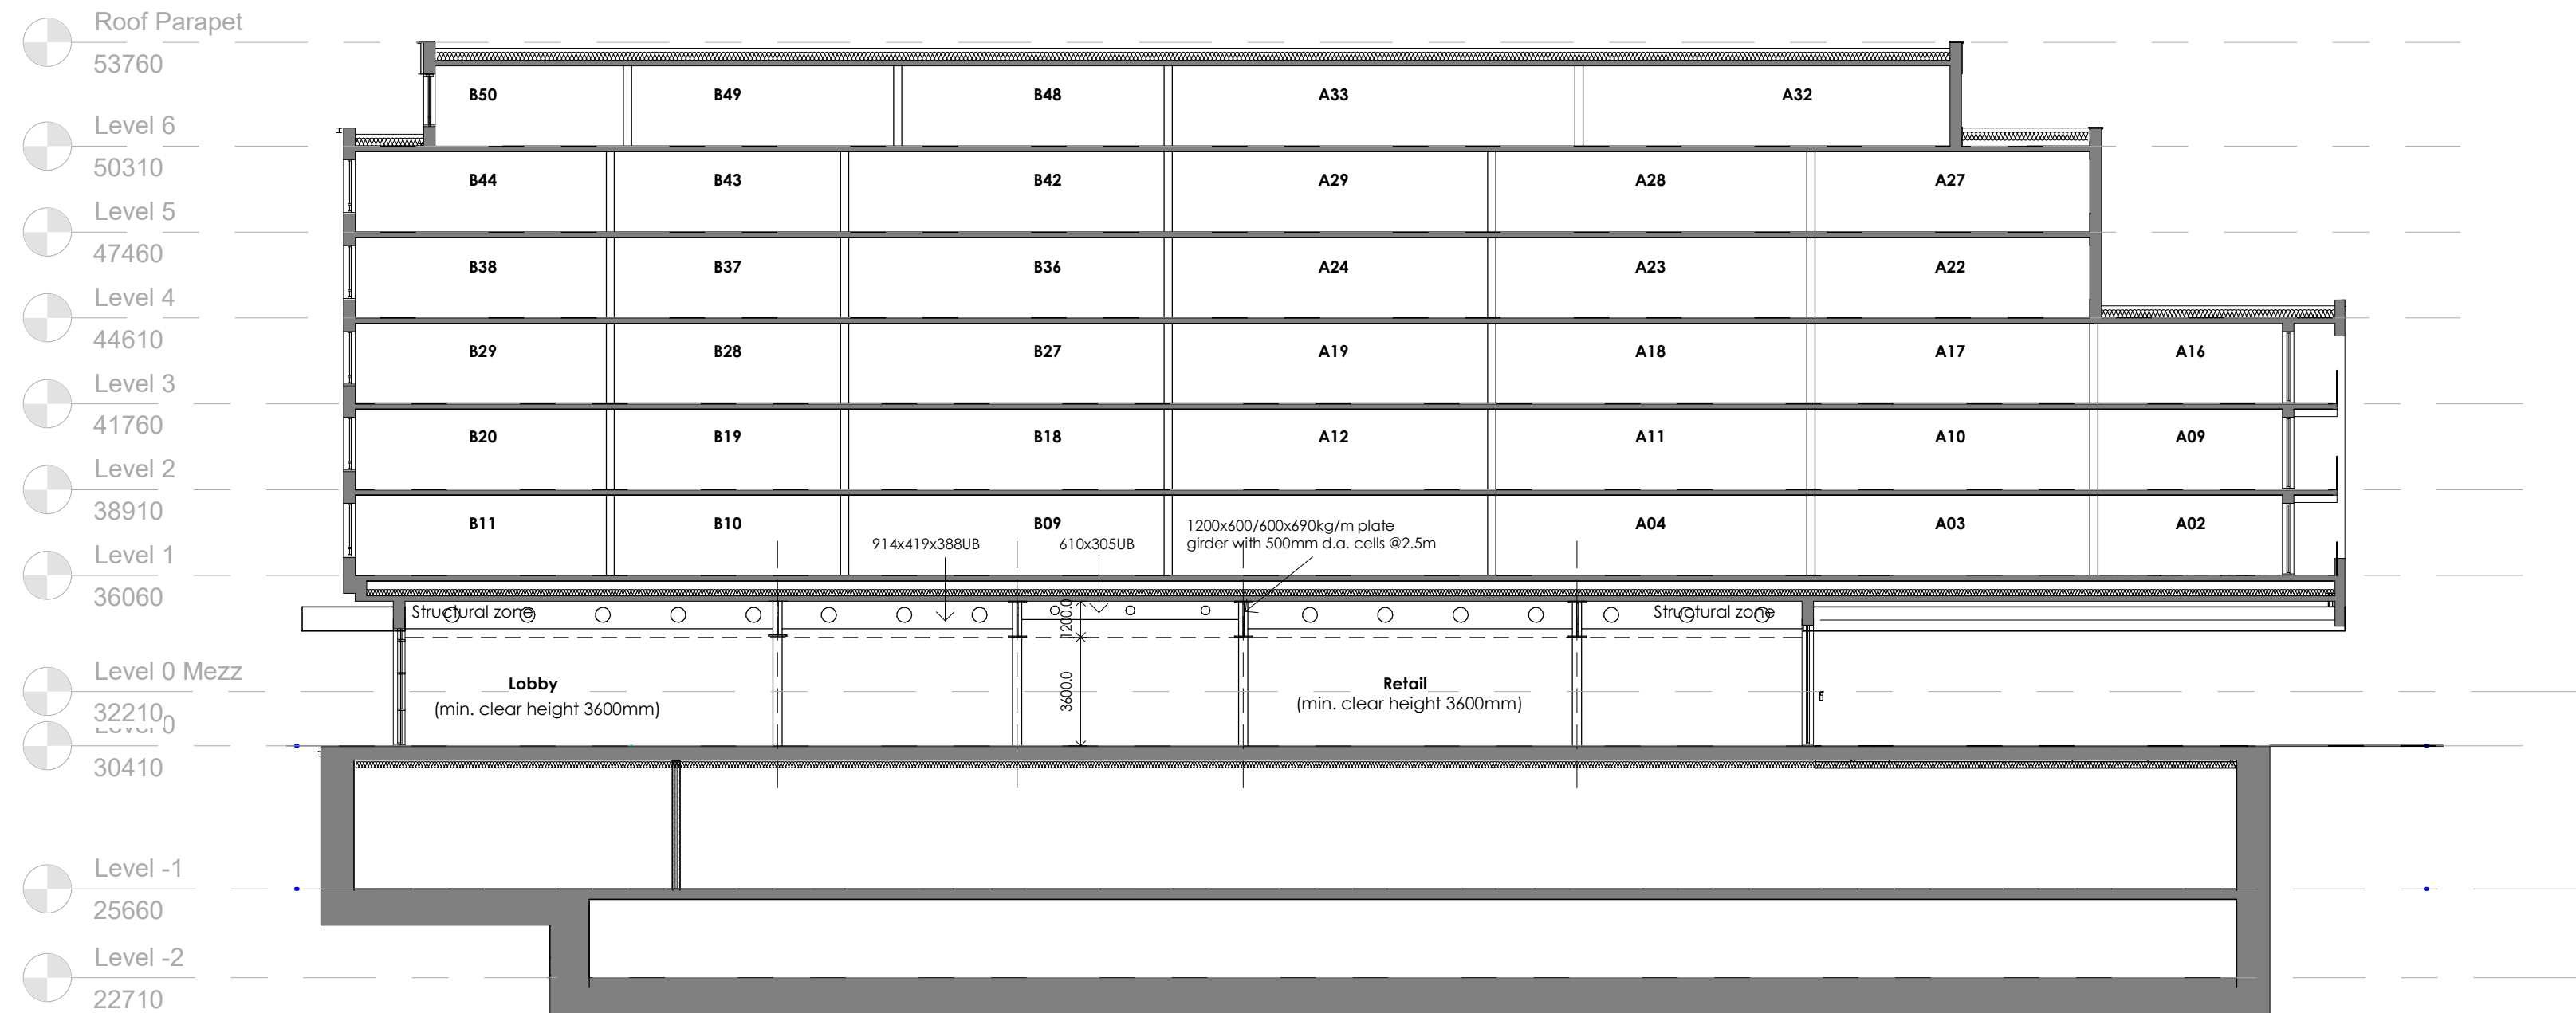


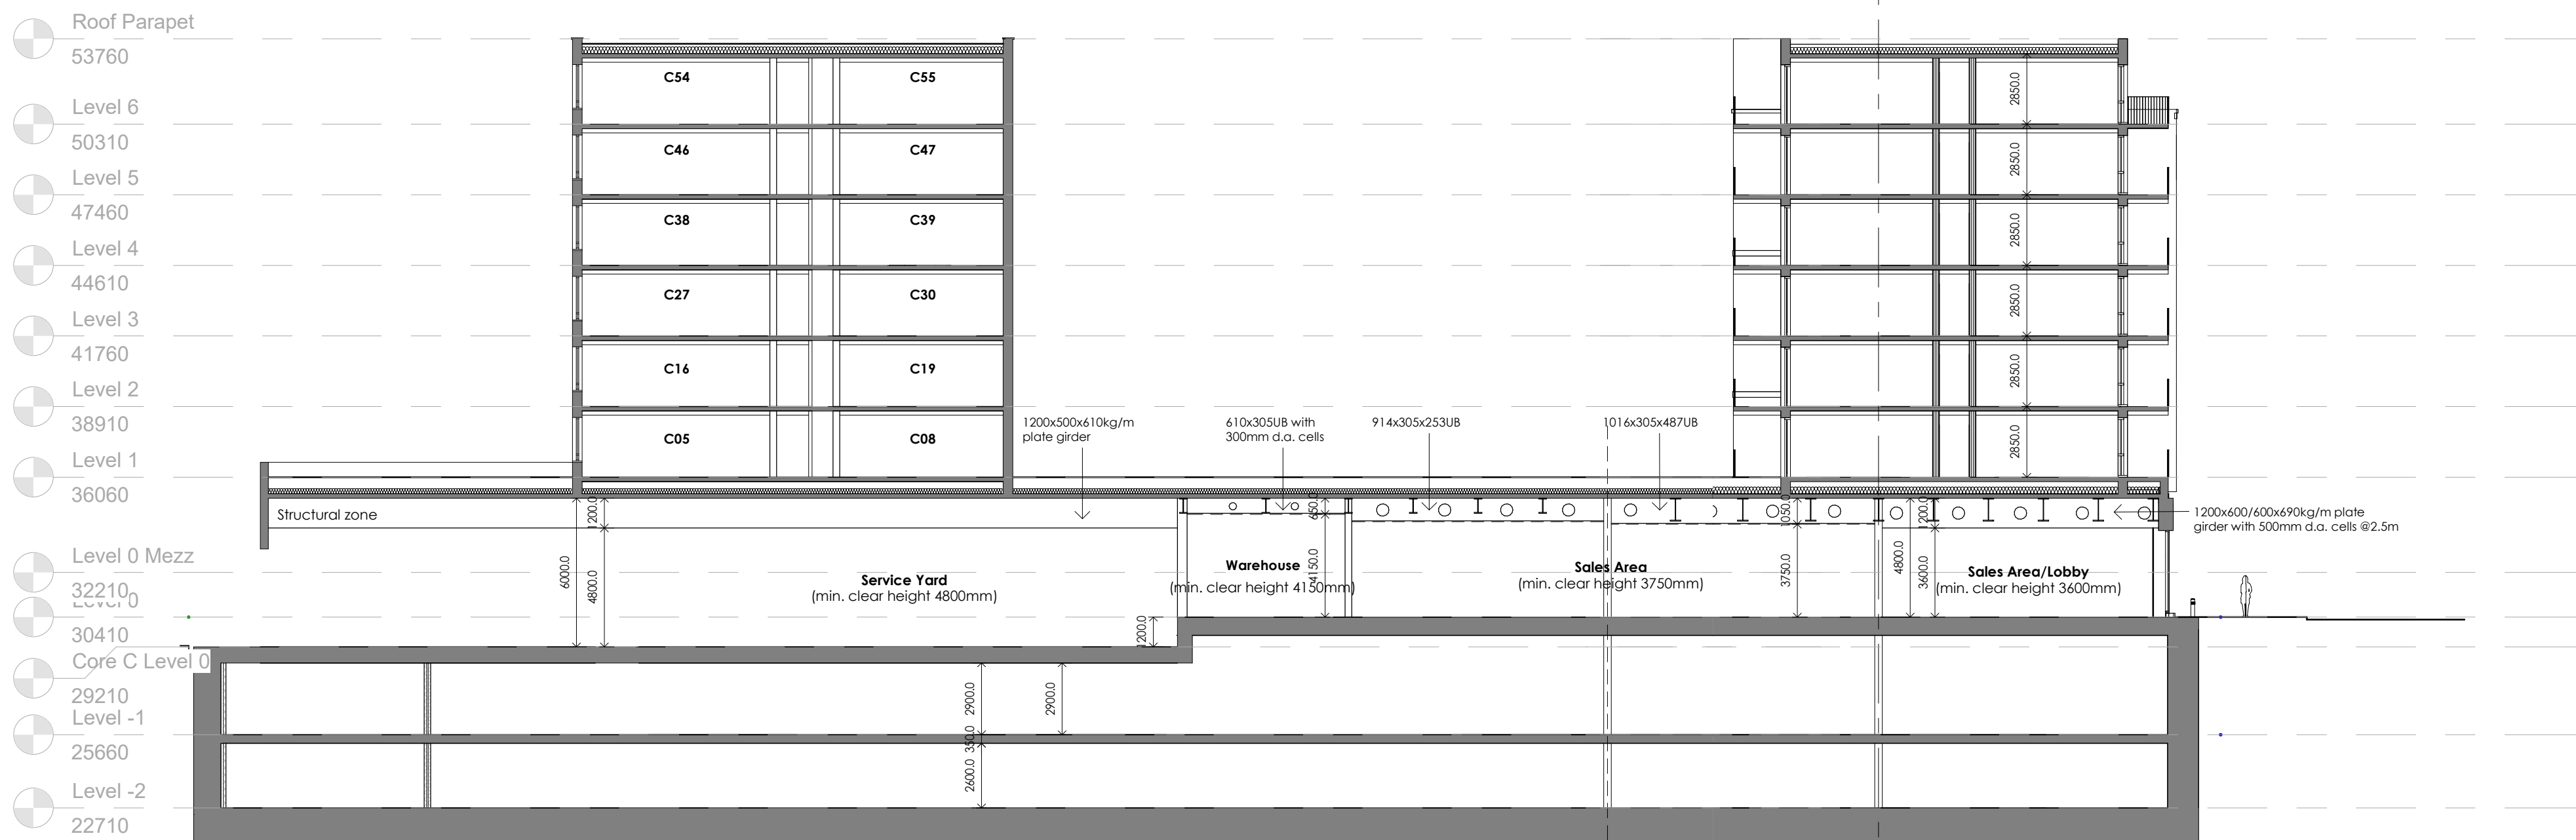

Section AA
1:200

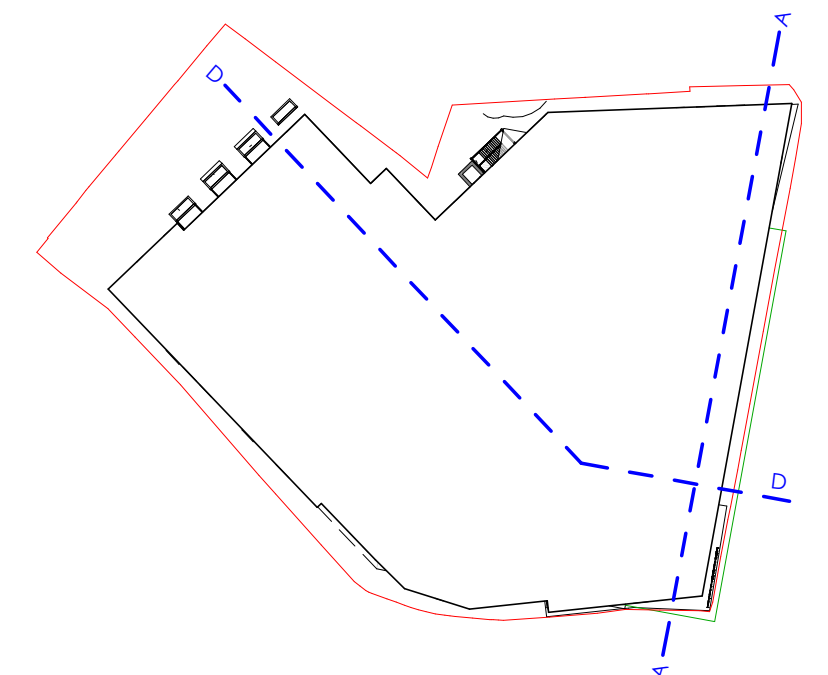

Section DD
1:200

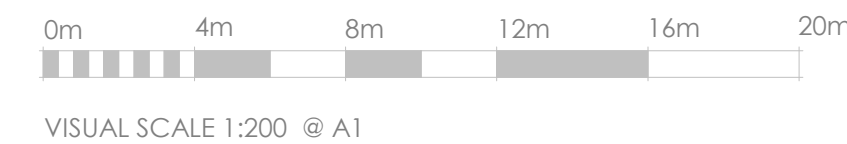

Key Plan
1:1000



2 Drayton House Court
Dorchester Road
Drayton St. Leonard
Oxfordshire, OX10 7BG
T: 01865 - 893 900
F: 01865 - 893 901
E: mail@hesterarchitects.co.uk
W: www.hesterarchitects.co.uk

CDM NOTES:

CDM REGULATION 2015 : DESIGNERS NOTES ON SIGNIFICANT RESIDUAL RISKS

In preparing this design Hester Architects have attempted to avoid using materials and techniques which could cause future hazards whilst constructing, using, maintaining or de-commissioning the building

The following risks could not be designed out and should be carefully monitored on site during the construction period and during any future maintenance of the structure. These notes relate solely to information shown on this drawing. Only significant risks which are considered to be unusual, or unlikely to be obvious to a competent contractor or other designer will be highlighted. This information is subject to revision as the design develops.

Particularly hazardous areas are highlighted with  on the drawing and noted adjacent

G	25Oct18	Building Design Amended to address Planning Comments
F	02Oct18	Amendments following WC comments
E	01Oct18	Minor Amendments
D	01Oct18	Building Height Amended
C	24Jul18	Scale Bar Added
B	20Jul18	Planning Issue
A	11Jul18	Draft Planning Issue
Revision	Date	Notes

For
Project
Harbourside Investments Ltd and
WM Morrison Supermarkets PLC
Morrison's High Street
Yiewsley

Drawing Title
Proposed Sections

This document is the Copyright work of .hester.
architects ltd. unless formally assigned in writing.

Scale As indicated @ A1

Drawn by	Date	Checked
MF	28 June 2018	PT

Job No.	Drawing No.	Rev.
16128	2 - 300	G