

Redwood Partnership Transportation Limited

Maritime House
Basin Road North
Portslade
Brighton
BN41 1WR

T: 01273 414515
F: 01273 376824

E: consult@redwoodpartnership.co.uk
www.redwoodpartnership.co.uk

REDWOOD PARTNERSHIP

Consulting Engineers
Transportation Planners



**PROPOSED MIXED-USE
RETAIL & RESIDENTIAL DEVELOPMENT
43-67 HIGH STREET
YIEWSLEY
WEST DRAYTON
UB7 7QQ**

**TRANSPORT ASSESSMENT
VOLUME 2 OF 4**

on behalf of
**HARBOURSIDE INVESTMENTS LTD
&
WM MORRISON SUPERMARKETS PLC**

PMcL/3290d4/Jul 2018



VOLUME 1 OF 4

<u>Section</u>	Contents	<u>Page</u>
1.0	Introduction	1
2.0	Existing Situation	3
3.0	Development Proposals	13
4.0	Travel Assessment	30
5.0	Planning Policy Guidance	42
6.0	Summary and Conclusions	47

APPENDIX A

Figure A1-Site Location Plan

Figure A2-Public Transport Plan

Figure A3-Rail Services Plan

Figure A4-Local Services Plan

Figure A5-Walking Isochrone Plan

Figure A6-Cycling Isochrone Plan

Figure A7-PICADY Parameters Plan

APPENDIX B – PTAL

APPENDIX C - Adopted Highway plan

VOLUME 2 OF 4

DRAWINGS

Redwood Partnership Drg No. REDW-3290-460 – Highway Layout Plan

Redwood Partnership Drg No. REDW-3290-461 – Residential Servicing Location Plan

Redwood Partnership Drg No. REDW-3290-462 – Potential Canal Access - Layout Plan

Redwood Partnership Drg No. REDW-3008-470 – 16.5m articulated lorry access to service yard

Redwood Partnership Drg No. REDW-3008-471 – 16.5m articulated lorry egress from service yard

Redwood Partnership Drg No. REDW-3008-472 – 12.0m rigid lorry access to service yard

Redwood Partnership Drg No. REDW-3008-473 – 12.0m rigid lorry egress from service yard



VOLUME 3 OF 4

APPENDIX D – TRICS assessment output

APPENDIX E – Pedestrian Audit

APPENDIX F – Traffic Figures

Figure F1 – Friday AM base traffic flows 26 November 2011

Figure F2 - Friday PM base traffic flows 26 November 2011

Figure F3 - Saturday midday base traffic flows 27 November 2011

Figure F4 - Friday AM base traffic flows 26 November 2011 PCUs

Figure F5 - Friday PM base traffic flows 26 November 2011 PCUs

Figure F6 - Saturday midday base traffic flows 27 November 2011 PCUs

Figure F7 – Existing 2018 peak hour traffic flows growthed to year of opening 2021

Figure F8 - Existing 2018 peak hour traffic flows growthed to horizon year 2023

Figure F9 – Nett development peak hour traffic flows

Figure F10 – Peak hour residential traffic flows

Figure F11 – 2021 year of opening assessment – residential + reduced Morrisons traffic

Figure F12 - 2023 horizon year assessment – residential + reduced Morrisons traffic

Figure F13 – 2021 year of opening assessment – base + residential

Figure F14 - 2023 horizon year assessment – base + residential

APPENDIX G – PICADY computer outputs

VOLUME 4 OF 4


APPENDIX H - ATC traffic survey data

APPENDIX J - Traffic turning count data

APPENDIX K – Bus occupancy survey

APPENDIX L – Personal Injury Accident Data


APPENDIX M – Stage 1 Road Safety Audit

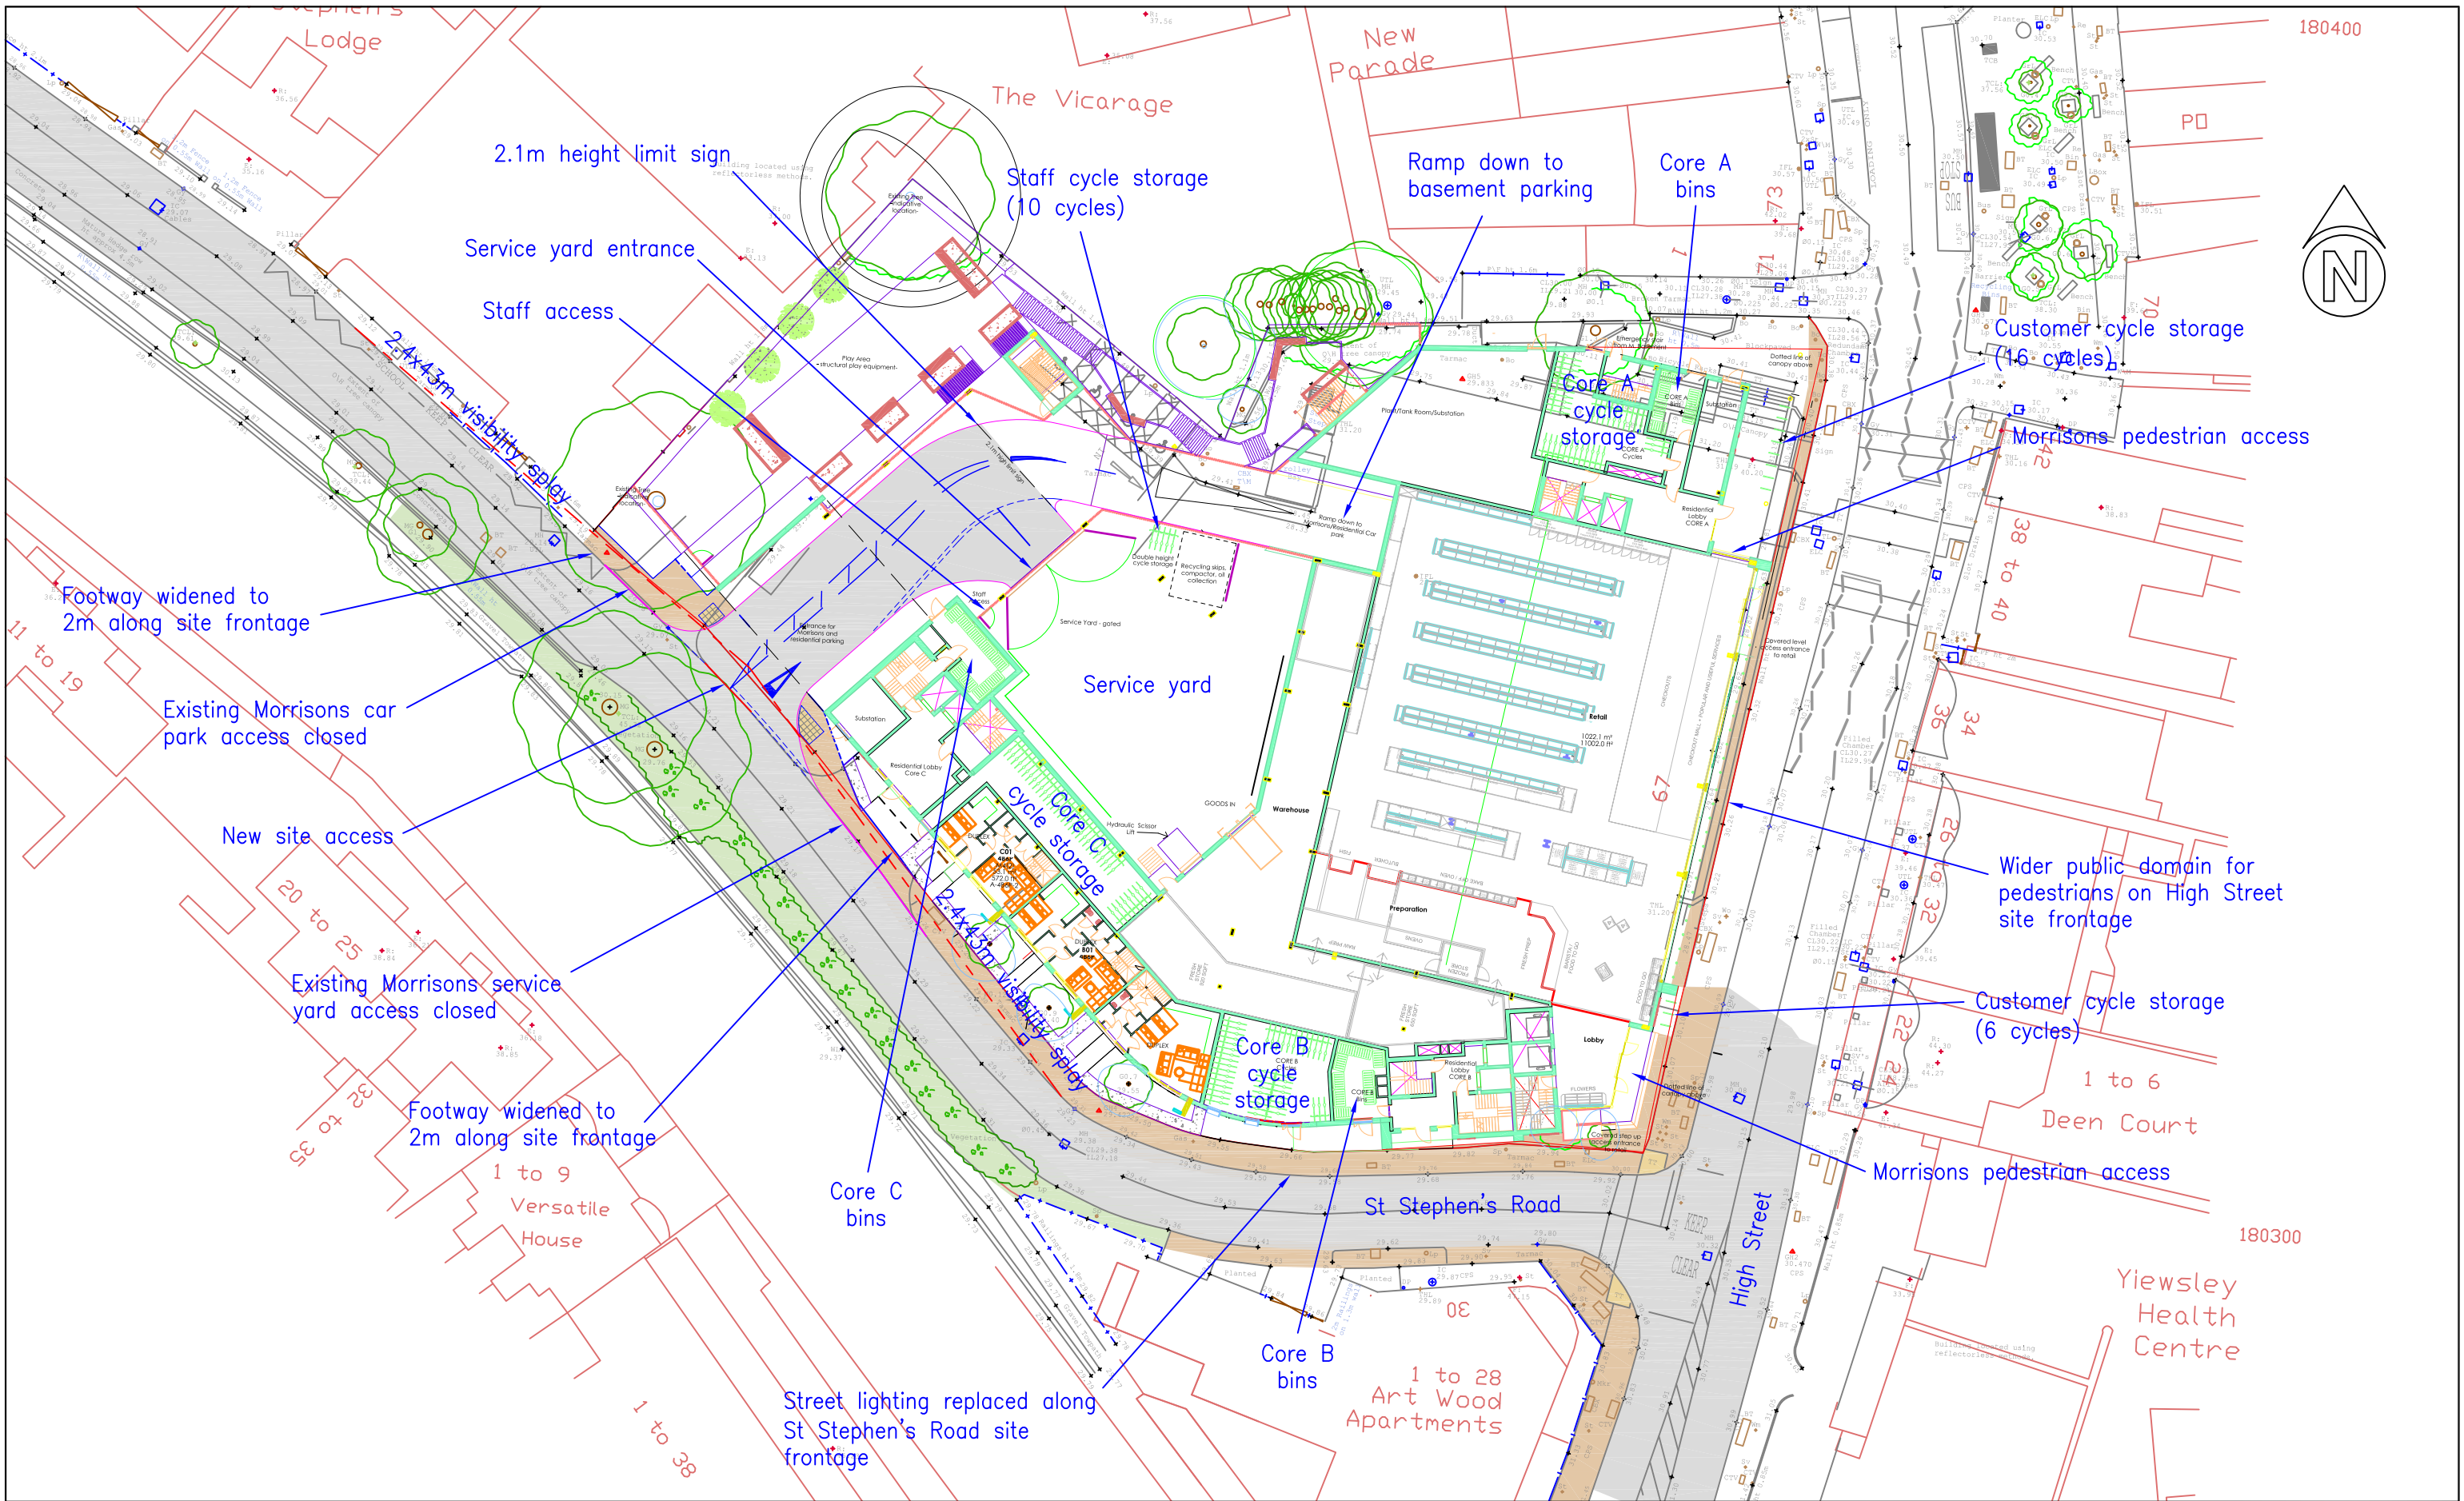


Client			Project			
HARBOURSIDE INVESTMENTS LTD & JM MORRISON SUPERMARKETS LTD			MORRISONS, 43-67 High St, Yiewsley, West Drayton UB7 7QQ			
			Title			
			HIGHWAY LAYOUT PLAN			
Status	Drawn	Scale	Sheet Size	Date	Drawing No.	Rev
FOR APPROVAL	PL	1:500	A3	JULY 2018	REDW-3290-460	

REDWOOD PARTNERSHIP
CONSULTING ENGINEERS & TRANSPORTATION PLANNERS


Maritime House, Basin Road North, Portslade, Brighton, BN41 1WR
Telephone: 01273 414515 www.redwoodpartnership.co.uk

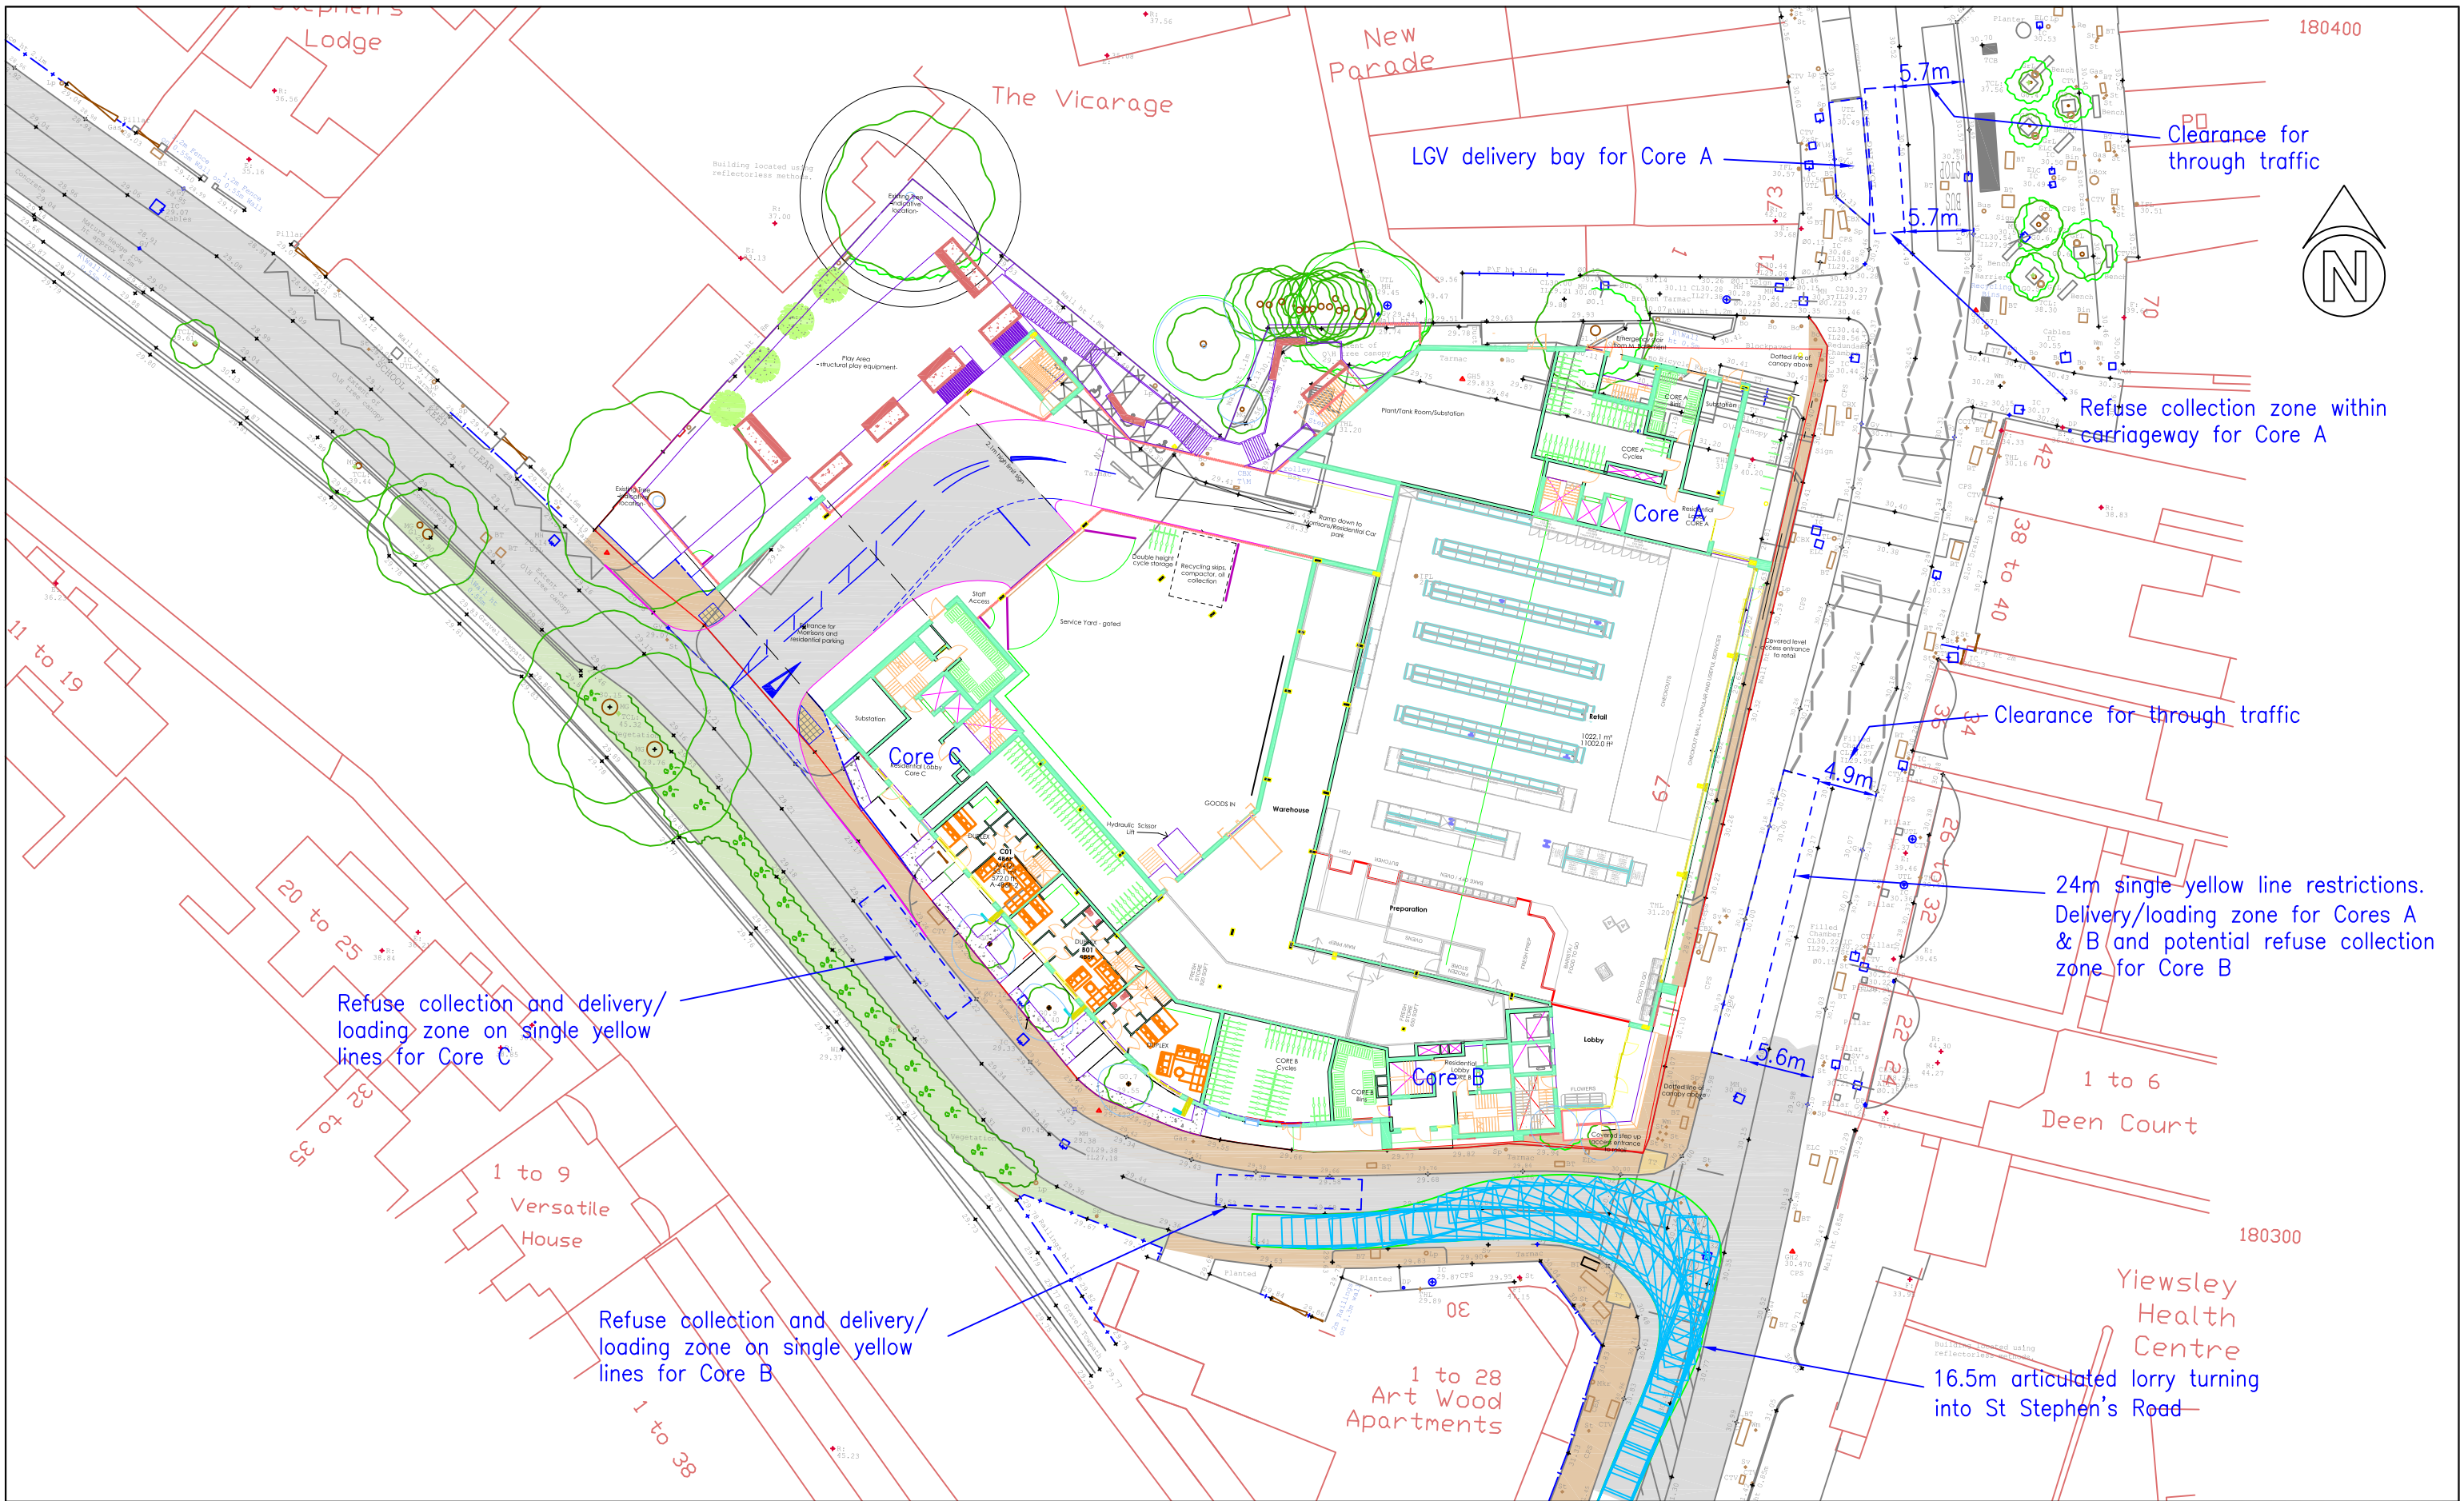


Client HARBOURSIDE INVESTMENTS LTD & JM MORRISON SUPERMARKETS LTD			Project MORRISONS, 43–67 High St, Yiewsley, West Drayton UB7 7QQ				REDWOOD PARTNERSHIP CONSULTING ENGINEERS & TRANSPORTATION PLANNERS Maritime House, Basin Road North, Portslade, Brighton, BN41 1WR Telephone : 01273 414515 www.redwoodpartnership.co.uk	
			Title RESIDENTIAL SERVICING LOCATION PLAN					
Status FOR APPROVAL	Drawn PL	Scale 1:500	Sheet Size A3	Date JULY 2018	Drawing No. REDW–3290–461	Rev		

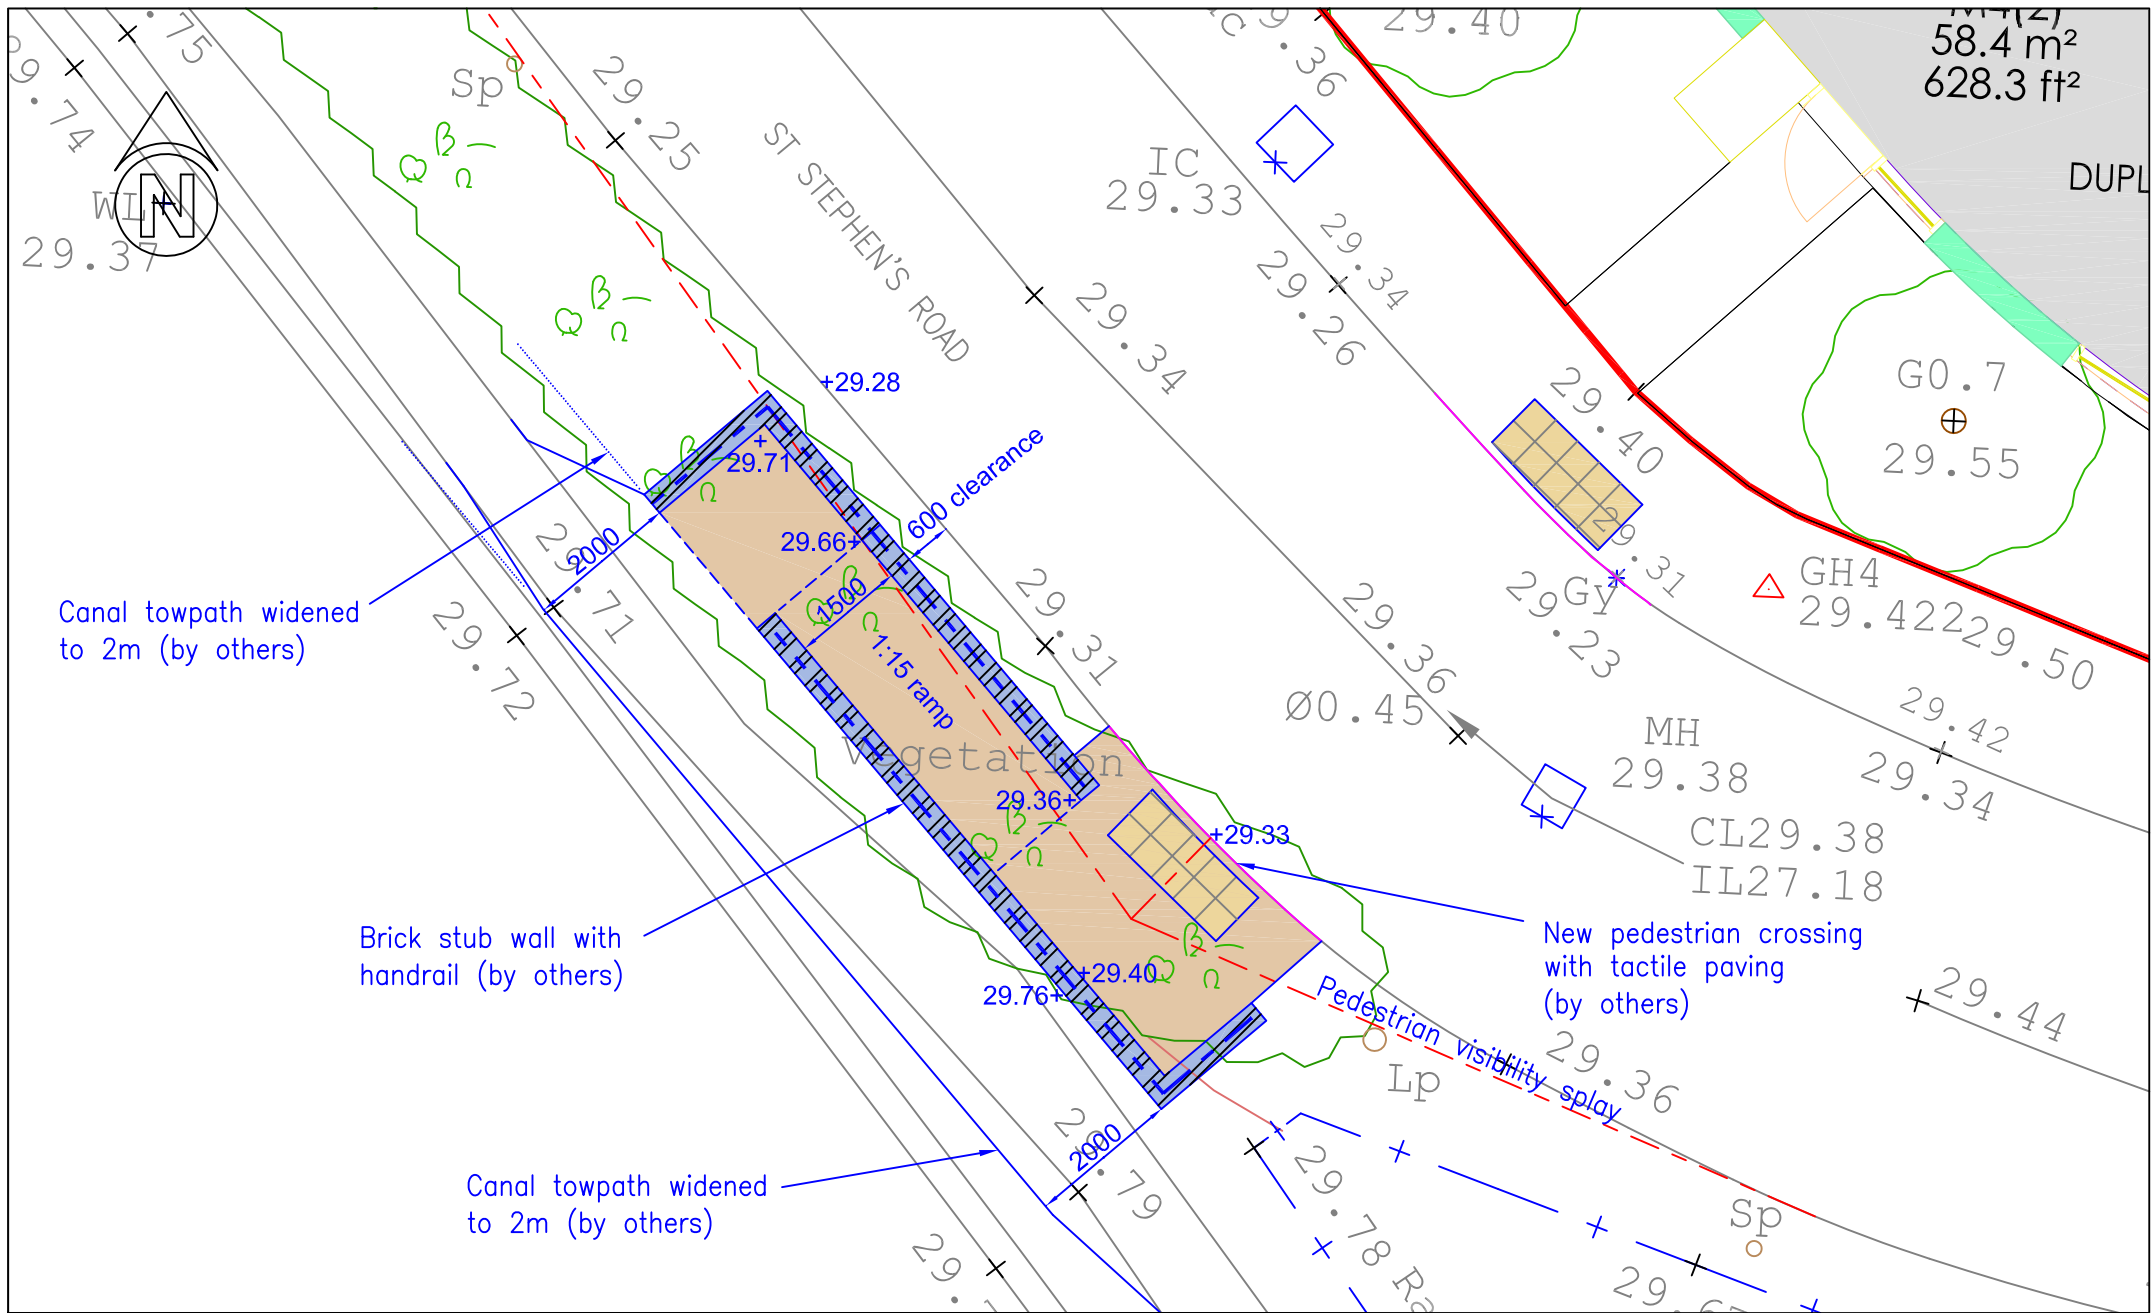


Client HARBOURSIDE INVESTMENTS LTD & JM MORRISON SUPERMARKETS LTD			Project MORRISONS, 43–67 High St, Yiewsley, West Drayton UB7 7QQ				REDWOOD PARTNERSHIP CONSULTING ENGINEERS & TRANSPORTATION PLANNERS Maritime House, Basin Road North, Portslade, Brighton, BN41 1WR Telephone: 01273 414515 www.redwoodpartnership.co.uk
			Title POTENTIAL PEDESTRIAN ACCESS TO CANAL – LAYOUT PLAN				
Status FOR APPROVAL	Drawn PL	Scale 1:100	Sheet Size A4	Date JUL 2018	Drawing No. REDW–3290–462	Rev	

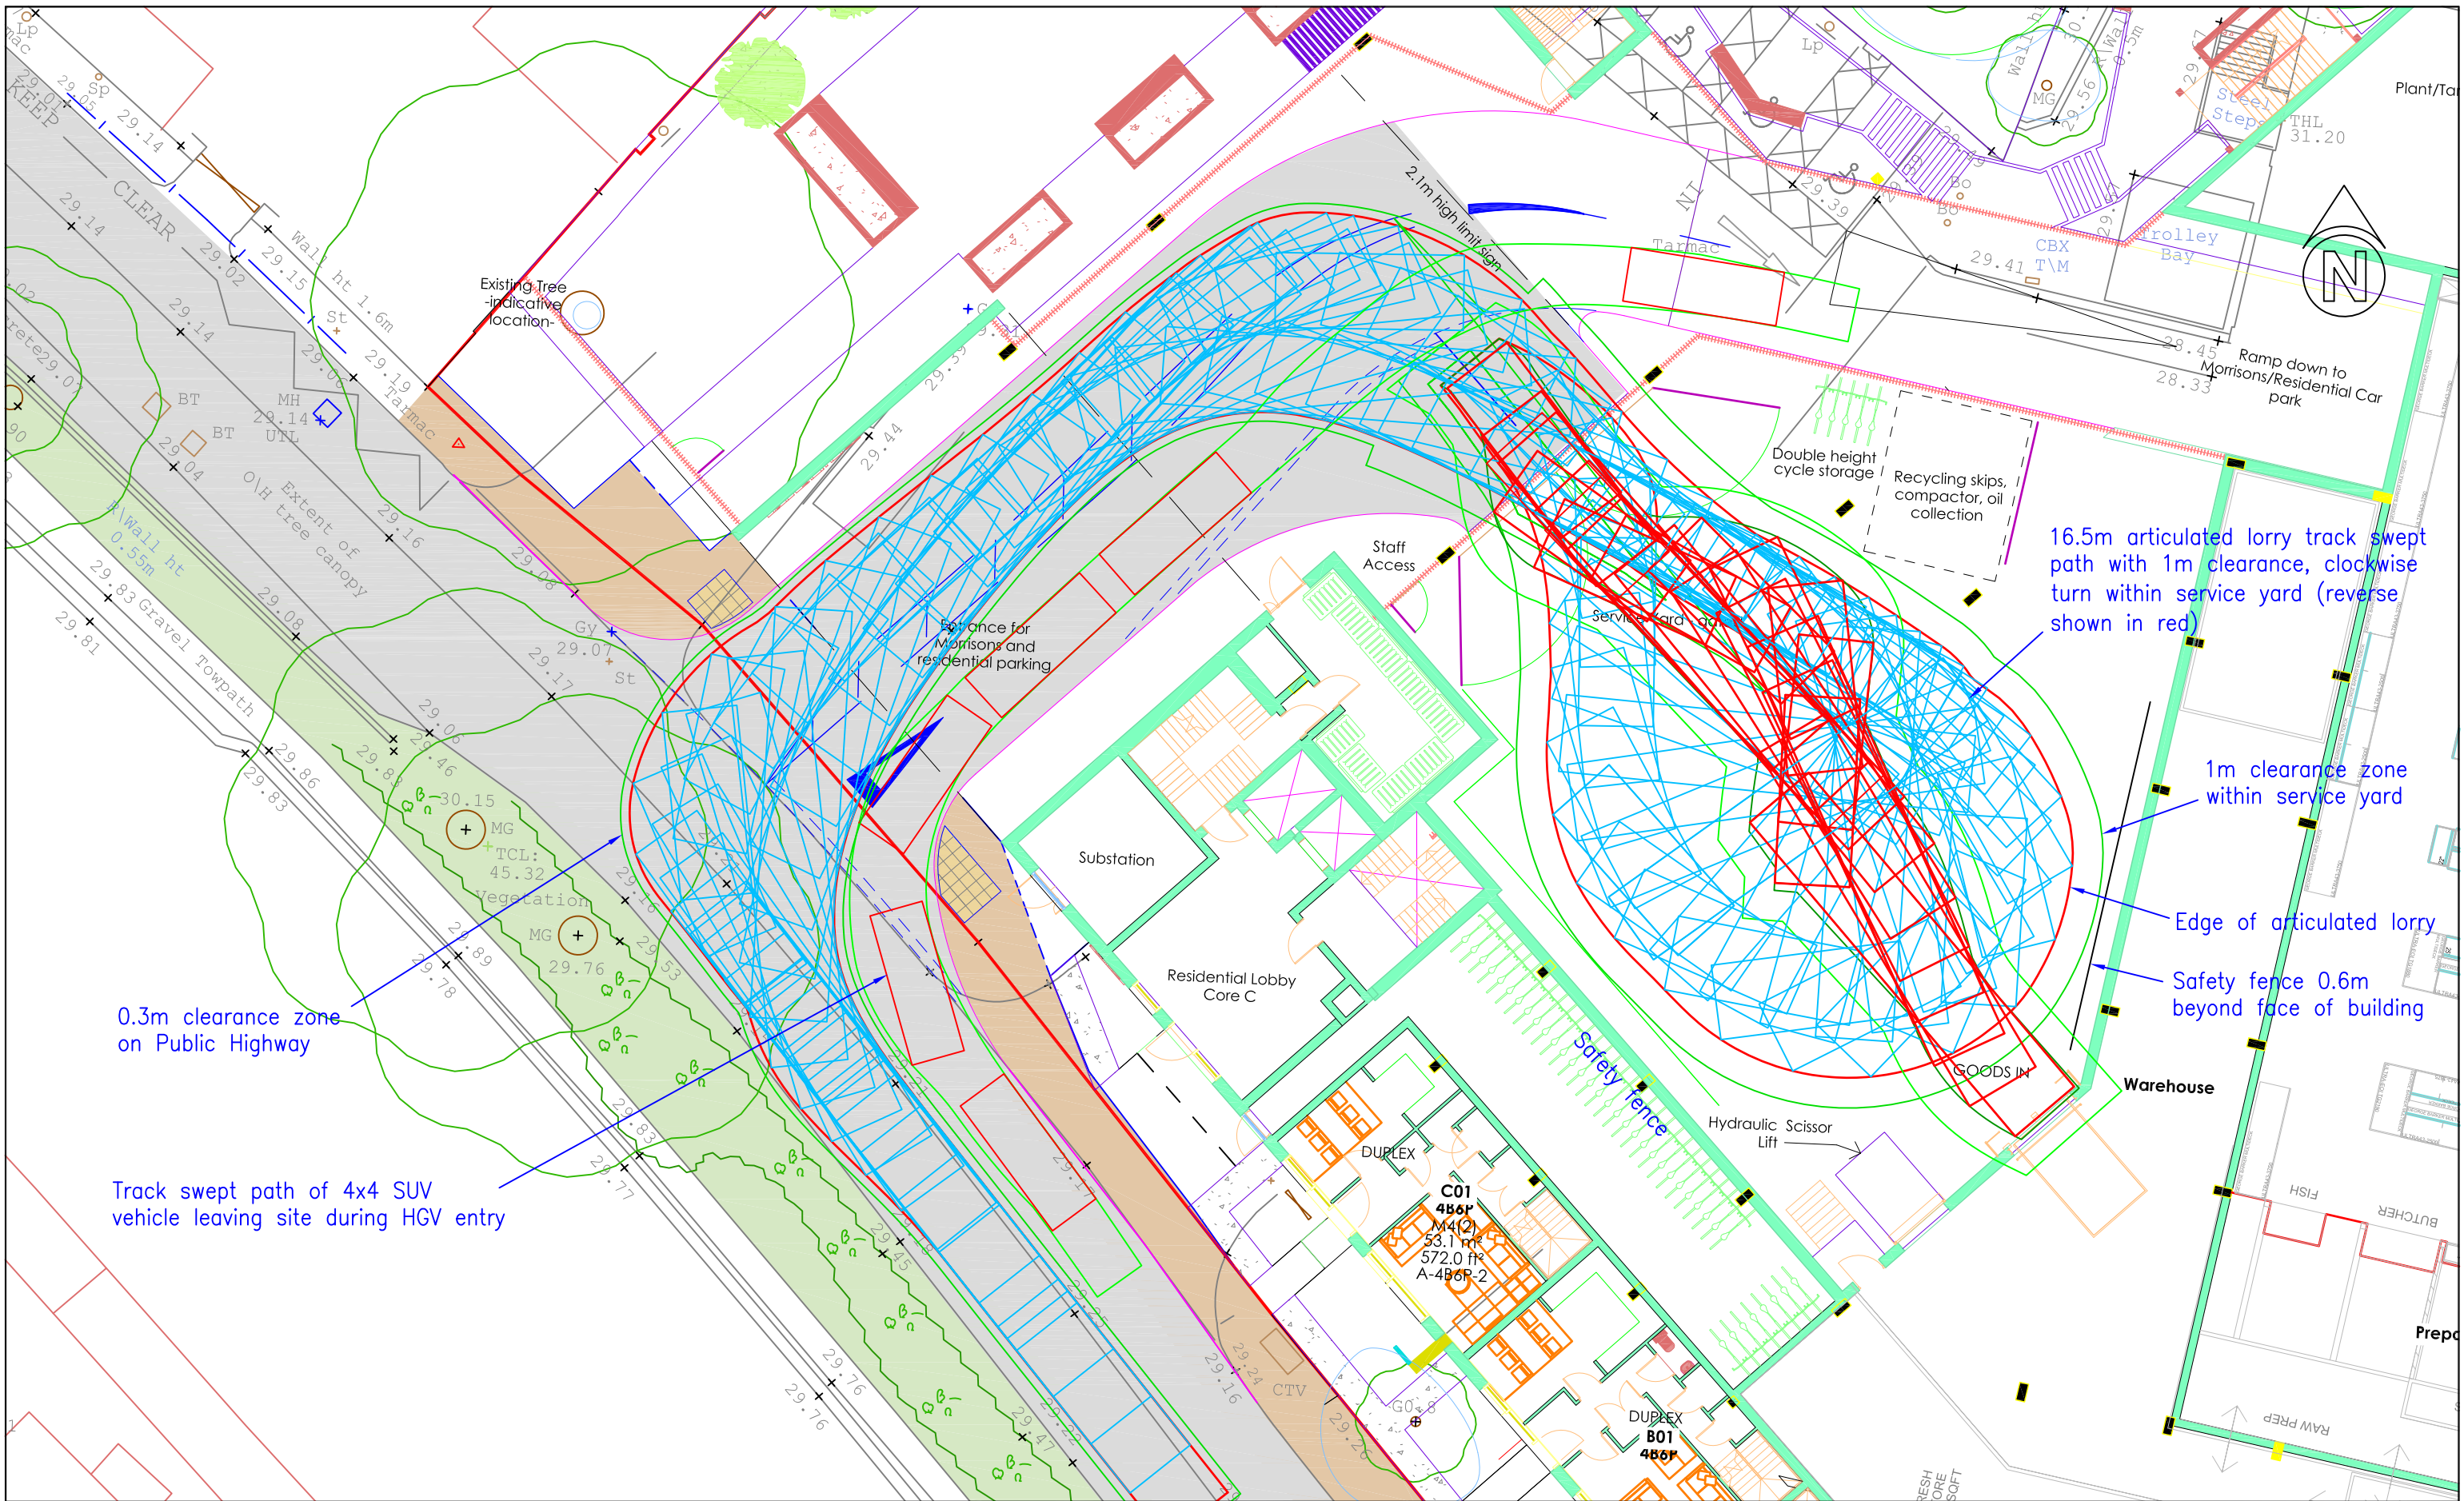

Client HARBOURSIDE INVESTMENTS LTD & JM MORRISON SUPERMARKETS LTD			Project MORRISONS, 43–67 High St, Yiewsley, West Drayton UB7 7QQ				REDWOOD PARTNERSHIP CONSULTING ENGINEERS & TRANSPORTATION PLANNERS Maritime House, Basin Road North, Portslade, Brighton, BN41 1WR Telephone : 01273 414515 www.redwoodpartnership.co.uk
			Title 16.5m ARTICULATED LORRY ACCESS TO SERVICE YARD				
Status FOR APPROVAL	Drawn PL	Scale 1:200	Sheet Size A3	Date JULY 2018	Drawing No. REDW–3290–470	Rev	

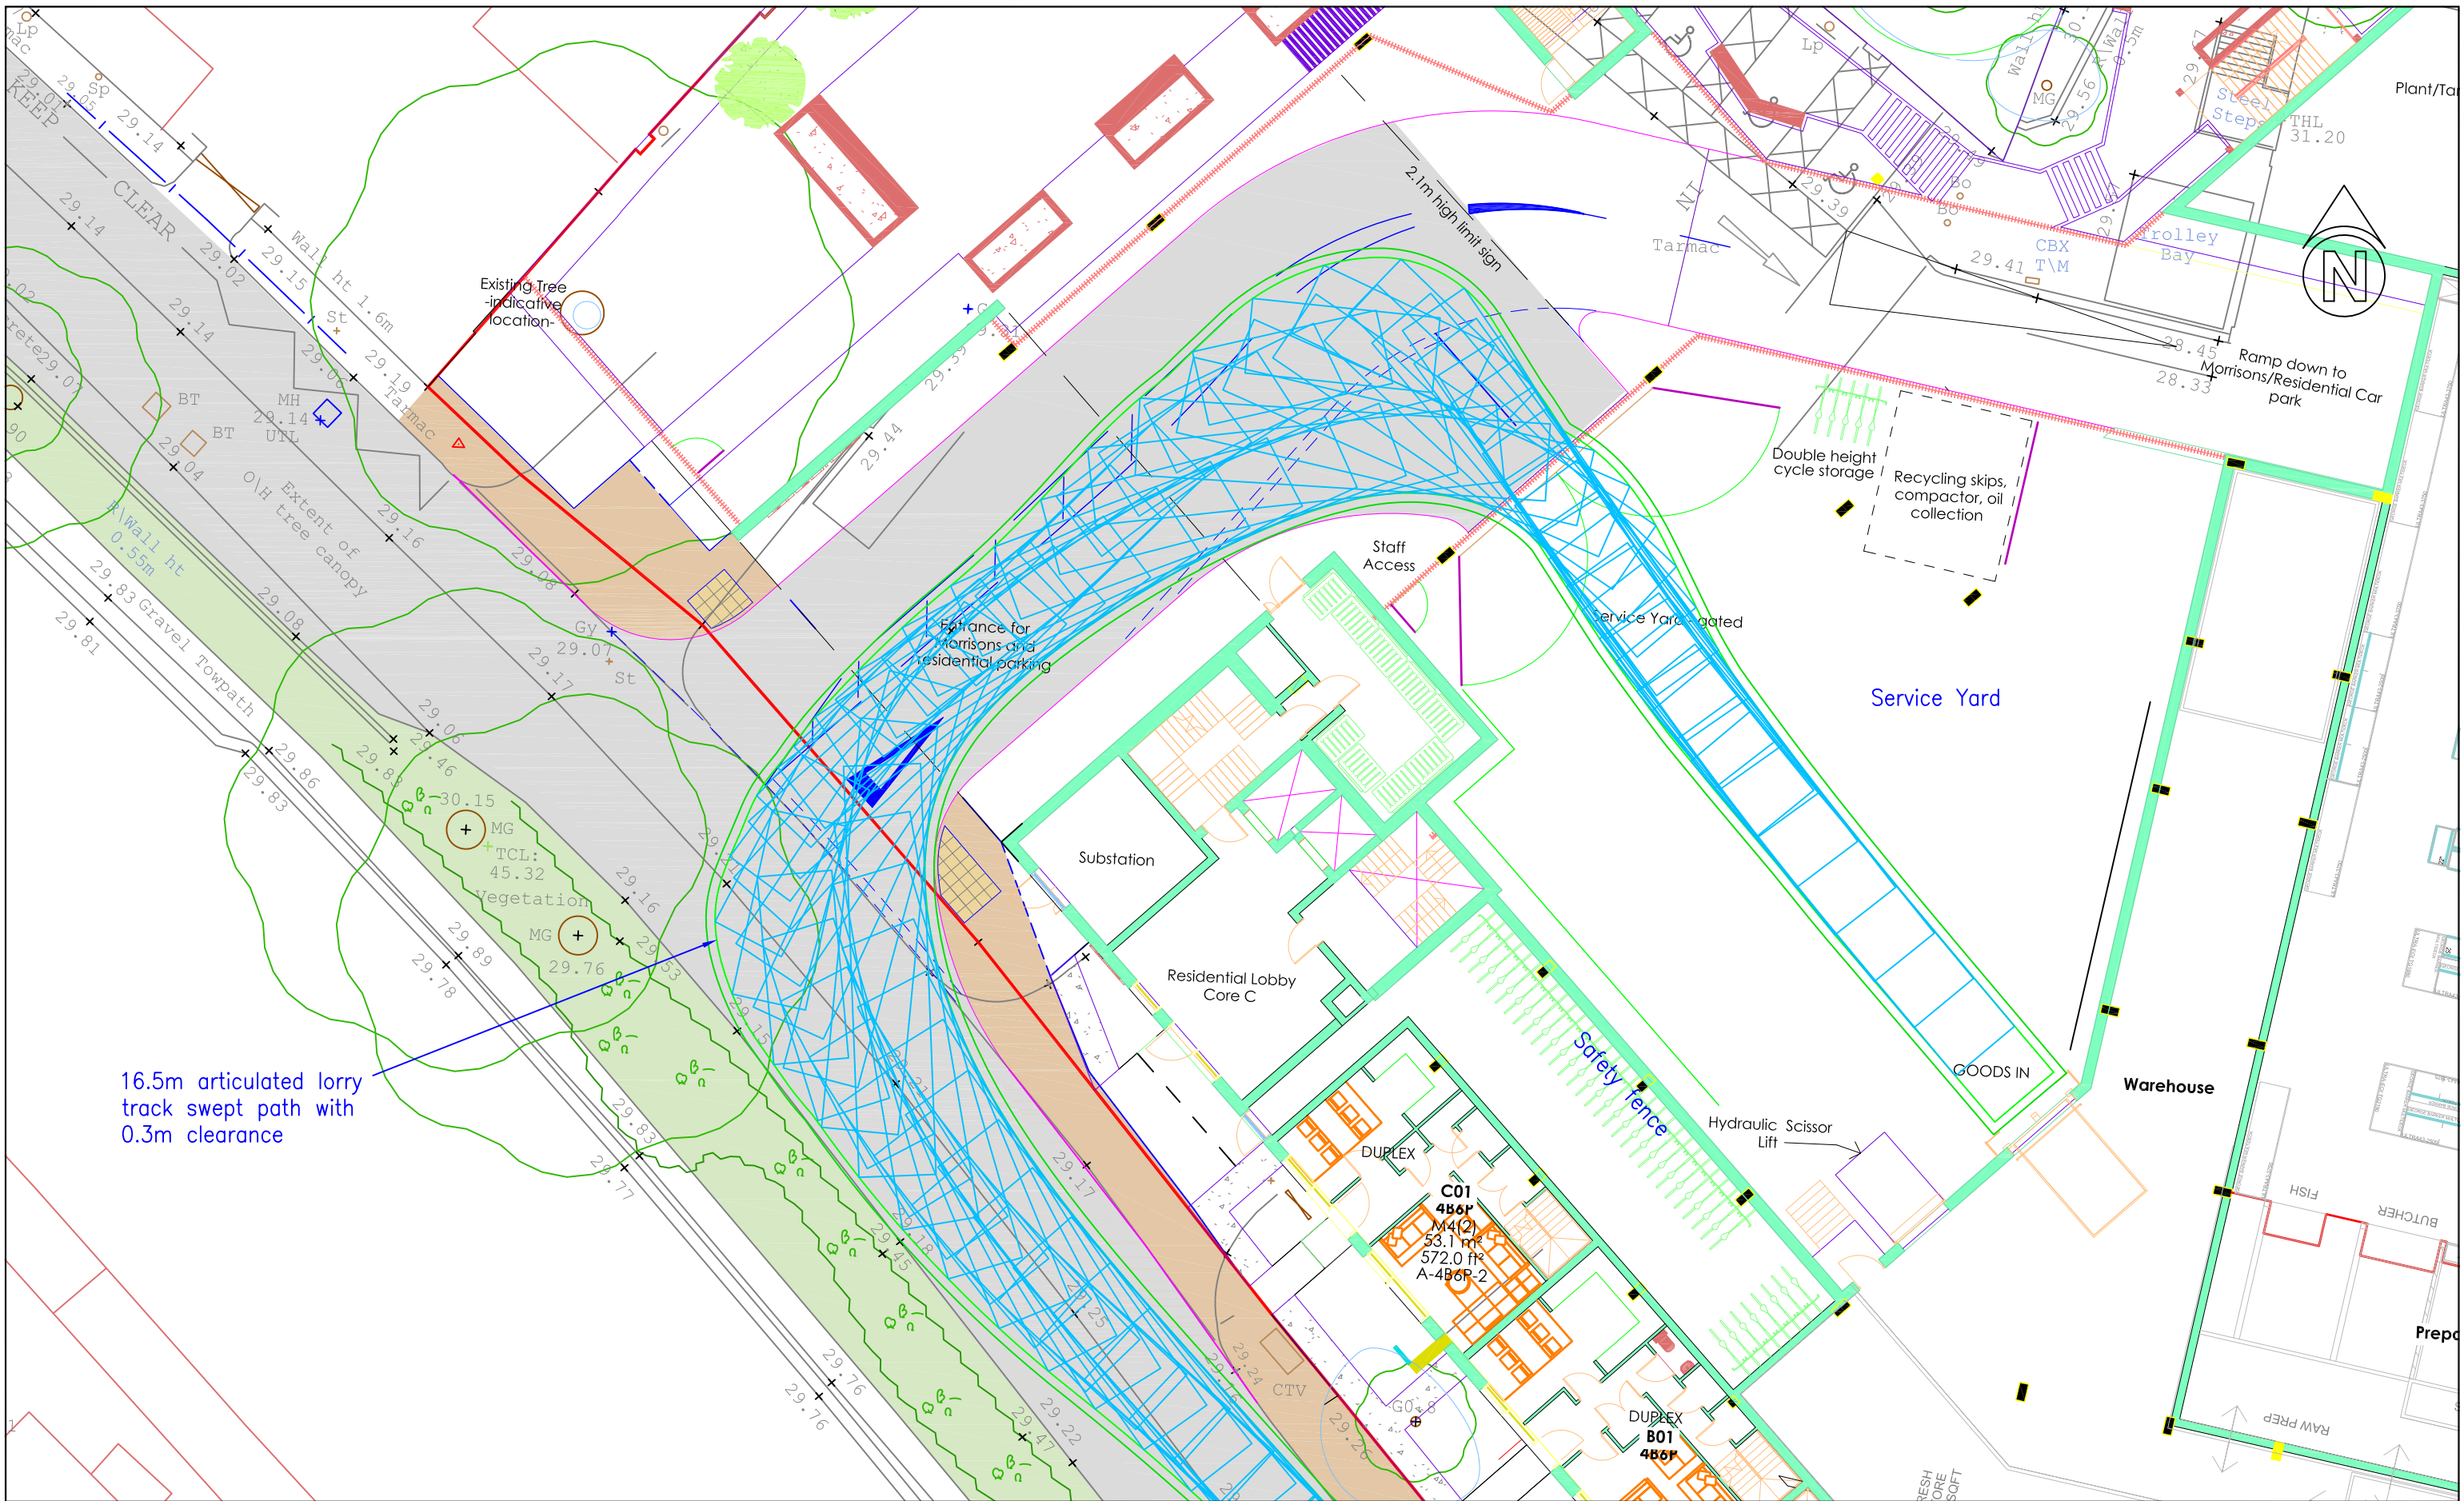

Client HARBOURSIDE INVESTMENTS LTD & JM MORRISON SUPERMARKETS LTD			Project MORRISONS, 43–67 High St, Yiewsley, West Drayton UB7 7QQ				REDWOOD PARTNERSHIP CONSULTING ENGINEERS & TRANSPORTATION PLANNERS
			Title 16.5m ARTICULATED LORRY EGRESS FROM SERVICE YARD				
Status FOR APPROVAL	Drawn PL	Scale 1:200	Sheet Size A3	Date JULY 2018	Drawing No. REDW–3290–471	Rev	Maritime House, Basin Road North, Portslade, Brighton, BN41 1WR Telephone : 01273 414515 www.redwoodpartnership.co.uk

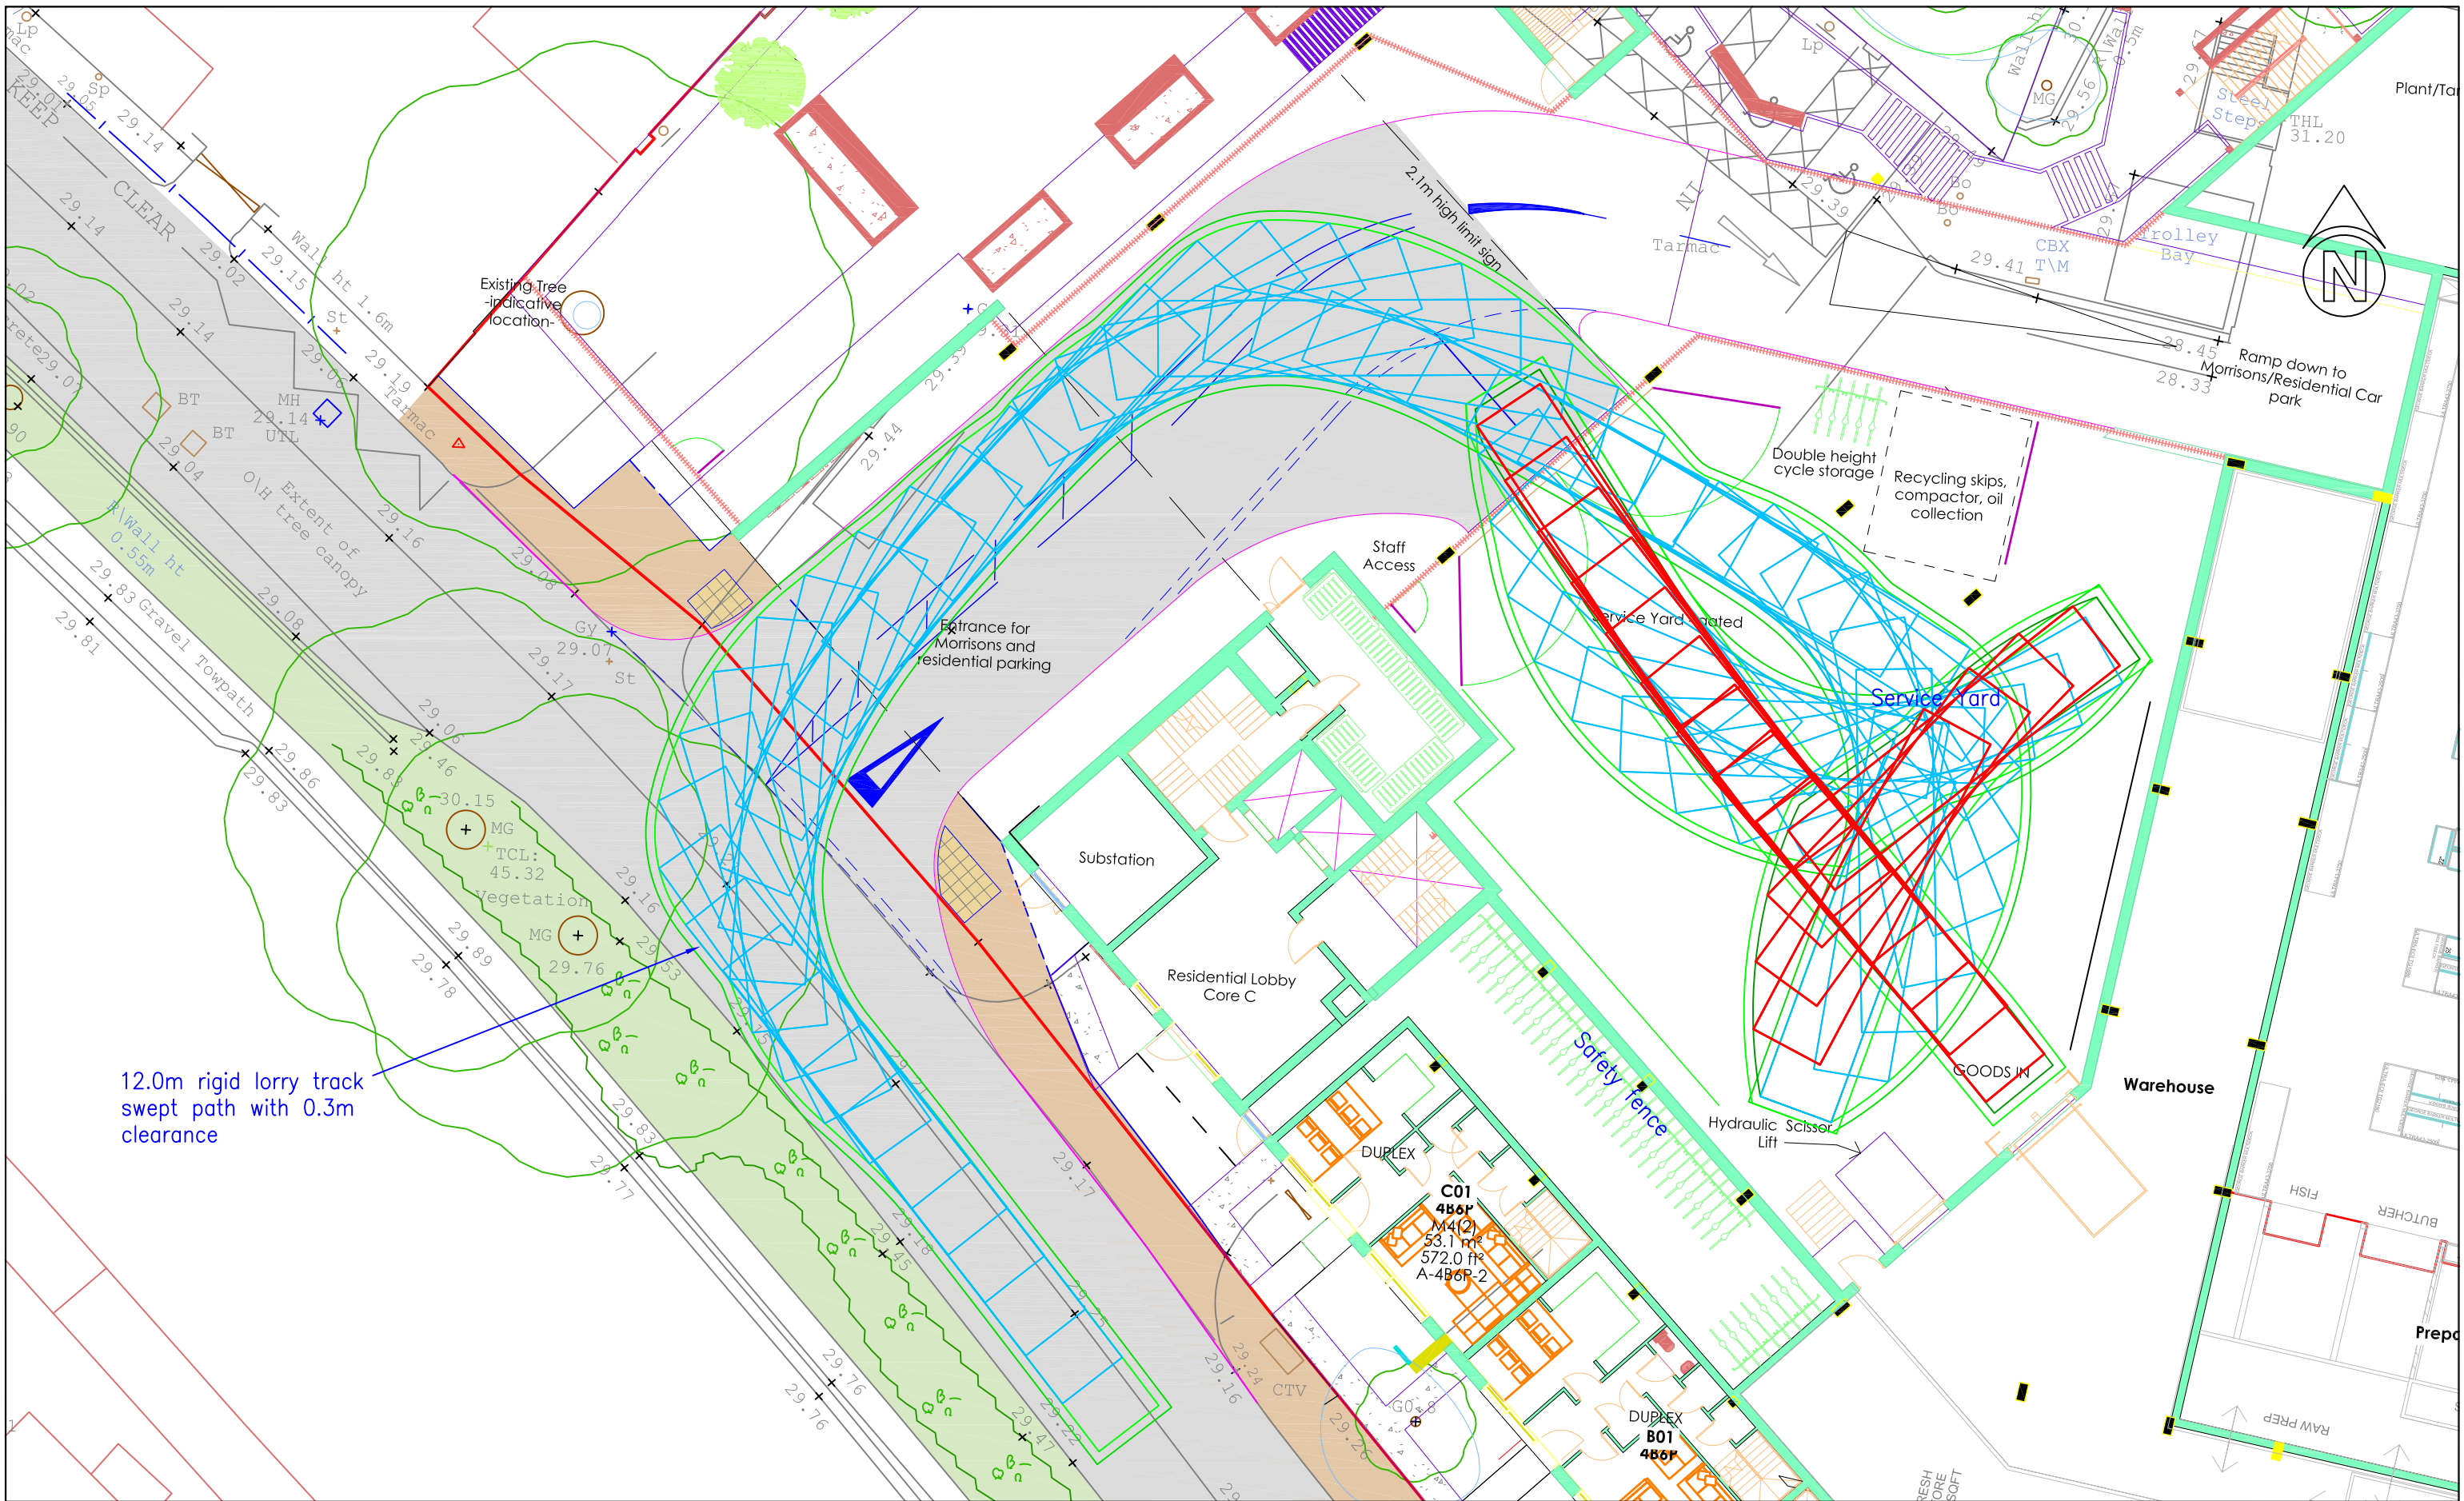

Client HARBOURSIDE INVESTMENTS LTD & JM MORRISON SUPERMARKETS LTD			Project MORRISONS, 43-67 High St, Yiewsley, West Drayton UB7 7QQ				REDWOOD PARTNERSHIP CONSULTING ENGINEERS & TRANSPORTATION PLANNERS	
			Title 12.0m RIGID LORRY ACCESS TO SERVICE YARD					
Status FOR APPROVAL	Drawn PL	Scale 1:200	Sheet Size A3	Date JULY 2018	Drawing No. REDW-3290-472	Rev	Maritime House, Basin Road North, Portslade, Brighton, BN41 1WR Telephone : 01273 414515 www.redwoodpartnership.co.uk	

