




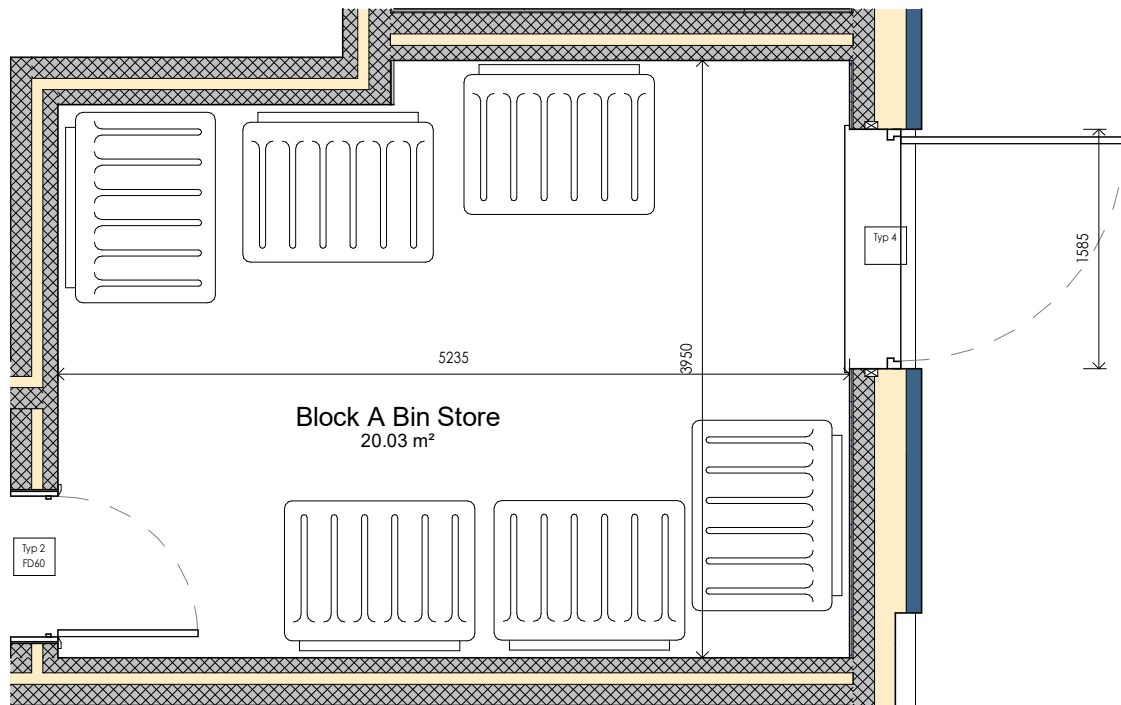


Core A Bin Store Layout
1 : 50

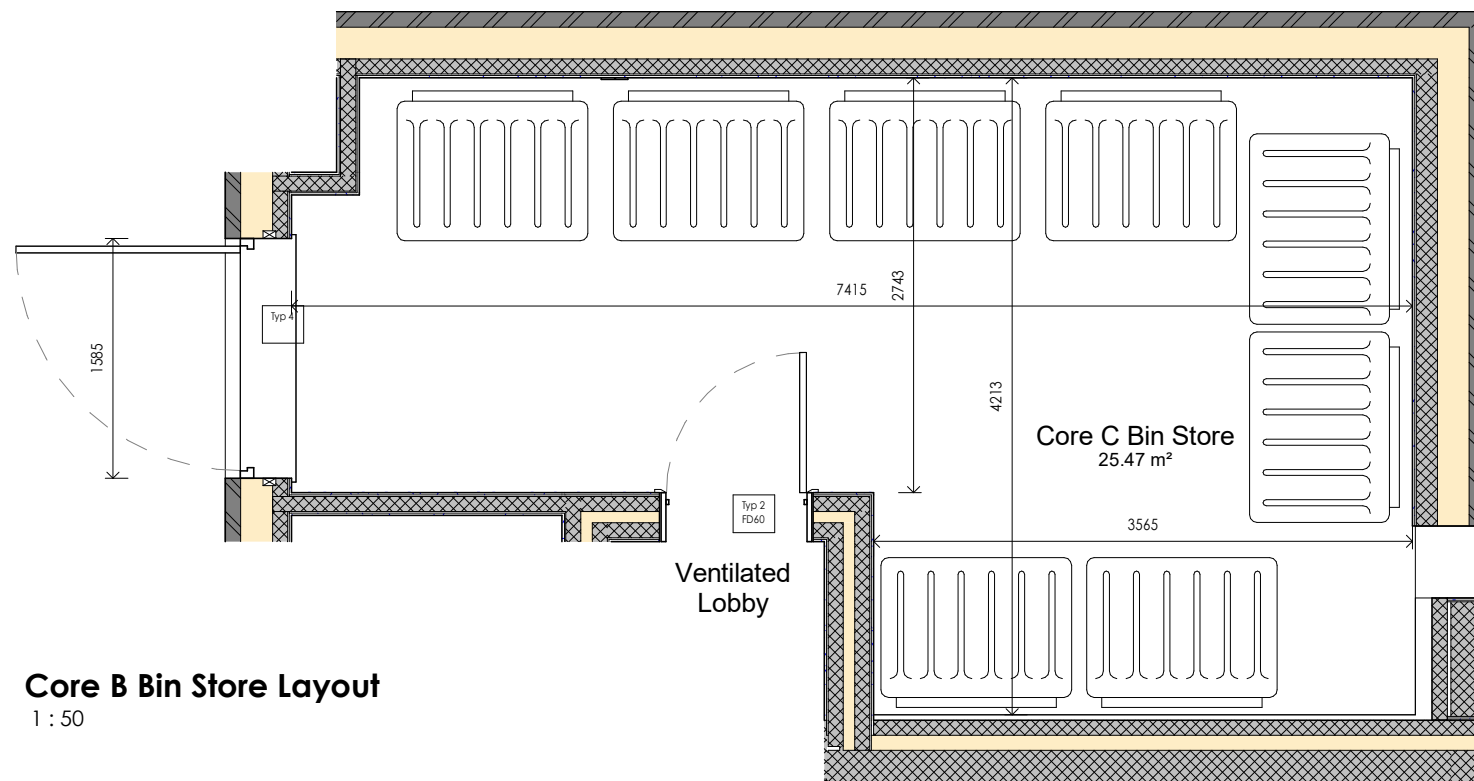

Core B Bin Store Layout
1 : 50

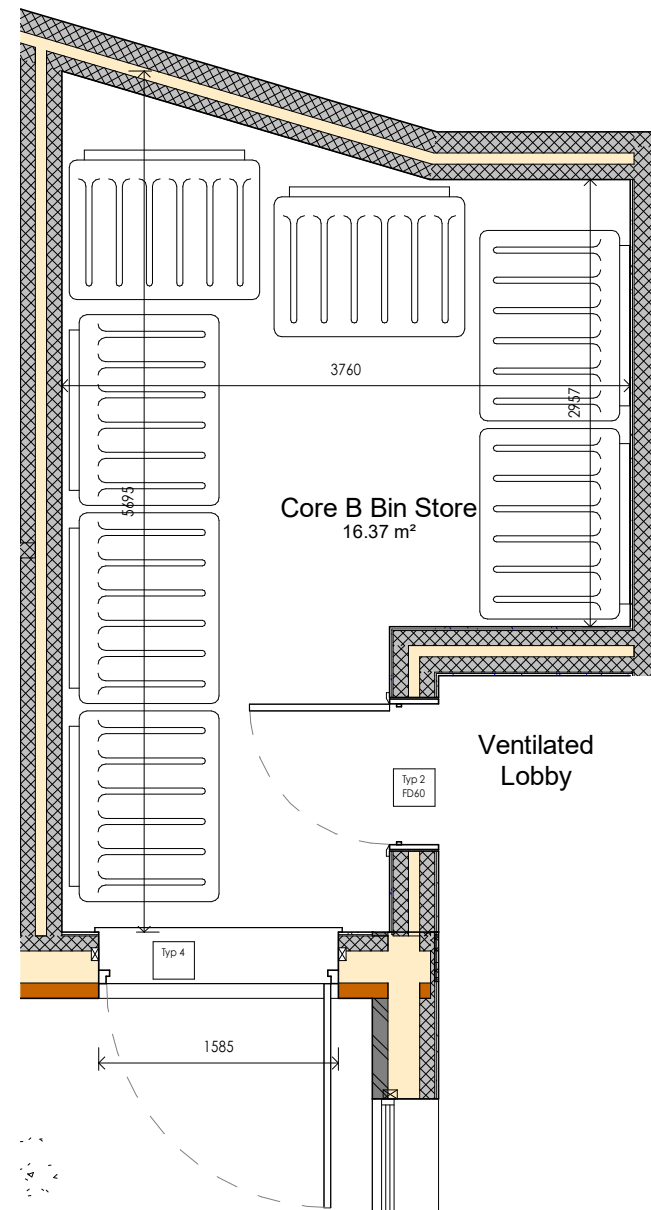

Core C Bin Store Layout
1 : 50

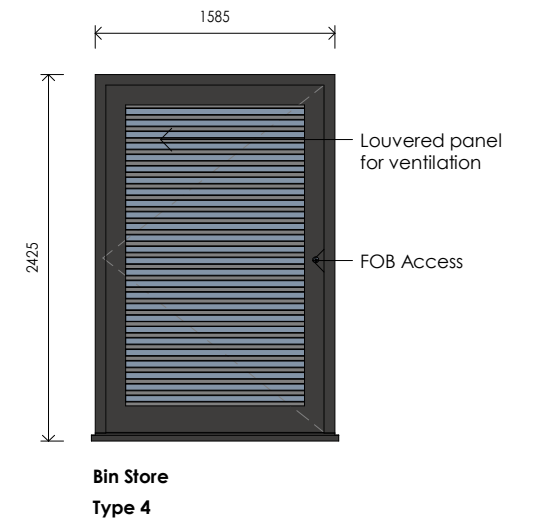

Bin Store External Door
1 : 50

