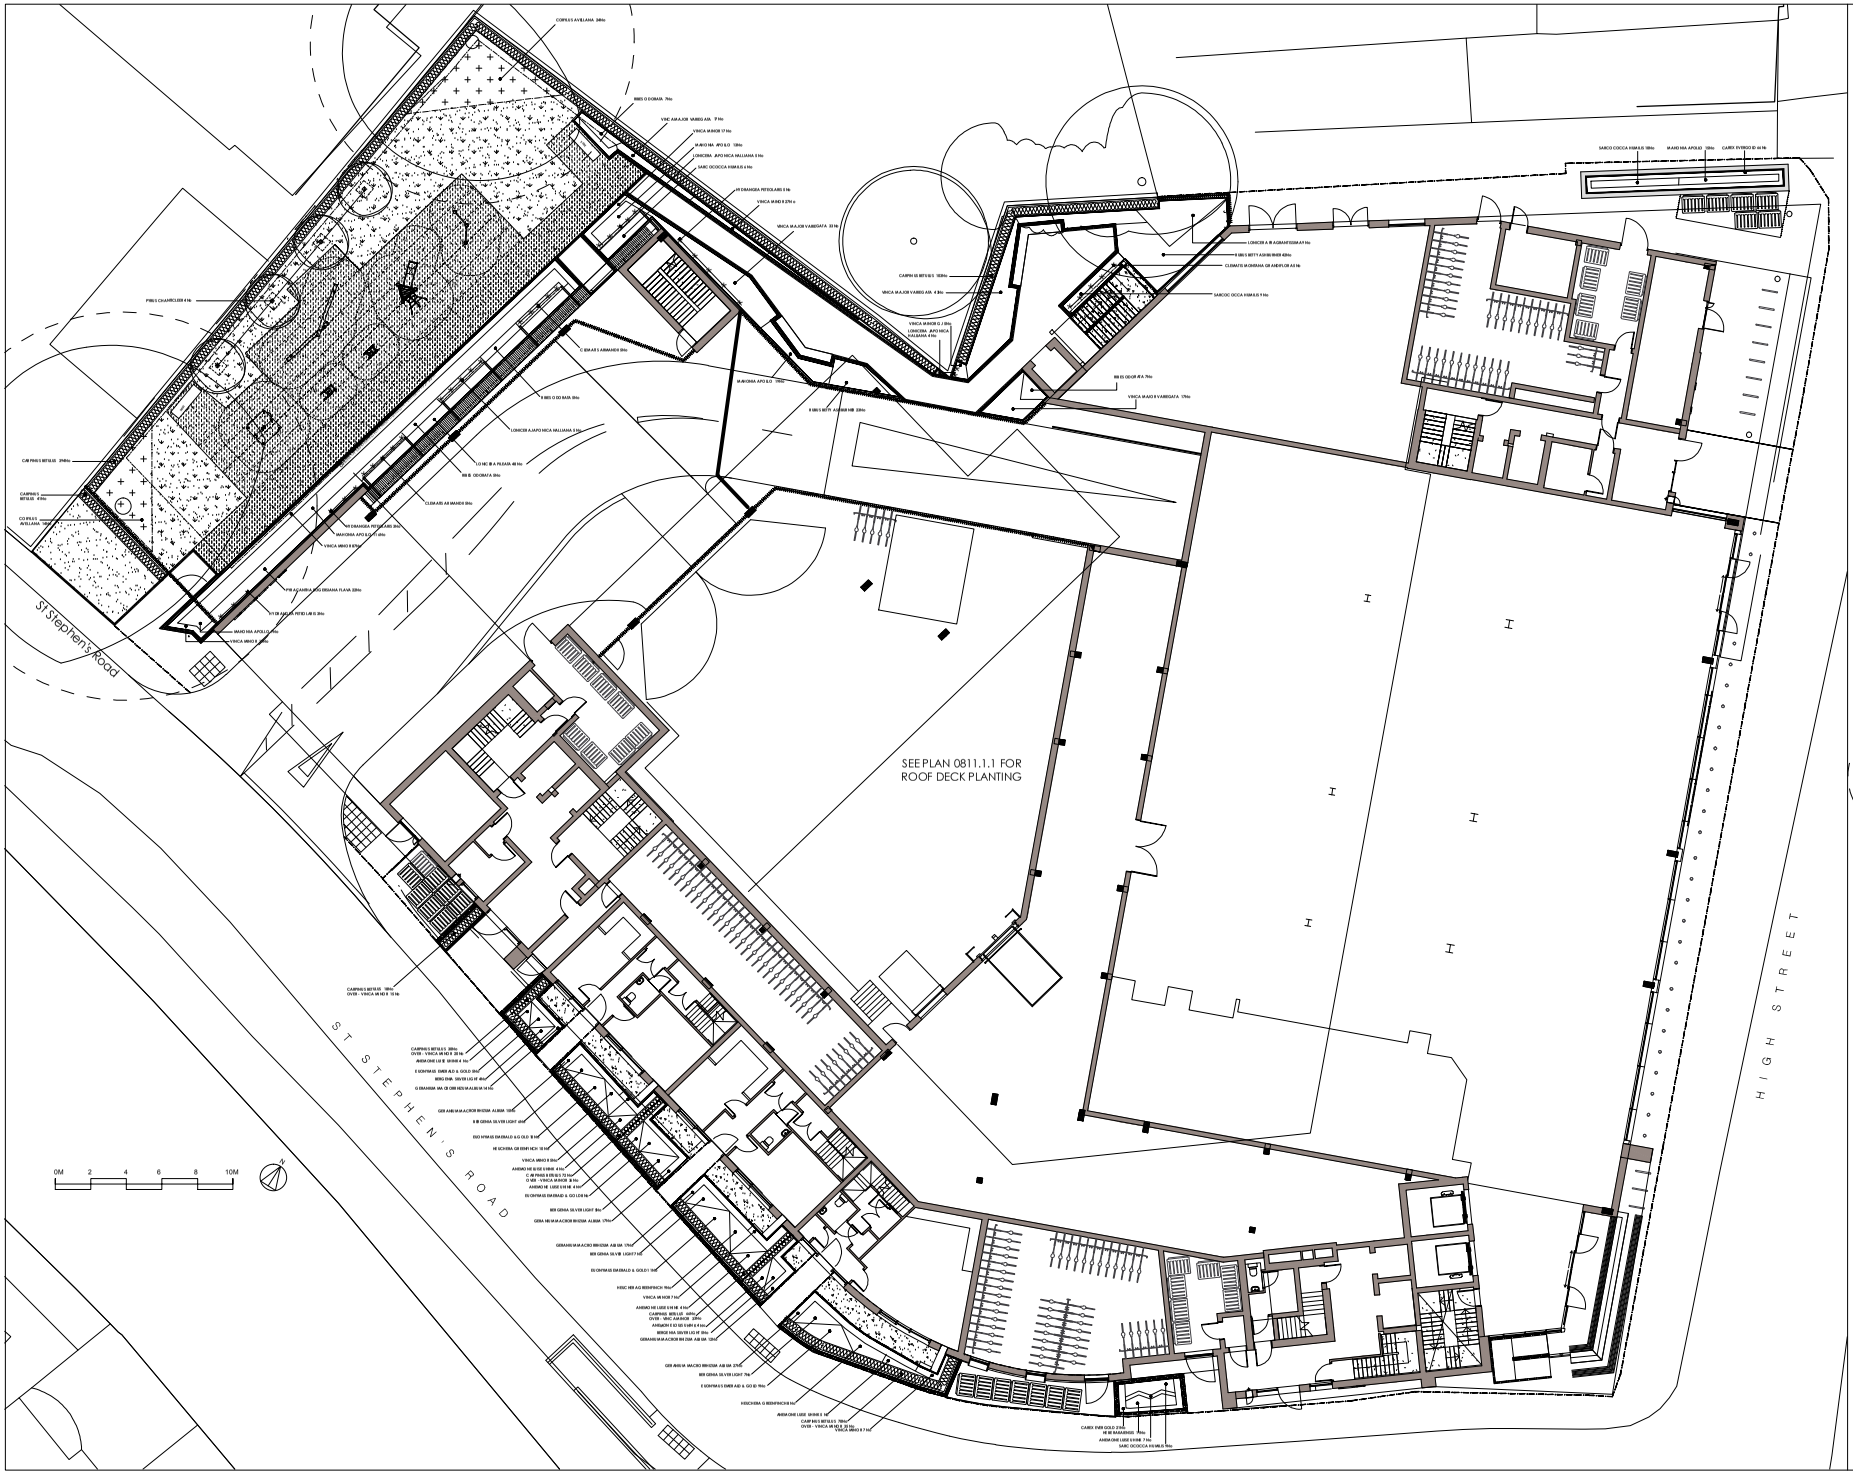

EXISTING TREES RETAINED

TREE PLANTING

SHRUB PLANTING, PLANTING DIVISIONS AND CLIMBERS

HEDGE PLANTING

FLOWER RICH PLAY-LAWN GRASS AREAS

GRASS VERGE AREA

RUBBER TILE REINFORCED GRASS PLAY AND ACCESS SURFACING

RAISED PLANTERS - OTHER GROUND FLOOR PLANTERS ARE GROUND-LEVEL BEDS

SMALL HAZEL COPSE PLANTED WILD-PLAY AREAS

CLIMBER PLANTED SCREENING FRAME SET OFF ADJOINING BUILDING

GRAVEL/PAVED AREAS IN TRAPSHADOW BELOW BALCONIES

NB PLANTING SCHEDULE FOR GROUND FLOOR PLANTING PLAN, AND DECK LEVEL PLANTING PROPOSALS, ARE SET OUT ON PLAN 0811.1.1

REVISIONS
A 12.04.13 Issue A

CLIENT
HESTER ARCHITECTS

PROJECT
YEWSLEY

DRAWING TITLE
PLANTING PLAN
GROUND FLOOR LEVEL

DATE MAR '21 SCALE 1:100@A0 DRAWING NO. 0811.1.2 REV

ADAMS HABERMEHL