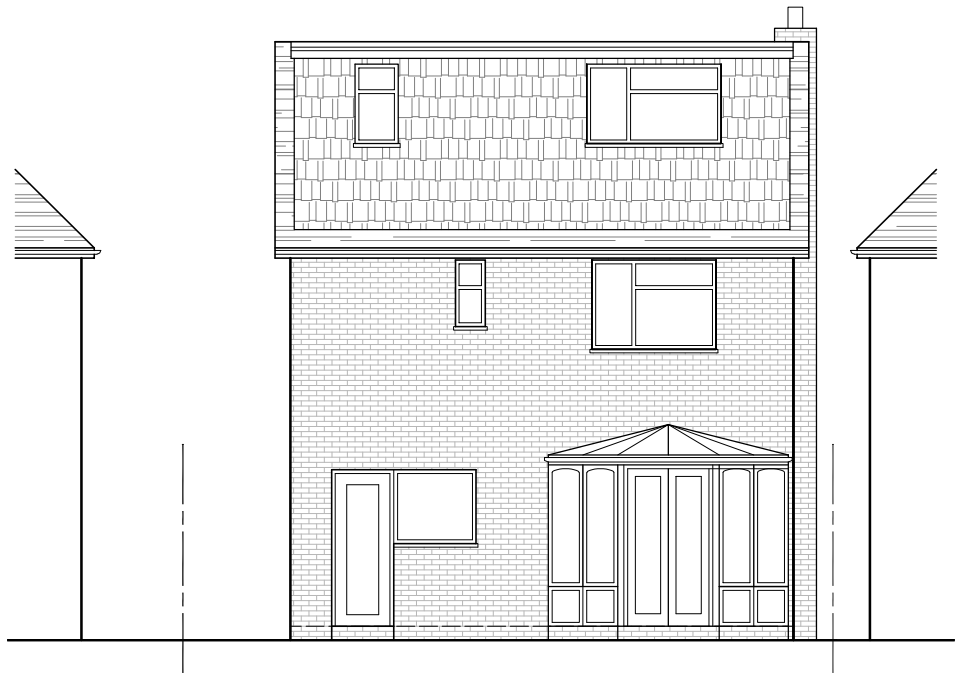

NORTH ELEVATION

WEST ELEVATION

EAST ELEVATION

EXISTING MATERIALS
ROOF: BROWN PLAIN TILES
WALLS: RED FACING BRICK

0 0.5 1 Metres 3 4
Scale 1:100

AMENDMENTS	DATE	REV.

Dimensions, areas and levels where given are only approximate and subject to site survey.
All dimensions are to be checked on site. Figured dimensions only are to be taken from this drawing.
This drawing is to be read in conjunction with all relevant consultants and/or specialists drawings/documents and any discrepancies or variations are to be notified to the architect before the affected work commences. This drawing is copyright and remains the property of the Architects.

bernard murray design
chartered architect
WWW.BMURRAYDESIGN.CO.UK
13 MERRYFIELDS, UXBRIDGE, MIDDLESEX UB82BT
TEL: 07958 471714 EMAIL: BMURRAYDESIGN@YAHOO.CO.UK

PROJECT
85 PARK AVENUE
RUISLIP
HA4 7UL

CLIENT
SUSIE JENKYNS

DRAWING
EXISTING ELEVATIONS

SCALE	1:100 @ A3	DRAWING NUMBER	REV.
DATE	FEB 2025	1227-6	
DRAWN	BM		