


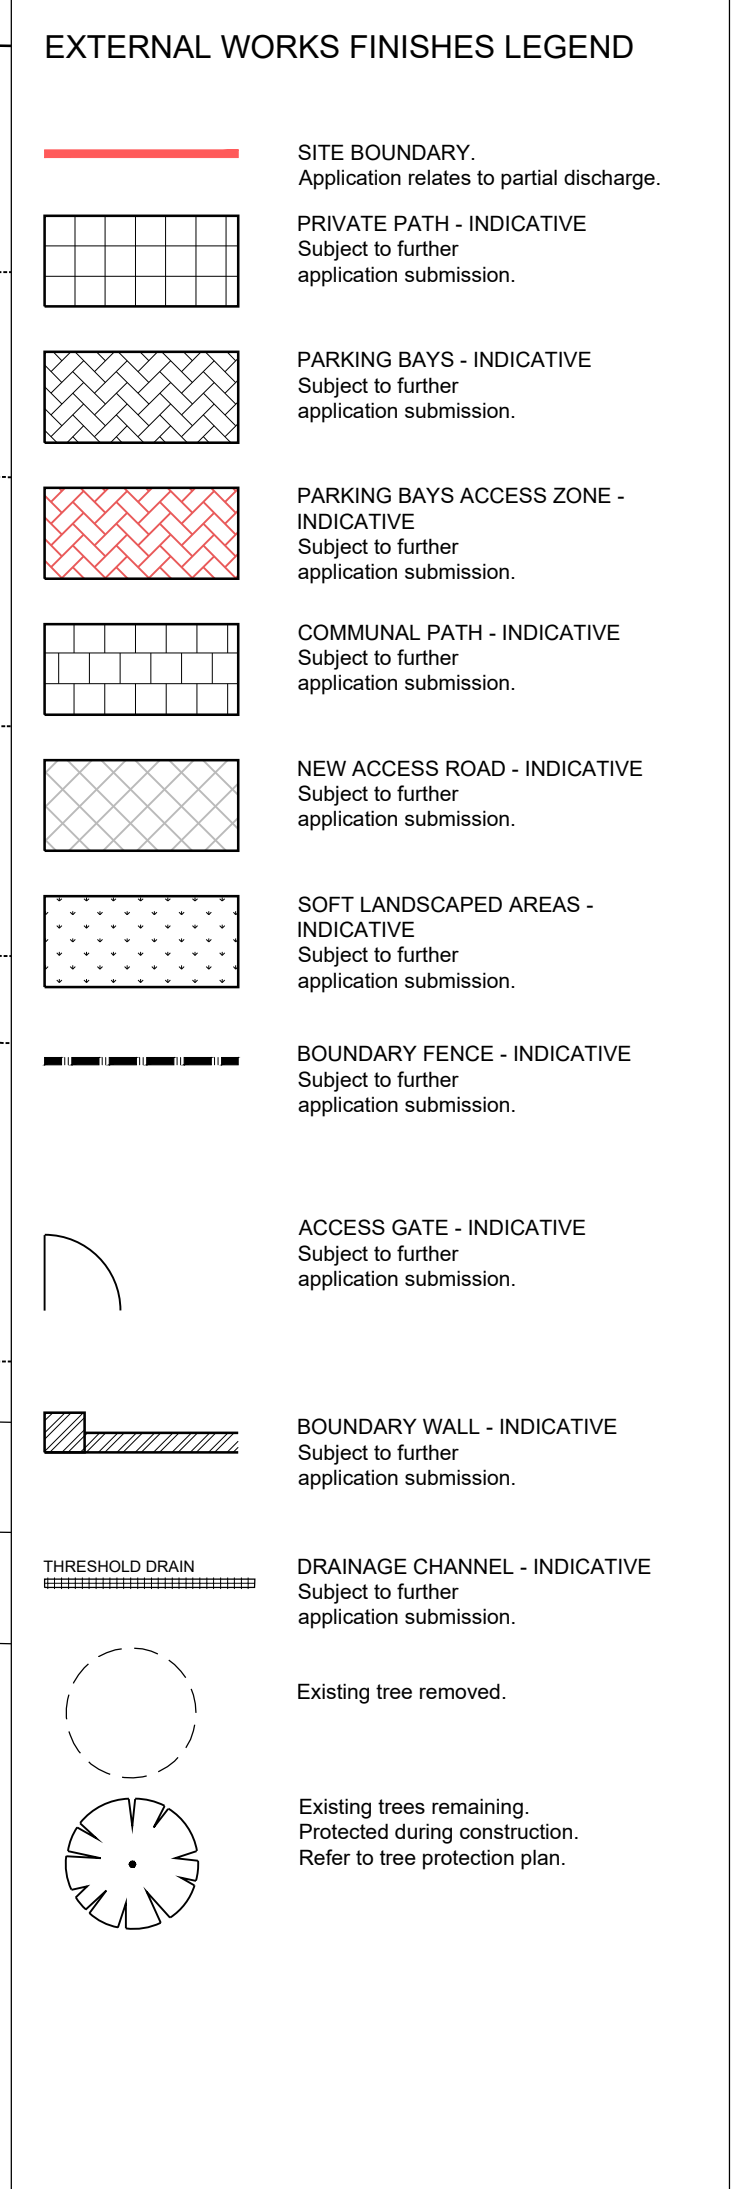

Revision History

Space One Beadon
Beadon W6
0EA
T 020 8237
8200
www.hunters.co.uk
www.hunters.co.uk

SITE PLAN

revision	date	revised by
P2	10.11.21	
XXX		

file name: M9919 Site plan P3A PLANNING SUBMISSION.dwg

Use figured dimensions only. All levels and dimensions to be checked on site. This drawing is to be read in conjunction with all other relevant drawings and specifications. Hunters is a trading name of Hunter & Partners Limited. ©Hunter &